
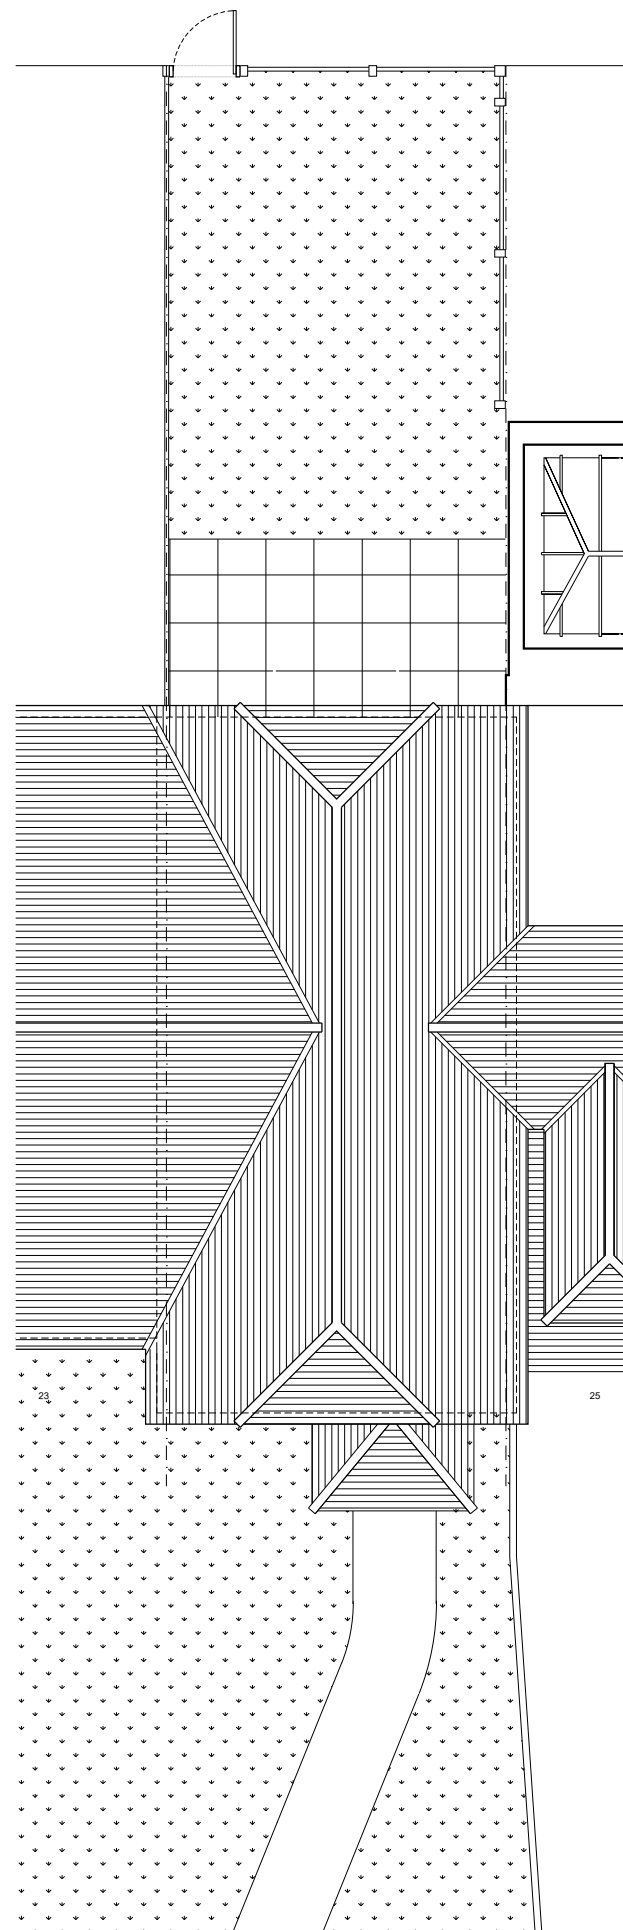
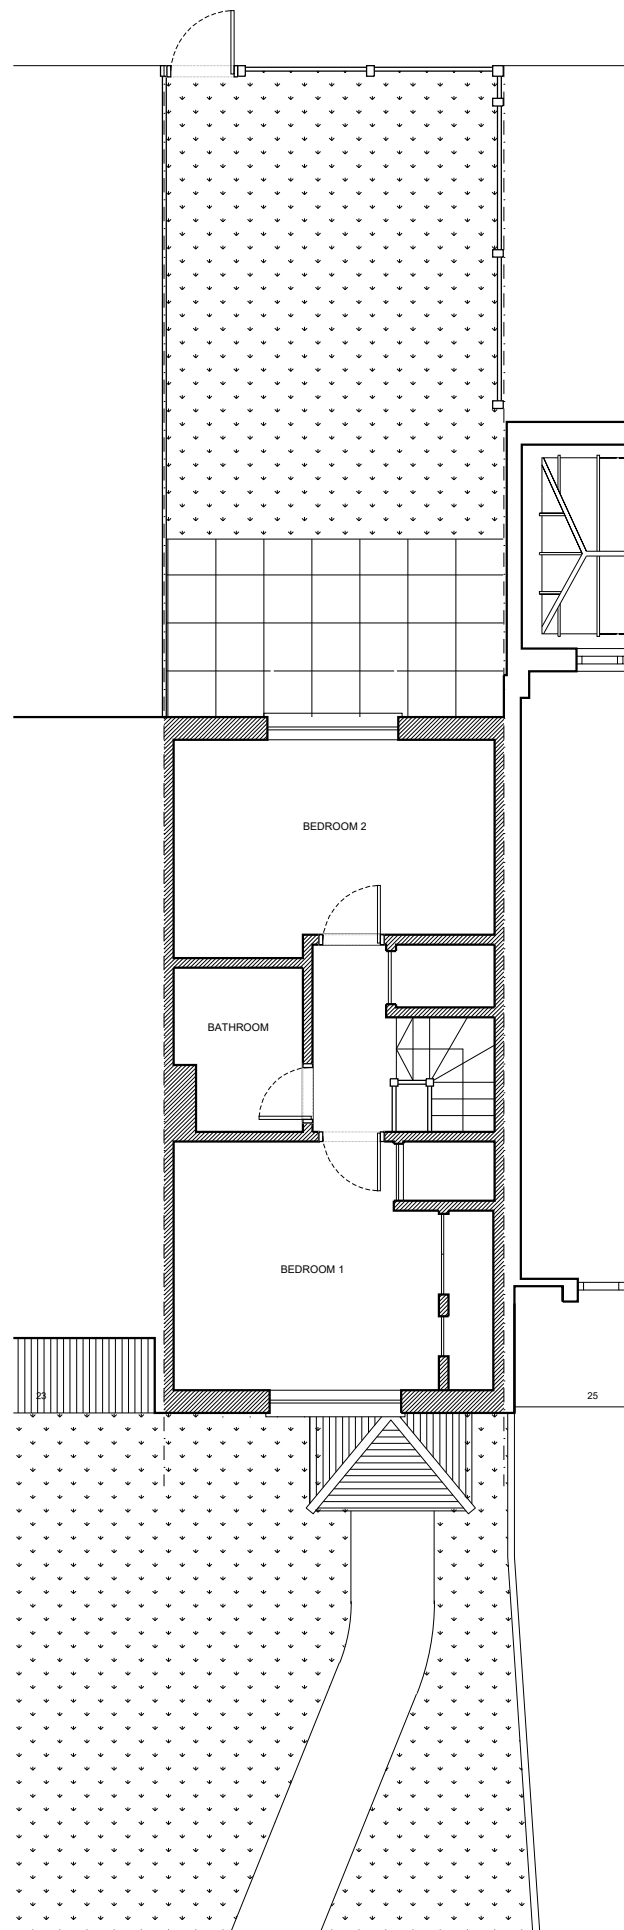


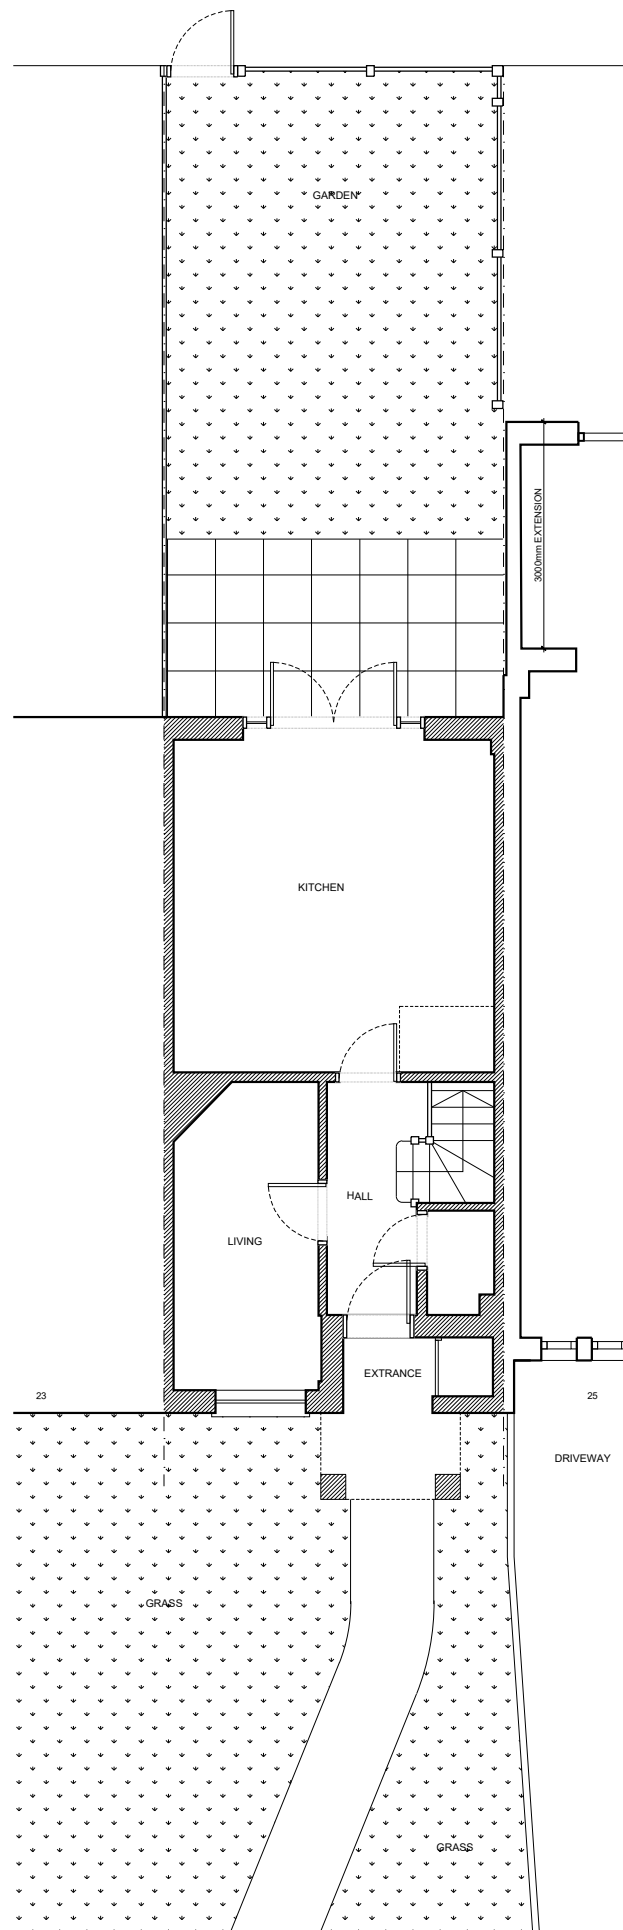

1. Contractor and all sub-trades shall verify all site dimensions, all drawings, details and specifications and report any discrepancies to MSK Design Ltd in writing for approval before proceeding with the work.
3. Contractor shall address all specification documentation alongside alongside this drawing where applicable and ensure that all discreet detailing taken on under any CDP conforms with the design intent shown. The contractor shall notify MSK Design Ltd in writing for approval before proceeding with any work that deviates from the specification and/or design intent.
4. Contractor shall comply with the contract documents, performance requirements, applicable codes and regulations.
5. All drawings and written material herein constitutes the original and unpublished work of MSK Design Ltd, and may not be duplicated or disclosed without the written consent of MSK Design Ltd.
6. Drawings not to be scaled.

[illegible]

MSK DESIGN LTD
230 High Street, Barnet, EN5 5TD
020 3962 4480
www.mskdesign.co.uk
info@mskdesign.co.uk

Client
Theresa and Justin Kennedy

Project
24 Greenfield Drive
London
N2 9AF

Area PLAN DRAWINGS

Drawing Name
EXISTING PLANS

Base Drawing

File/Phase/Stage	Status
STAGE 2	PLANNING

Drawn By
CC
MK

Scale
1:50@A1
1:100@A3

Project No	Originator	Level	Group	Area	Doc Type	Identifier
10687	MSK	00	DR	AR	PL	100

Revision
0