


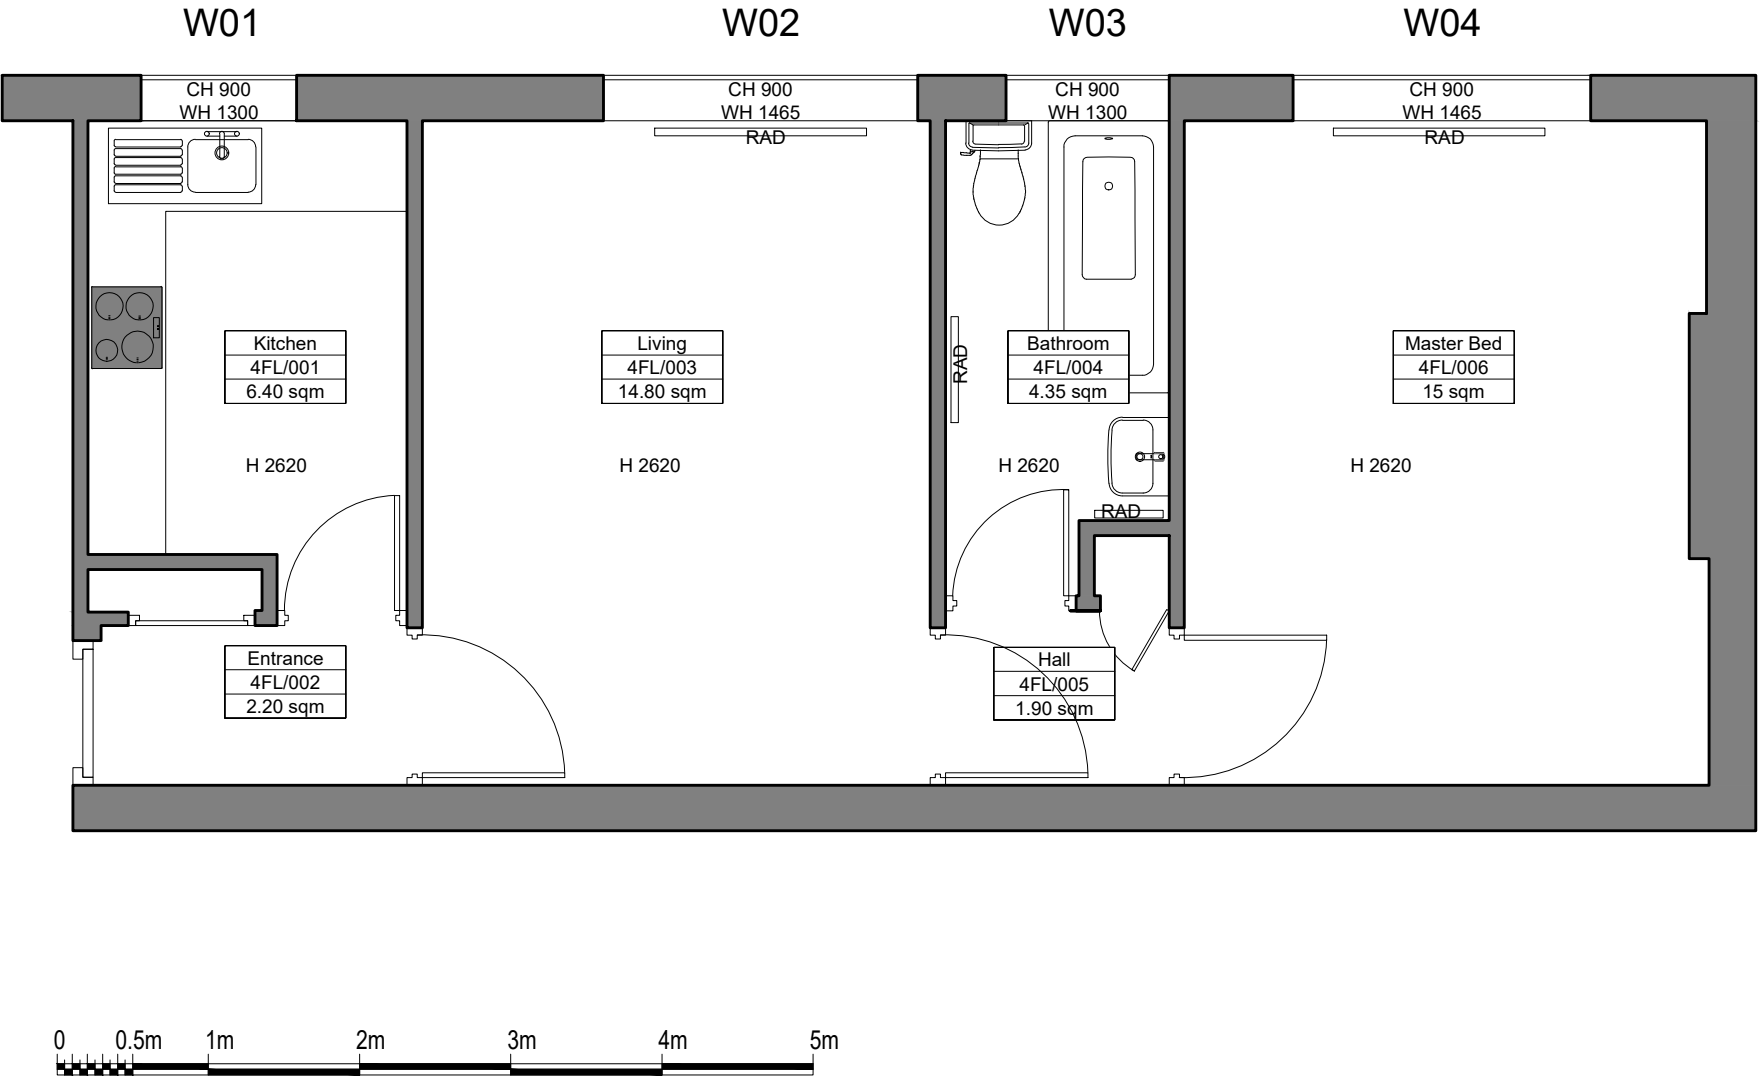

KEY PLAN:	SPECIFIC NOTES:	GENERAL NOTES: All Dimensions and conditions to be checked and confirmed on site by the contractor. The contractor should inform the architect of any discrepancies before proceeding with the work. All elements of work and materials are to comply with Building Regulations and British Standards, good industry practice and the recommendations of material and component manufacturers. All products are to be suitable for their purpose. The contractor is to install all products where noted in accordance with manufacturers' recommendations/specifications and inform the architect of any discrepancies or changes in the specification before proceeding with the work. This drawing is to be read in conjunction with all other relevant documentation including that produced by other consultants, subcontractor and suppliers. Refer to Structural Engineer's drawings and specifications for all information on structural frame/elements	<table><tr><td></td><td></td><td></td></tr><tr><td></td><td></td><td></td></tr><tr><td></td><td></td><td></td></tr><tr><td></td><td></td><td></td></tr><tr><td></td><td></td><td></td></tr><tr><td></td><td></td><td></td></tr><tr><td></td><td></td><td></td></tr><tr><td></td><td></td><td></td></tr><tr><td></td><td></td><td></td></tr><tr><td>Rev.</td><td>Comment</td><td>Date</td></tr></table>																												Rev.	Comment	Date	<table><tr><td colspan="2">Client: NAIM GOV</td></tr><tr><td colspan="2">Project: 40 Granville Court, Mount View Road N4 4JL, London</td></tr><tr><td colspan="2">Title: EXISTING PLAN</td></tr></table>	Client: NAIM GOV		Project: 40 Granville Court, Mount View Road N4 4JL, London		Title: EXISTING PLAN		<table><tr><td colspan="3">Status: Existing</td></tr><tr><td>Job No.: 1409</td><td>Drawn by.: MZ</td><td>Checked by.: -</td></tr><tr><td>Date.: 25.02.26</td><td colspan="2">Scale.: 1:50@A3</td></tr><tr><td colspan="2">Drawing No.: 010 (EX)</td><td>Revision.: EX0</td></tr></table>	Status: Existing			Job No.: 1409	Drawn by.: MZ	Checked by.: -	Date.: 25.02.26	Scale.: 1:50@A3		Drawing No.: 010 (EX)		Revision.: EX0	 Milner House 14 Manchester Square London W1U 3PP ✉ info@kima-uk.com © All rights reserved. All drawings and written material appearing herein constitute original and unpublished work of the Architect and may not be duplicated, used or disclosed without written consent of the Architect.
Rev.	Comment	Date	
Client: NAIM GOV	
Project: 40 Granville Court, Mount View Road N4 4JL, London	
Title: EXISTING PLAN	
Status: Existing	
Job No.: 1409	Drawn by.: MZ	Checked by.: -	
Date.: 25.02.26	Scale.: 1:50@A3	
Drawing No.: 010 (EX)		Revision.: EX0	