


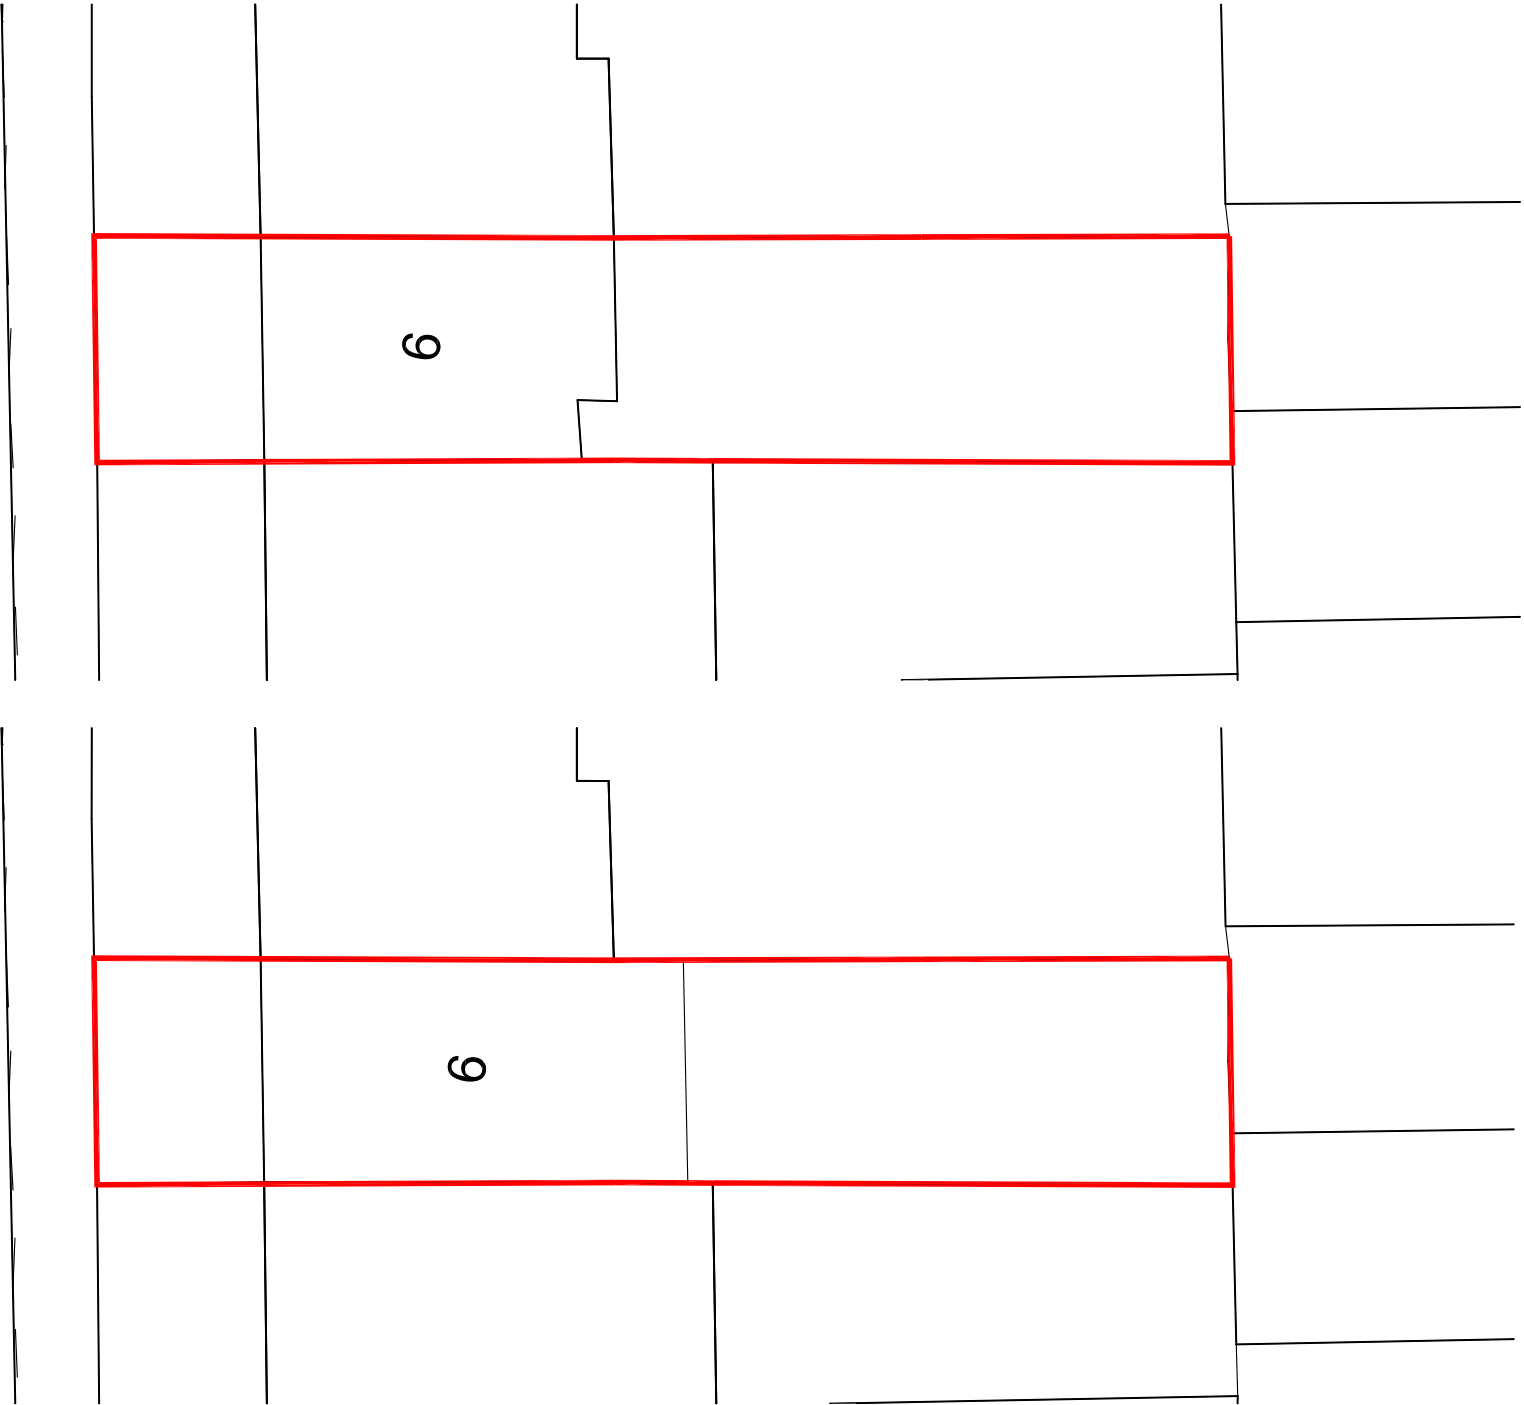

PROPOSED SITE LOCATION PLAN 1 / 1250 @ A3



EXISTING SITE LOCATION PLAN 1 / 1250 @ A3



CAVENDISH ROAD

CAVENDISH ROAD


EXISTING BLOCK PLAN 1 / 200 @ A3



PROPOSED BLOCK PLAN 1 / 200 @ A3



Application site

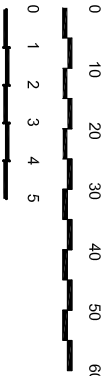

G S A

9 Cavendish Road
N4 1RP
07786478179

Client
BARTON/STOKES

Project
9 Cavendish Road London N4 1RP

Drawing Title

Location and Block Plan
Existing / Proposed

Job/Dwg No/Rev 2501 1000

Drawn	Checked	Appr	Date
GS	GS	CB	FEB 26
Drawing status PLANNING			
Scale VARIES			

Do not scale from this drawing. Check all dimensions on site before ordering