
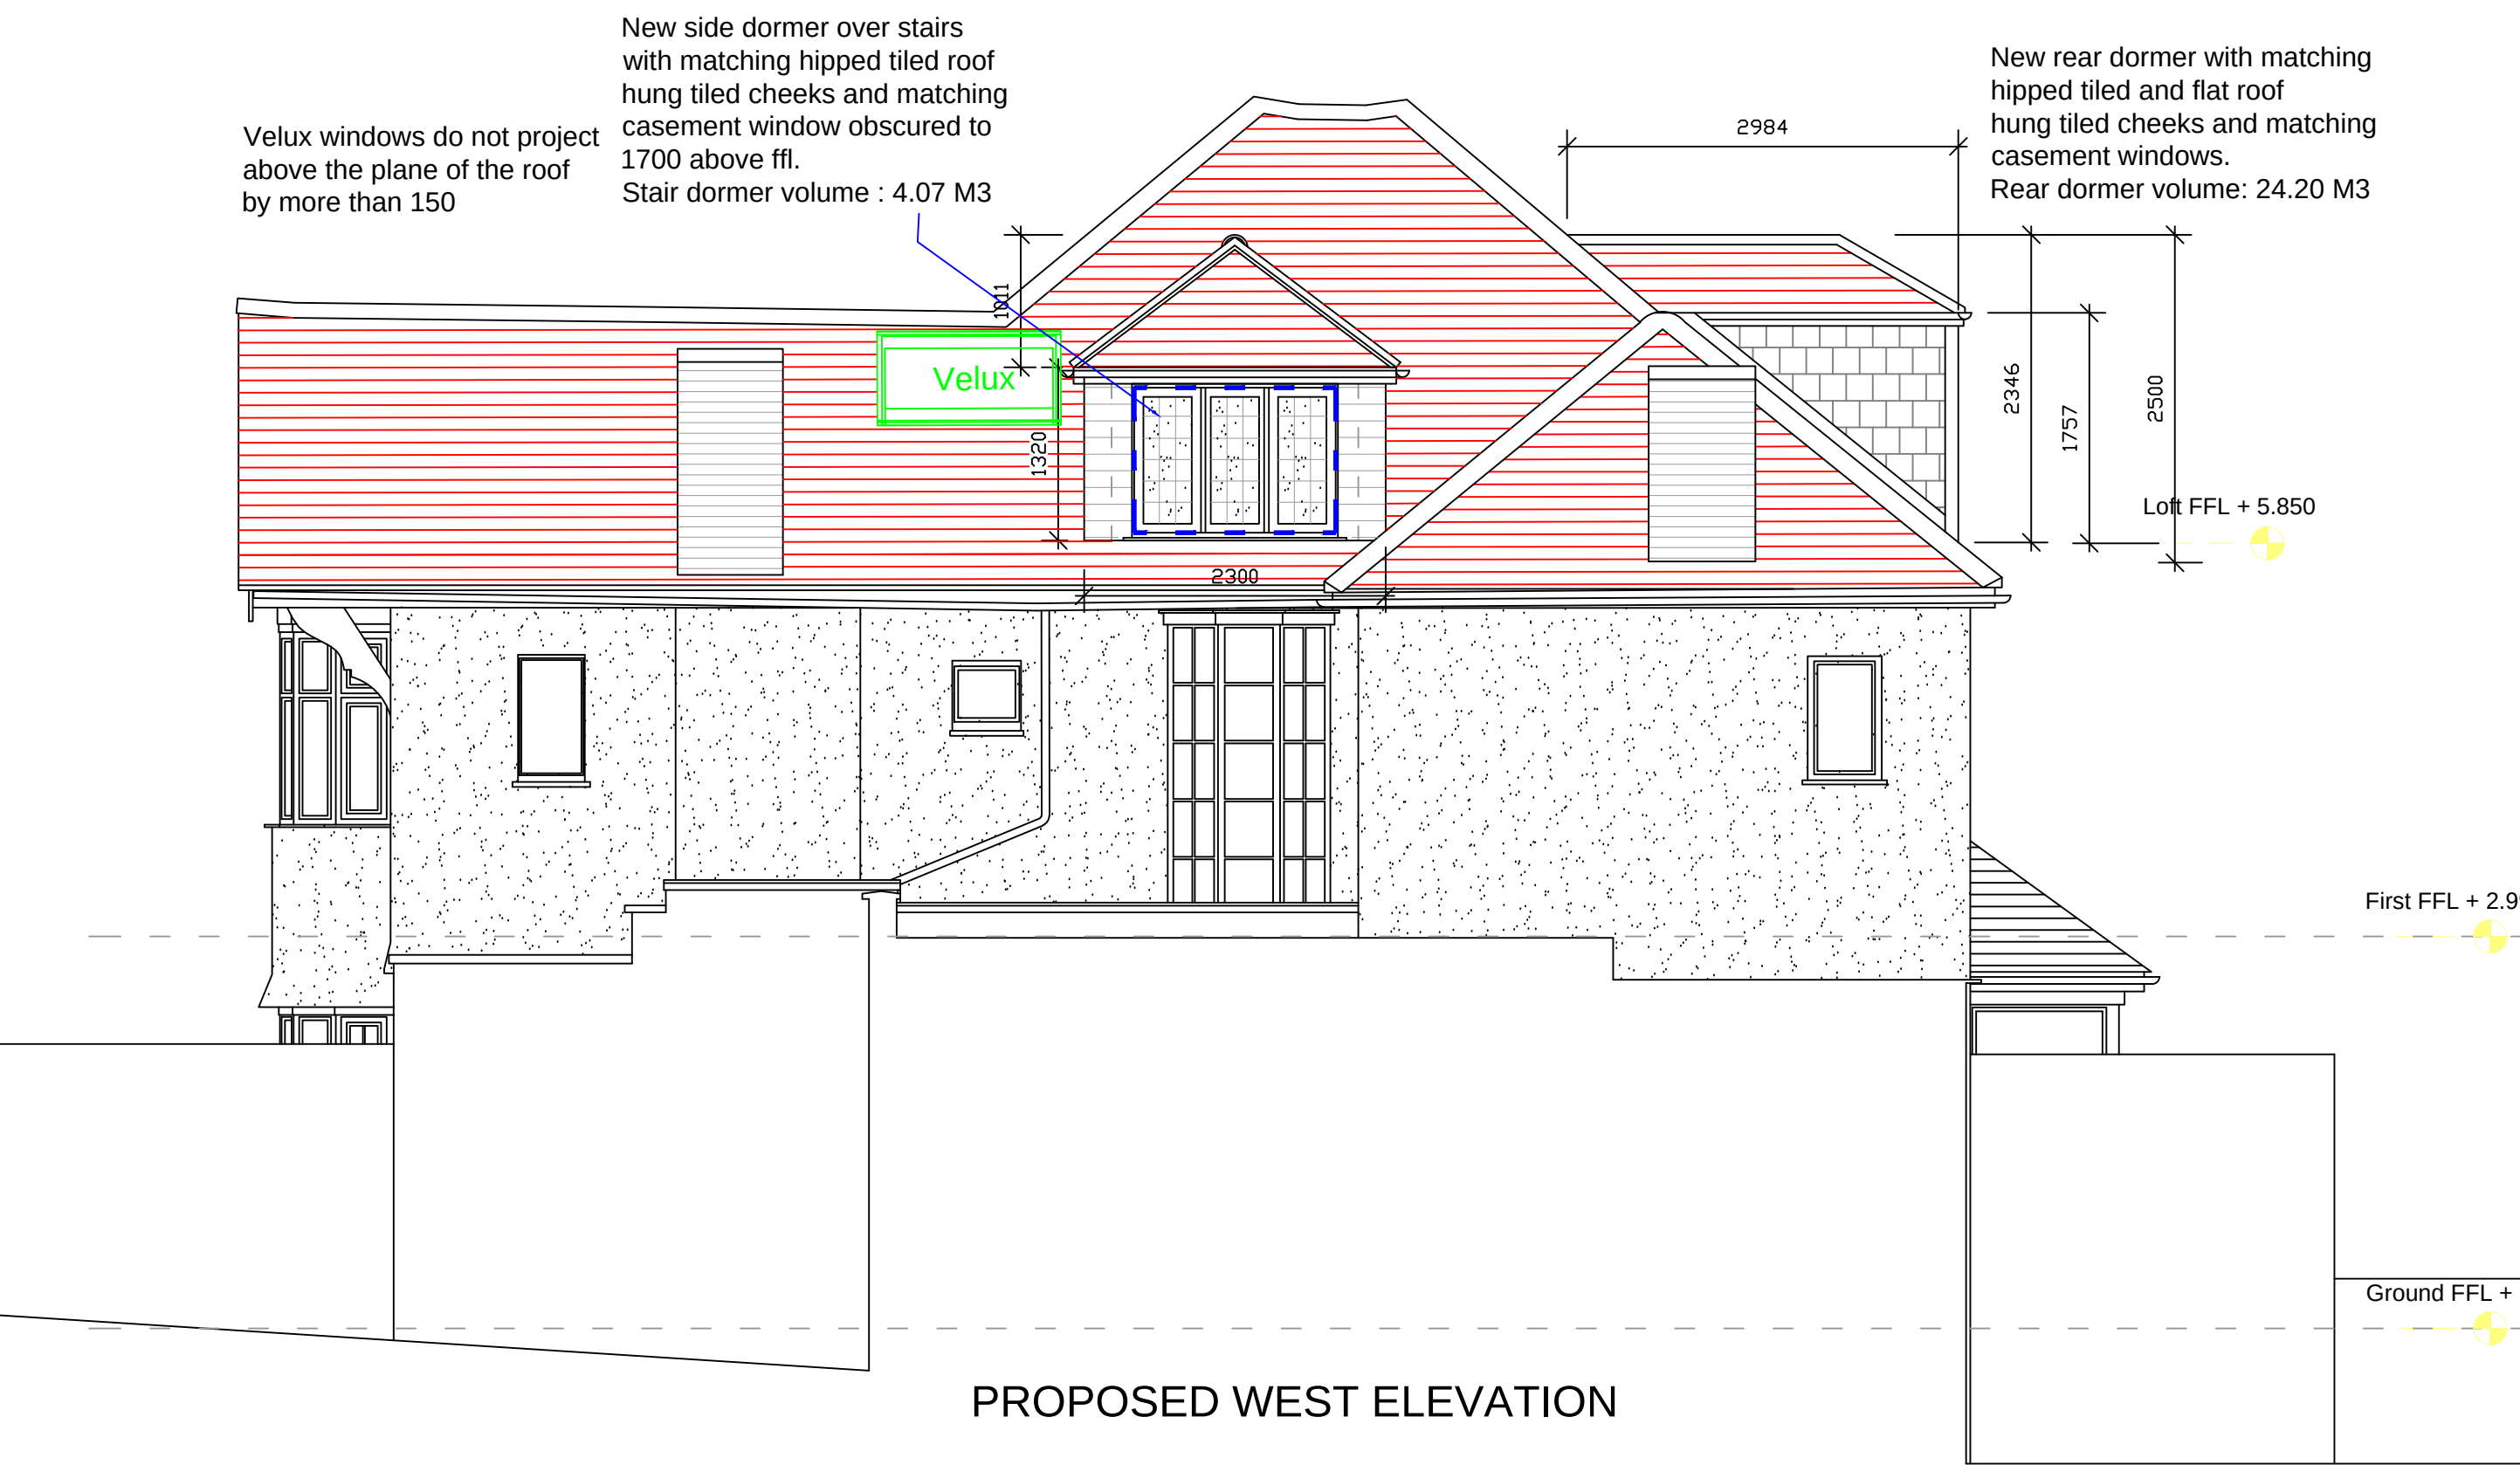




REVISION No.	REVISION NOTES	DATE
-	-	-

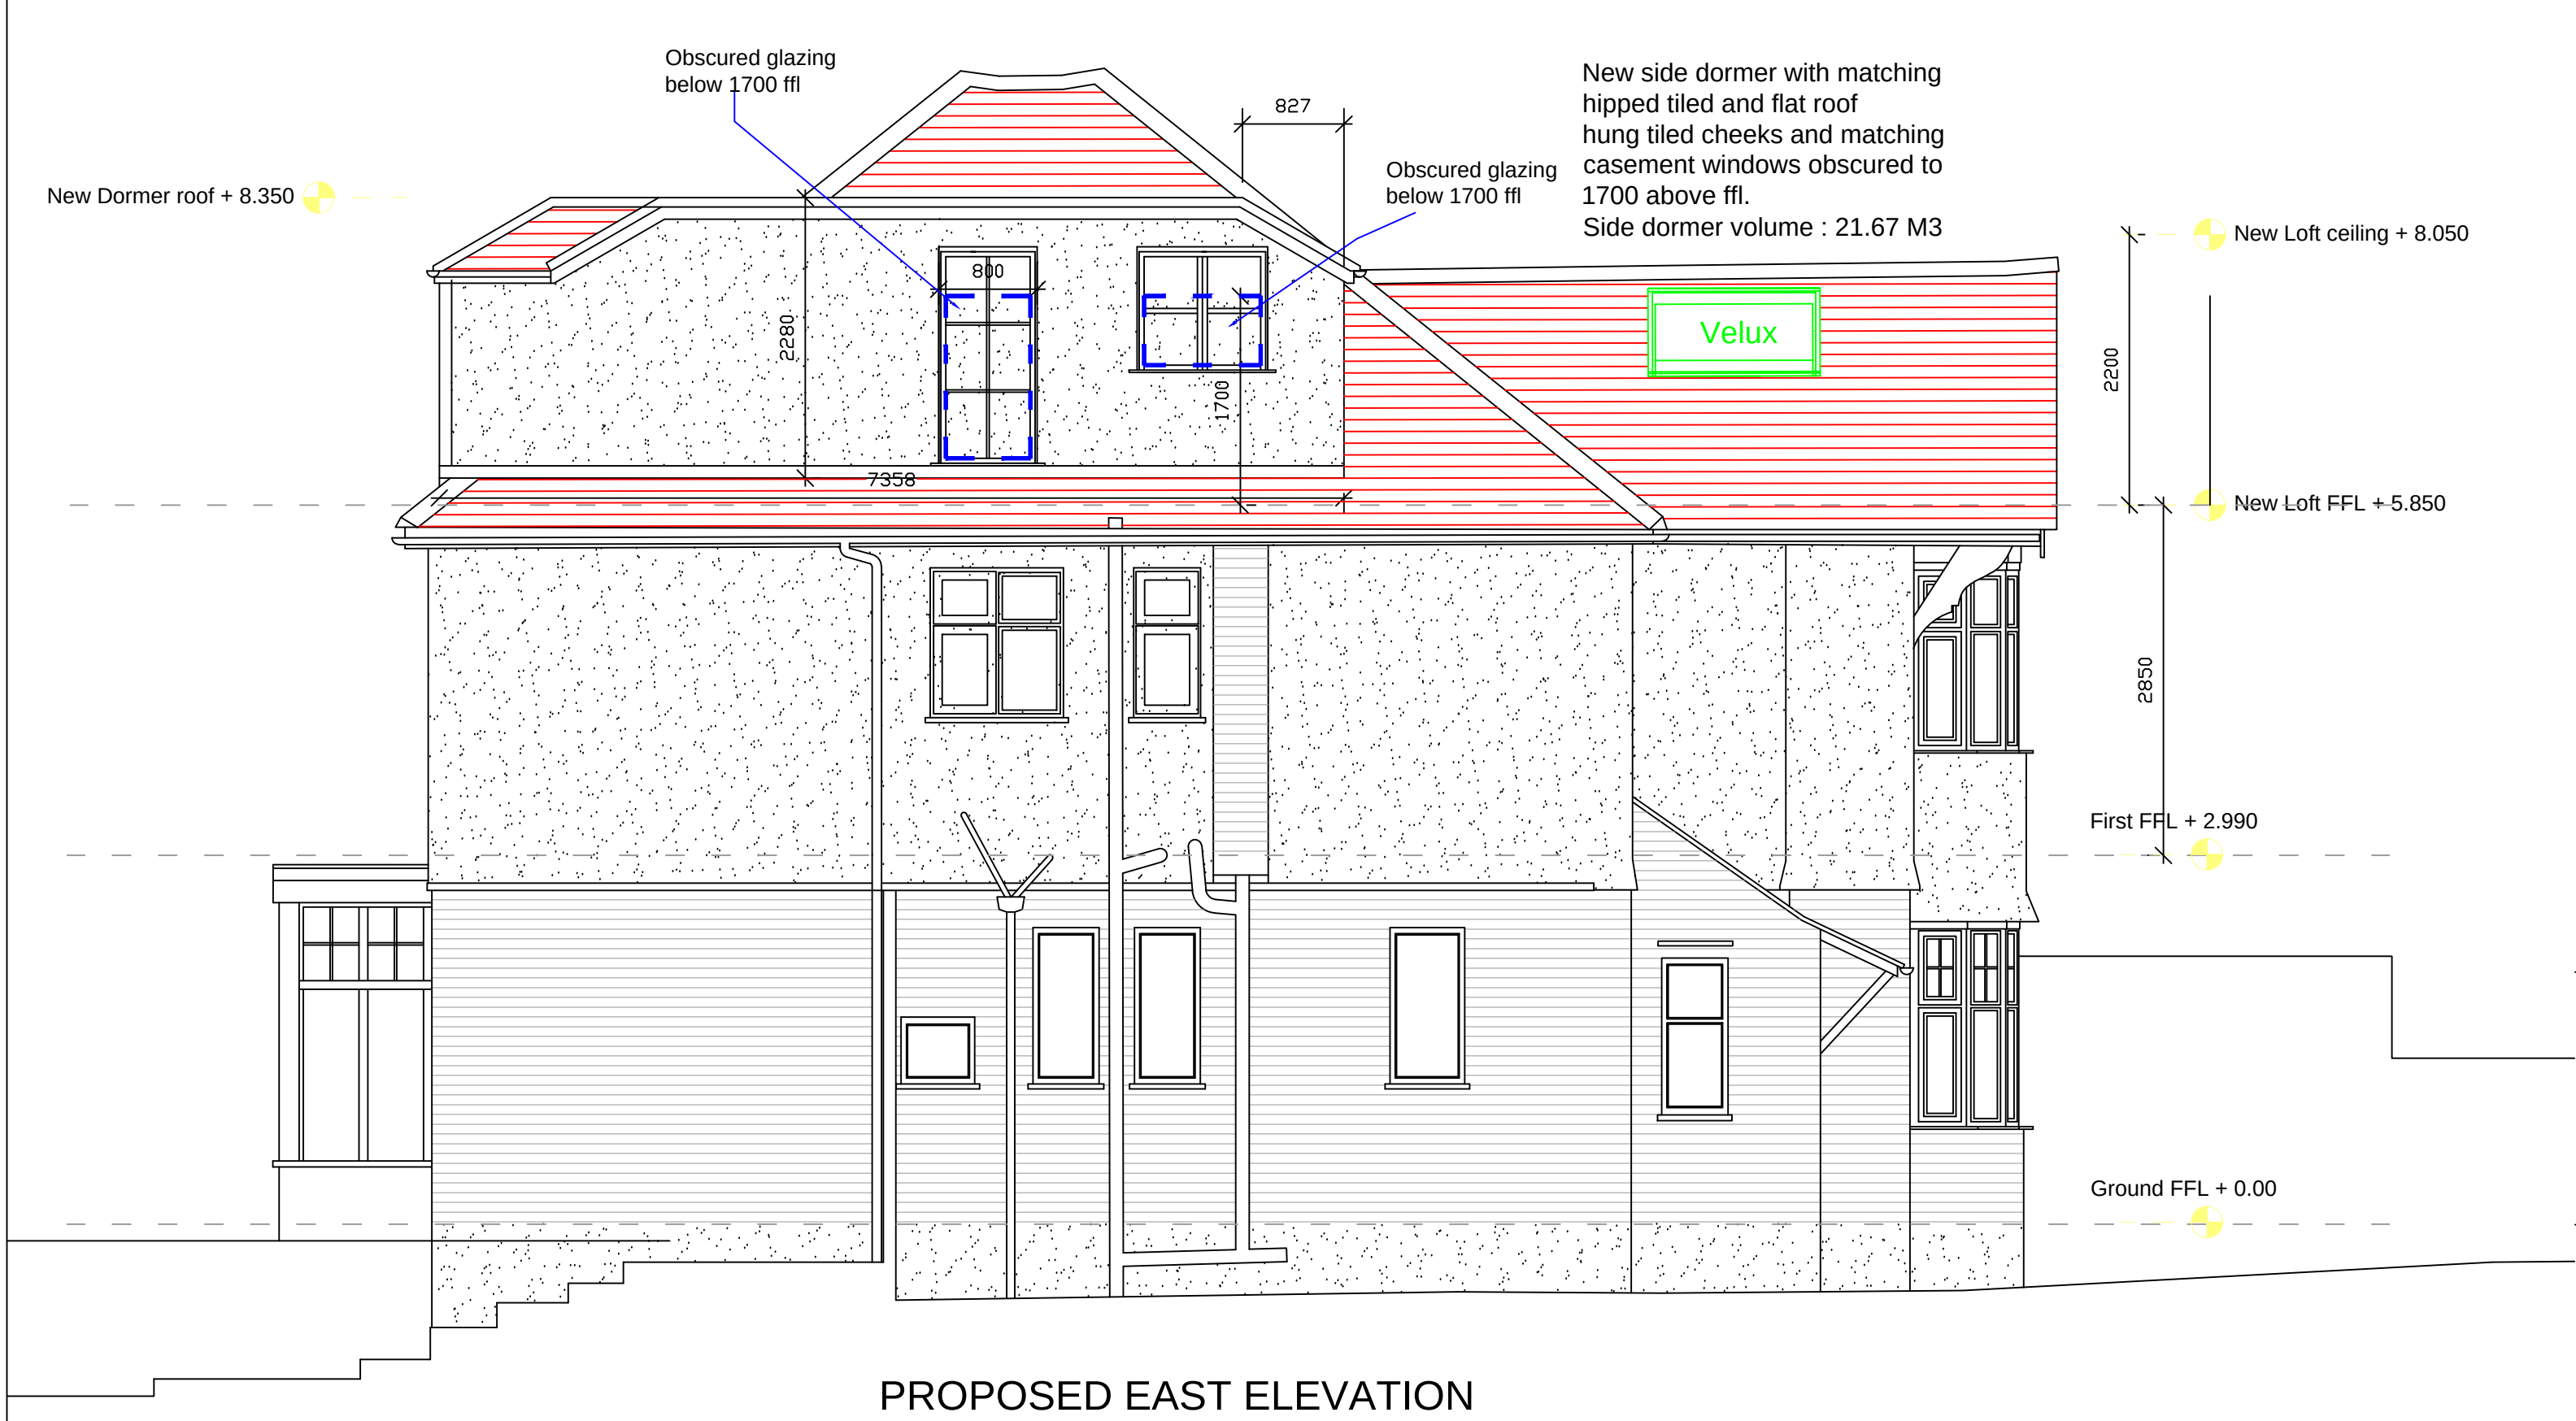

ROOF EXTENSION VOLUME: MAXIMUM PERMITTED 50.00 M3
(DETACHED HOUSE)
MAIN SIDE ROOF DORMER REFER TO CALCS PAGE 02 = 22.69 M3
MAIN REAR ROOF DORMER REFER TO CALCS PAGE 03/04 = 21.54 M3
SIDE STAIRS ROOF DORMER REFER TO CALCS PAGE 01 = 4.07 M3
TOTAL = 48.30 M3

PROPOSED VOLUME OF ROOF COMPLIES WITH CLASS 'B'

PLANNING ISSUE - 26/02/26

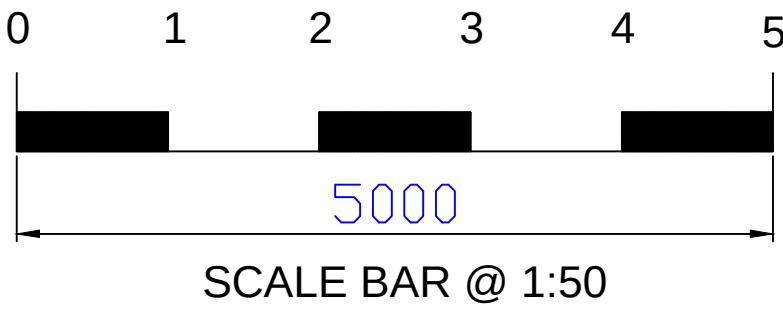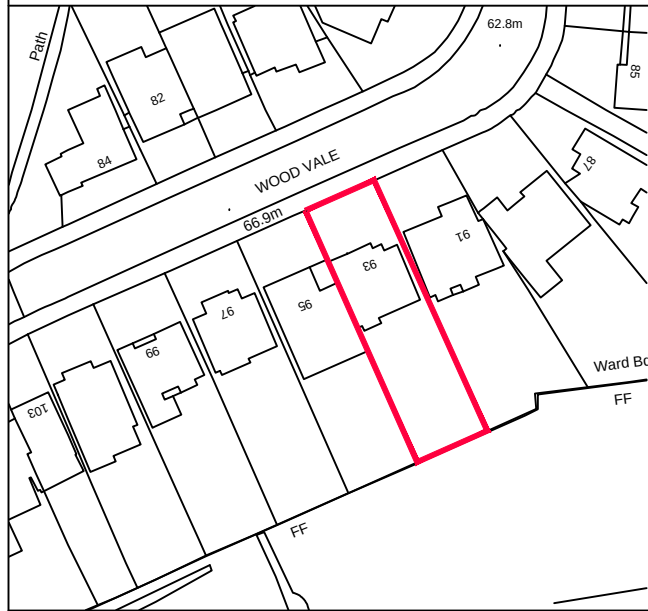

LIMITED

BCA

BRYAN CONNOR ASSOCIATES LIMITED

DESIGN & PLANNING CONSULTANTS

2 TREGARON AVENUE LONDON N8 9EY

Mob: 07958 738247 Tel: 020 8340 9294

bca-design.net

Email: bryan.connor@outlook.com

RICS

PROJECT:	93 WOOD VALE LONDON N10 3DL		
CLIENT:	PRERNA CHAINANI-MONSEN & THOR MONSEN		
DESCRIPTION:	PROPOSED ELEVATIONS (EAST & WEST)		
DRAWING No.	2533 - 09 P	SCALE.	1:50 @ A1
REVISION.	-	DATE.	04/12/2025
NO DIMENSIONS TO BE SCALED FROM THIS DRAWING.			