PHASE-1

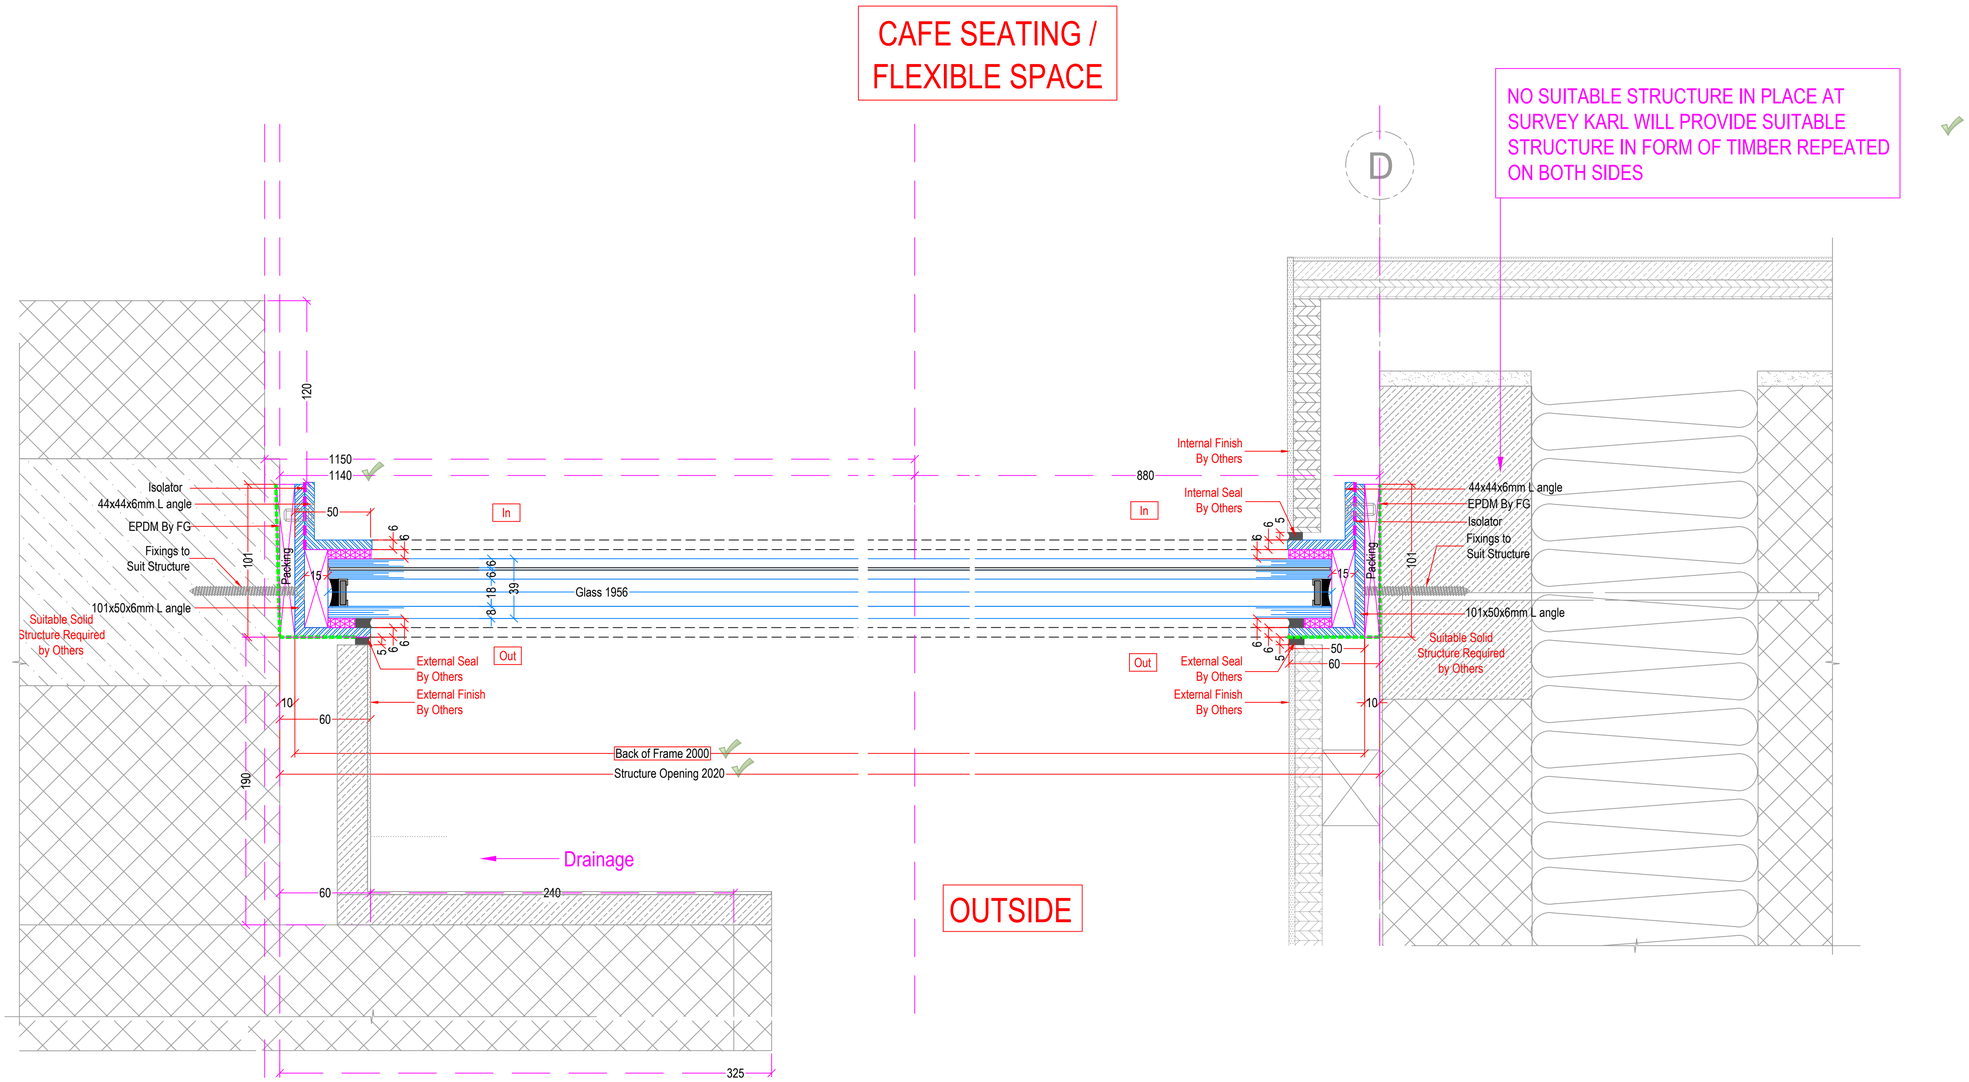

Section A-A (Item-9.00)

1:2@A1

F3 comments in green

Status A - 11.03.2025

For Approval

Notes:

Do Not Scale Off Drawings

Revisions	Checked By
0. For Comments (24-10-2024)	ET
1. Updated as per Comments (12-12-2024)	ET
2. Updated as per Comments (11-02-2025)	
3. Updated as per Survey Comments (28-02-2025)	

FLUID GLASS

Fluid Glass
Jake@fluid.glass
www.Fluid.glass

Project Name & Reference No.
FGP381-
808-812 High Road, Tottenham, London, N17 0DH

Drawing Title
Item - 9.00
Fluidesign Structural Glass
Secton A-A

Date Of Issue	Rev	Scale
24-10-2024	C	A1

Drawing No.	Drawn By	Checked By
FGP381_31	ET	-