

NO SUITABLE STRUCTURE IN PLACE AT SURVEY KARL WILL PROVIDE SUITABLE STRUCTURE IN FORM OF TIMBER FOR THE HEAD IF THIS DROPS BELOW AGREED DIMENSION OF 2490 FLUID GLASS NEED TO BE NOTIFIED

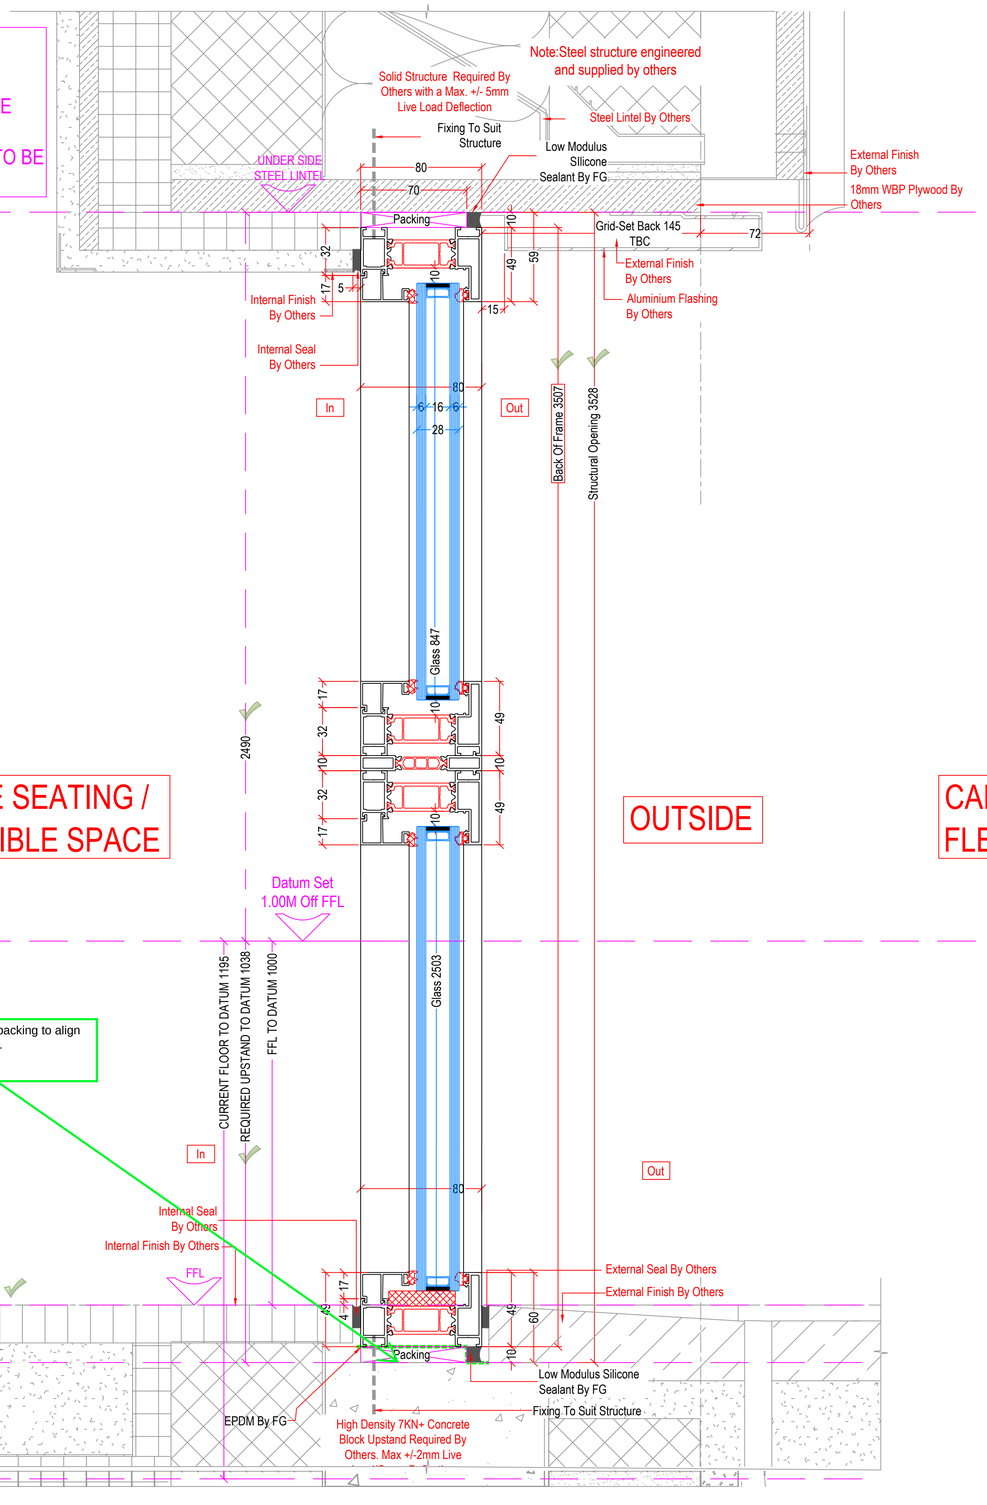

Section B-B (Item-4.00)

1:2@A1

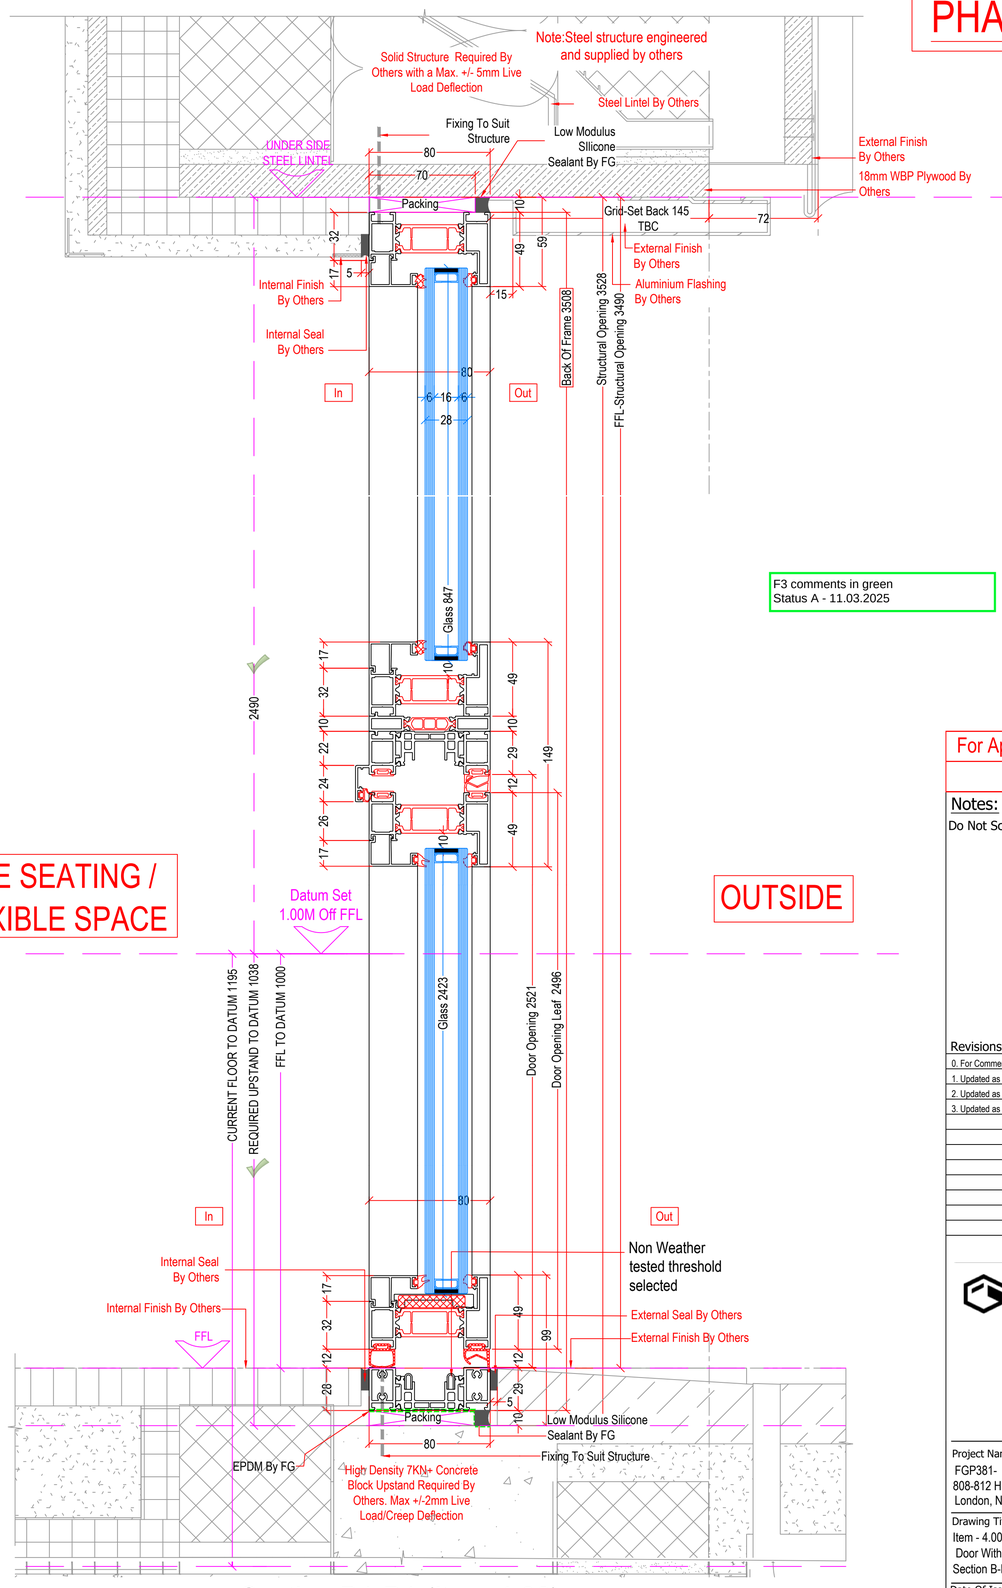

Section B1-B1 (Item-4.00)

1:2@A1

PHASE-1

F3 comments in green
Status A - 11.03.2025

For Approval

Notes:
Do Not Scale Off Drawings

Revisions	Checked By
0. For Comments (24-10-2024)	ET
1. Updated as per Comments (12-12-2024)	ET
2. Updated as per Comments (11-02-2025)	
3. Updated as per Survey Comments (28-02-2025)	

FLUID GLASS
Fluid Glass
Jake@fluid.glass
www.Fluid.glass

Project Name & Reference No.
FGP381-
808-812 High Road, Tottenham, London, N17 0DH

Drawing Title
Item - 4.00 Fluidesign Casement Door With Side light And Top Light
Section B-B &B1-B1

Date Of Issue	Rev	Scale
24-10-2024	C	A1

Drawing No.	Drawn By	Checked By
FGP381_18	ET	-