



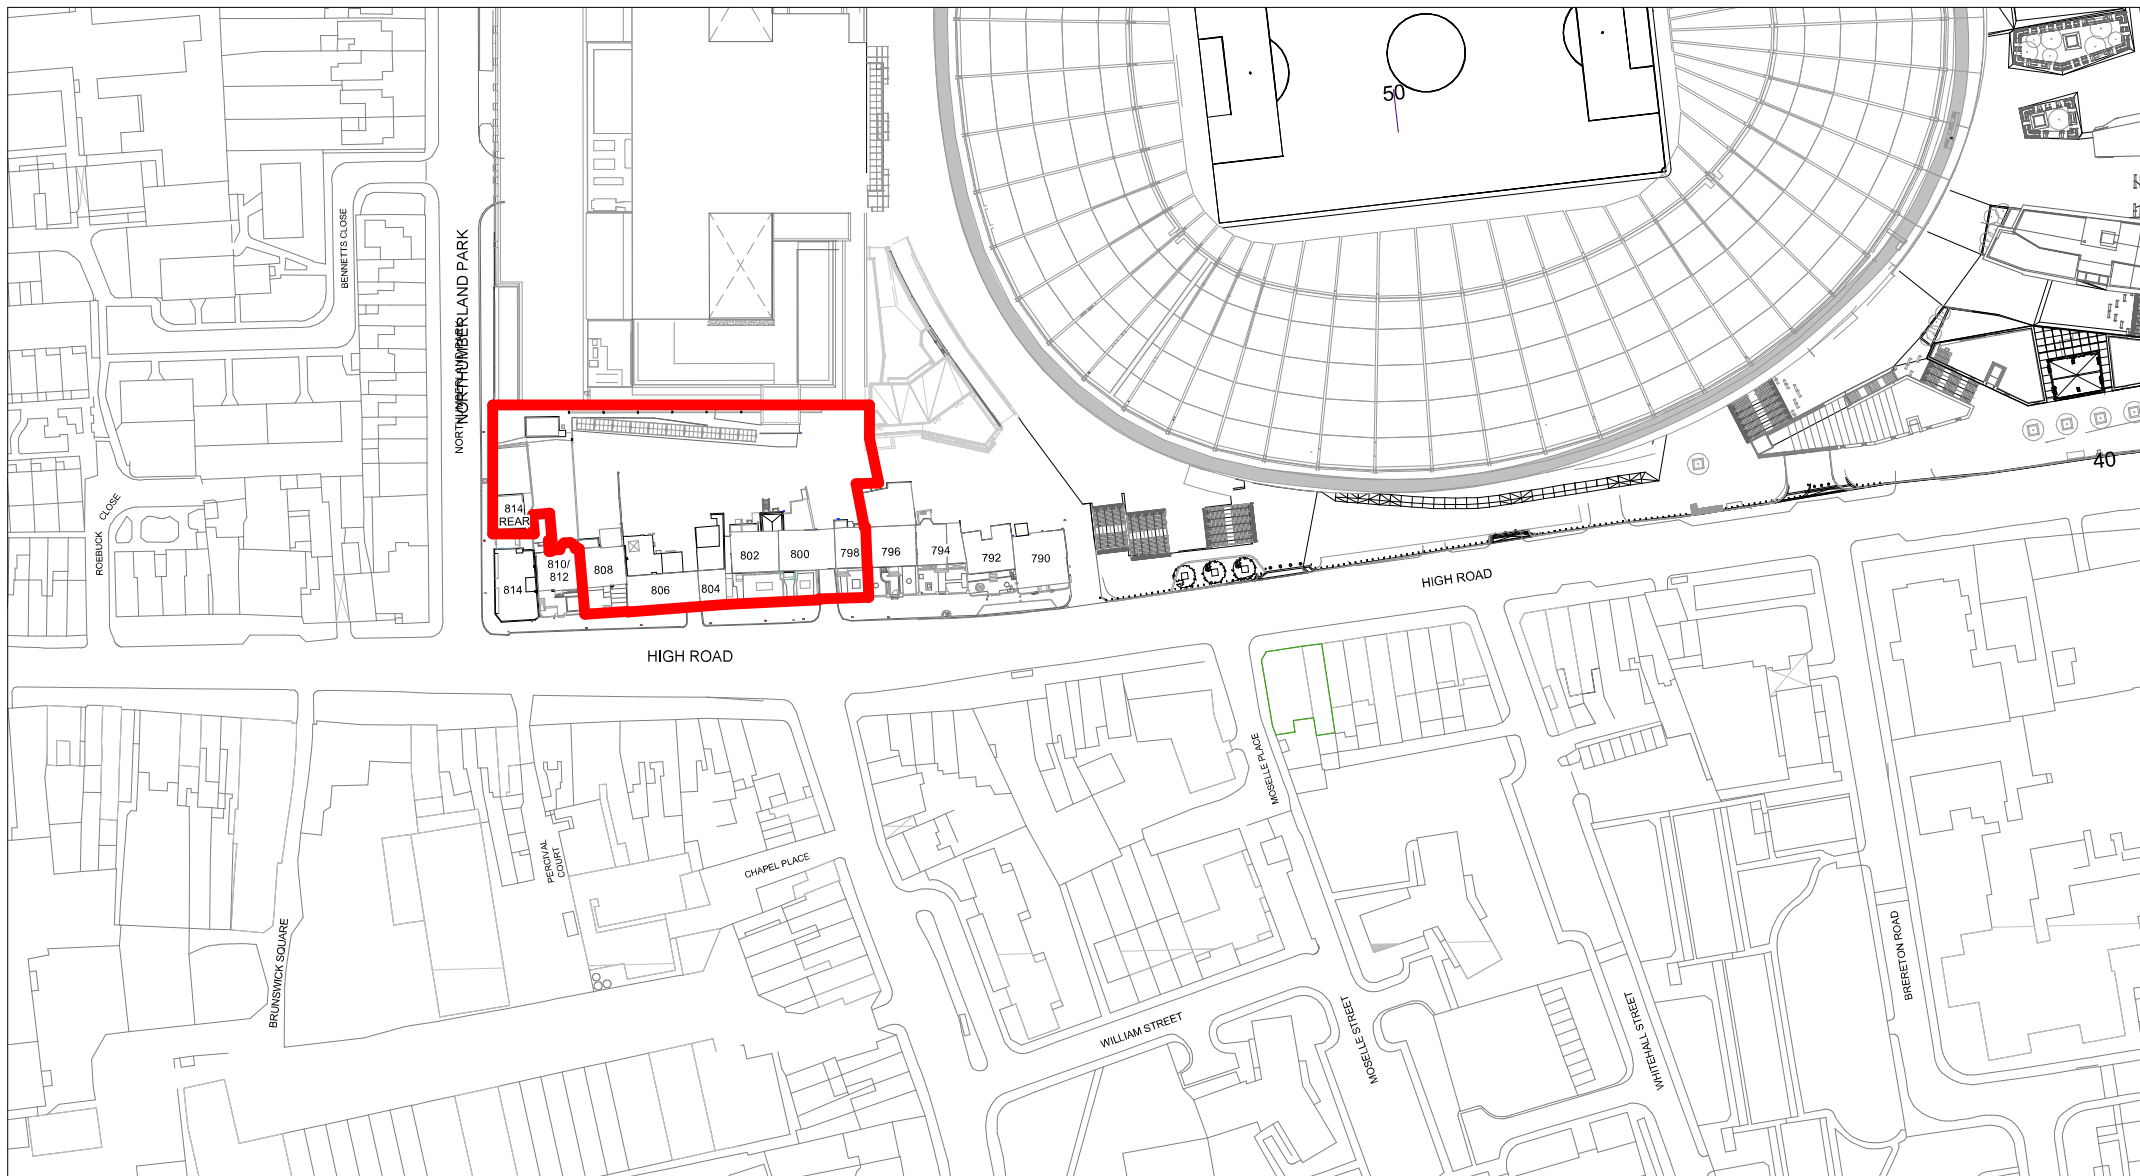

— APPLICATION BOUNDARY

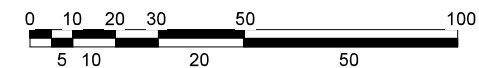

A: 5 Rochester Mews - London - NW1 9JB
T: 020 7267 8332
W: f3architects.com
E: info@f3architects.com

No.	DATE	DESCRIPTION	DRN	CHK
P1	11/03/2020	PLANNING	RM	AC
REVISION HISTORY				

NORTHUMBERLAND TERRACE PHASE 3: NOS. 798 TO 808 HIGH ROAD AND LAND TO REAR

Except for Planning purposes, figured dimensions only are to be taken from this drawing.
All dimensions are in millimeters unless otherwise stated.
All dimensions shall be checked on site prior to works commencing.
Any discrepancies shall be reported to the Architect.
© Copyright F3 Architecture + Design. All rights reserved.

drawing
SITE LOCATION PLAN

scale @ A3
1 : 1250

status	checked by	date drawn	project ref:
PLANNING	AC	11/03/2020	171121
drawing number			revision
NT-1000-ZZ-LZZ-ST-A- 08001			P1