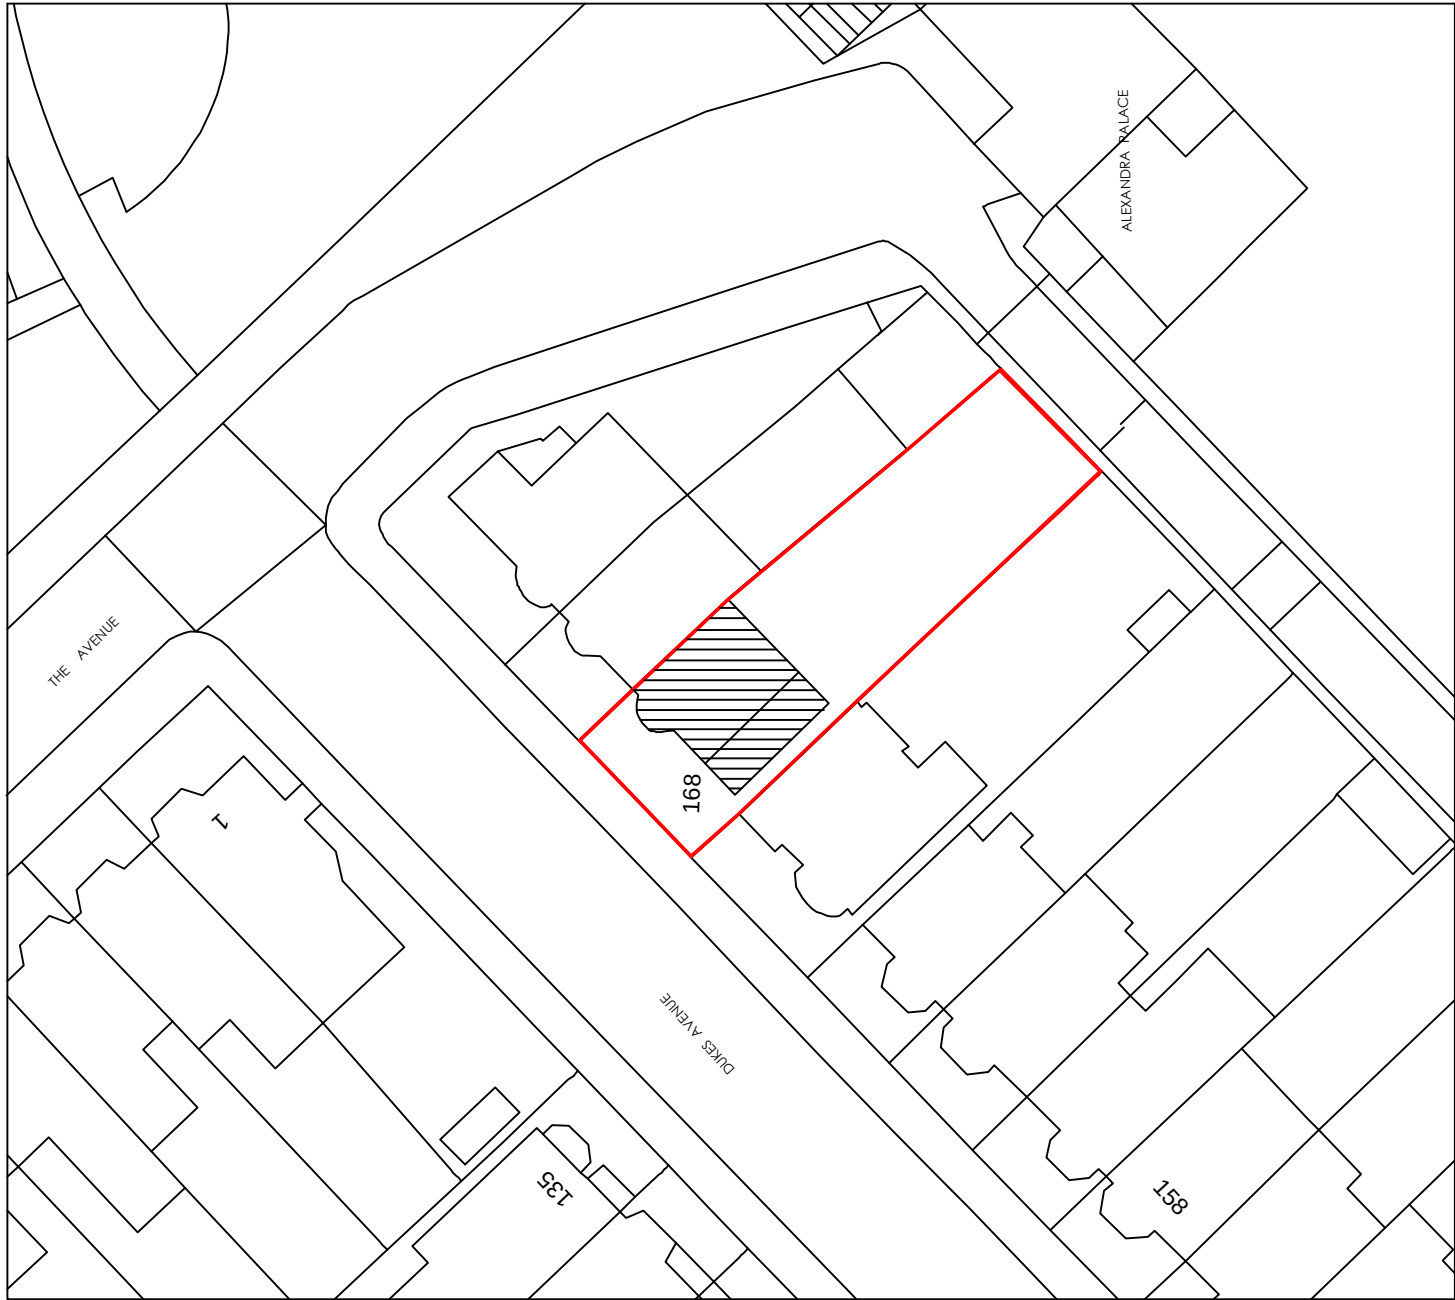


Project 168 DUKES AVANUE N10 2QB	Drawing Title LOCATION PLAN		Drawing No. P/100
	Scale 1:500 @ A4		