
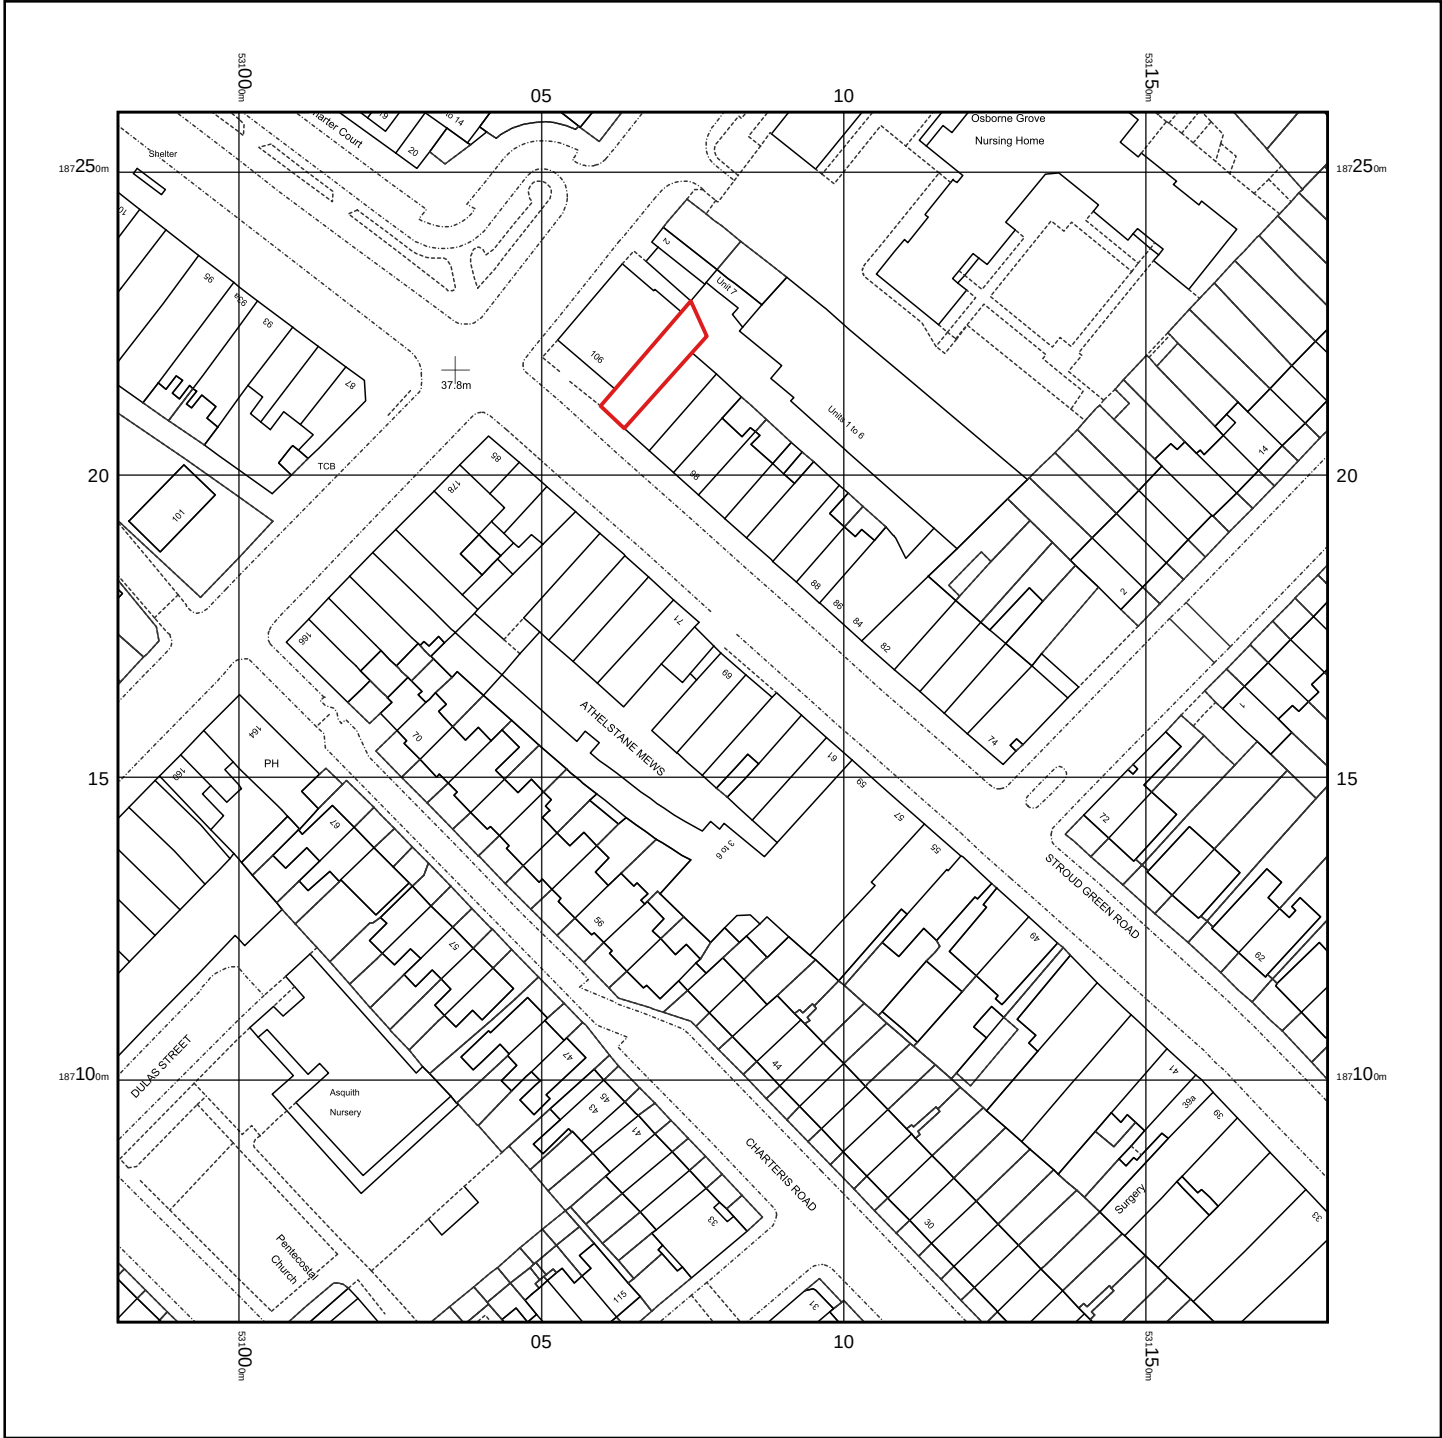


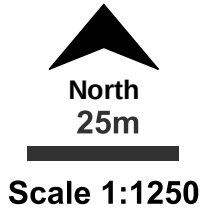

1 [Drawing Title]
Scale: 1:1250

REVISION	DATE	REVISION NOTE	BY
ISSUE	DATE	ISSUE NOTE	BY
NOTES			
PROJECT EXISTING PLANS			
ADDRESS 104 STROUD GREEN ROAD LONDON N4			
CLIENT MR M. YOUSEF			
DRAWING SITE LOCATION PLAN			
KA DESIGNS			
23 HASLEMERE AVENUE LONDON EN4 8EY T: 07779315051 E: INFO@KA-DESIGNS.CO.UK			
PROJECT #	S01/2026	DWG STATUS	
DWG DATE	22/04/2024		
	DWG #	REVISION	
ORIGINAL SHEET SIZE	ISO A3	S01/2026/02	
SCALE @ A1	1:100		
DRAWN	G.A	CHKD	