



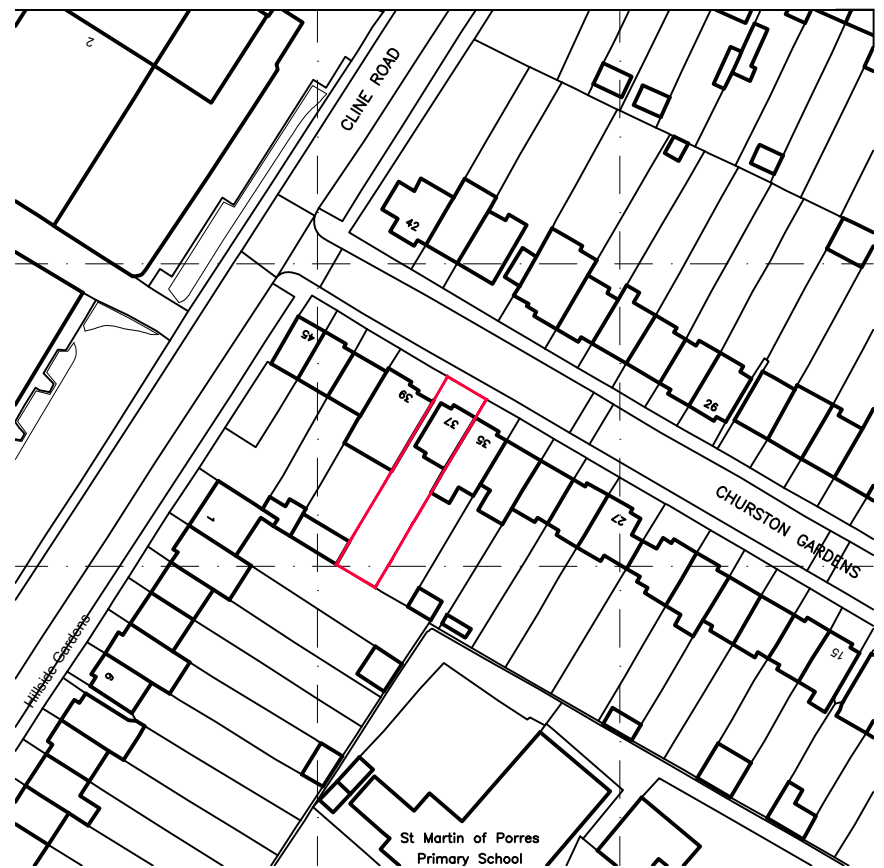

1 LOCATION PLAN
SCALE 1:500@A3
EXISTING

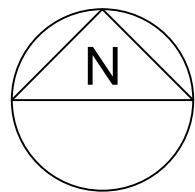

2 LOCATION PLAN
SCALE 1:1250@A3
EXISTING



NOTES
ORIGINAL A3
DO NOT SCALE FROM THIS DRAWING.
ALL DIMENSIONS TO BE CHECKED ON SITE.
NO DEVIATION MAY BE MADE FROM THE DETAILS SHOWN ON THIS
DRAWING WITHOUT PRIOR PERMISSION OF THE ARCHITECT.
COPYRIGHT PROTECTED.

FOR APPROVAL
DO NOT USE FOR CONSTRUCTION

REV DATE DESCRIPTION

PROJECT No
26/002

DATE
02/02/2026

SCALE
1:1250 /
1:500

CLIENT
Francesco Tedesco

TITLE
EXISTING
LOCATION PLAN

PROJECT
PROPOSED ALTERATIONS
37 CHURSTON GARDENS
HARINGEY
LONDON
N11

DRAWING No
000

STATUS
/P

REV
/00