





EXISTING

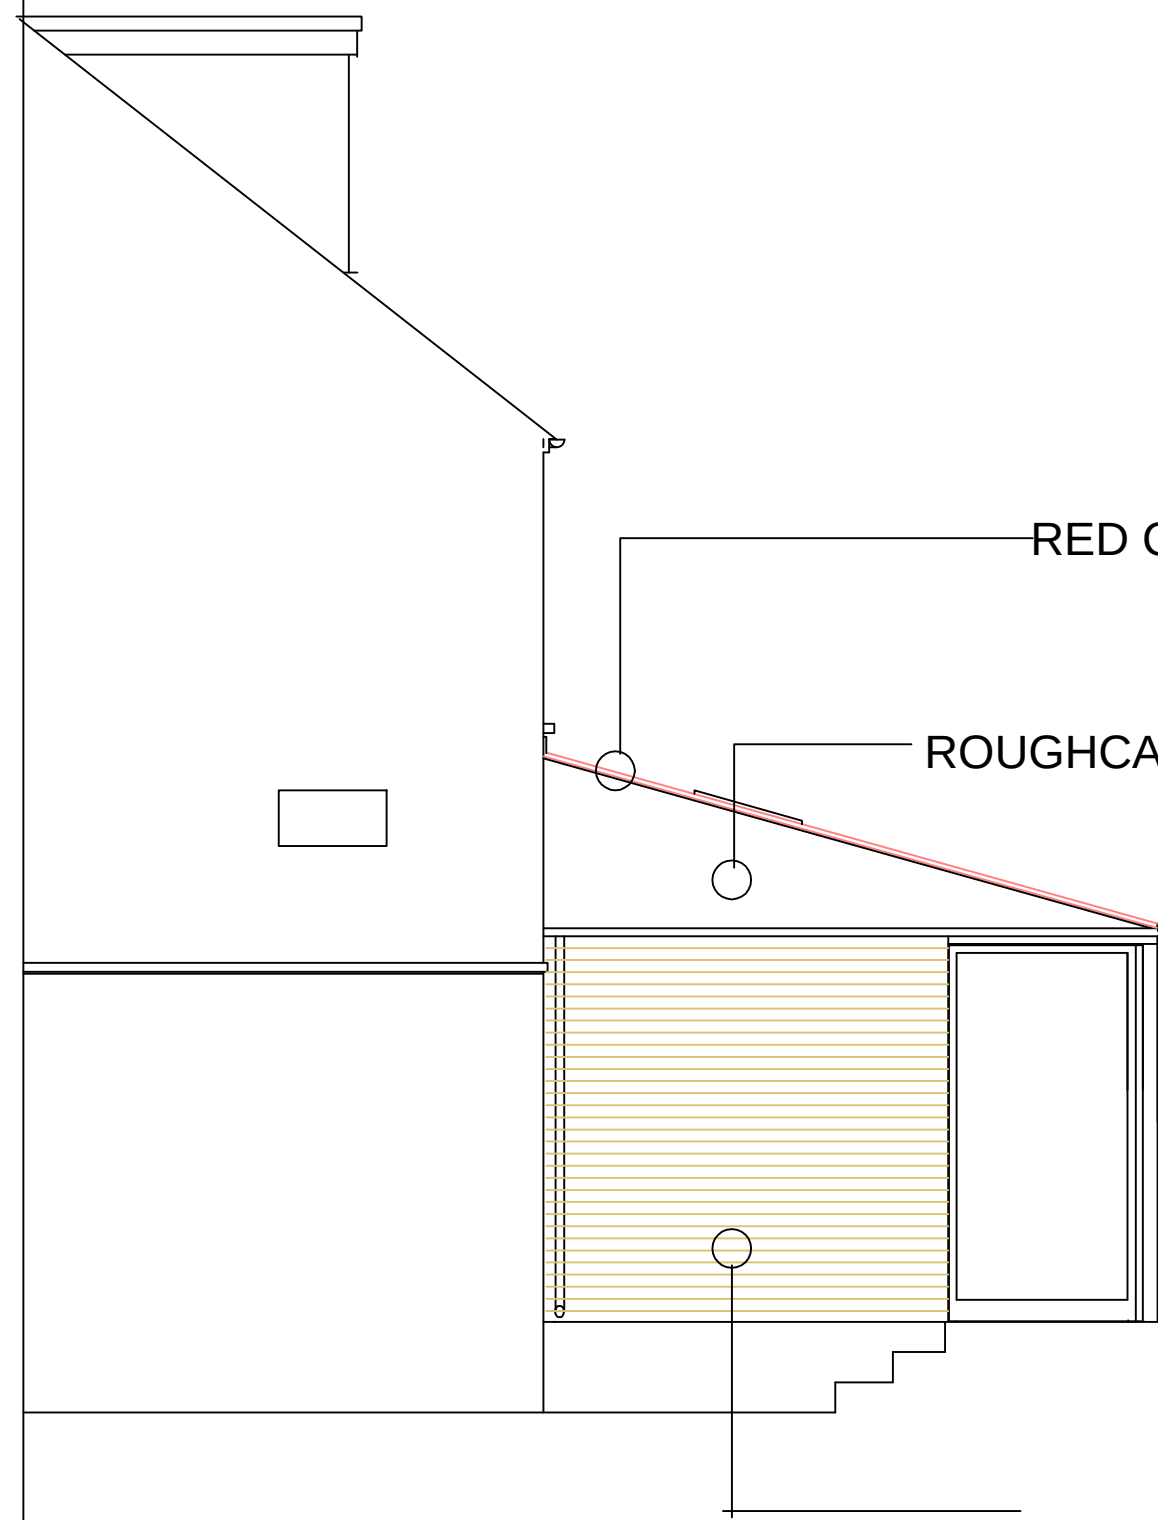


PROPOSED SIDE

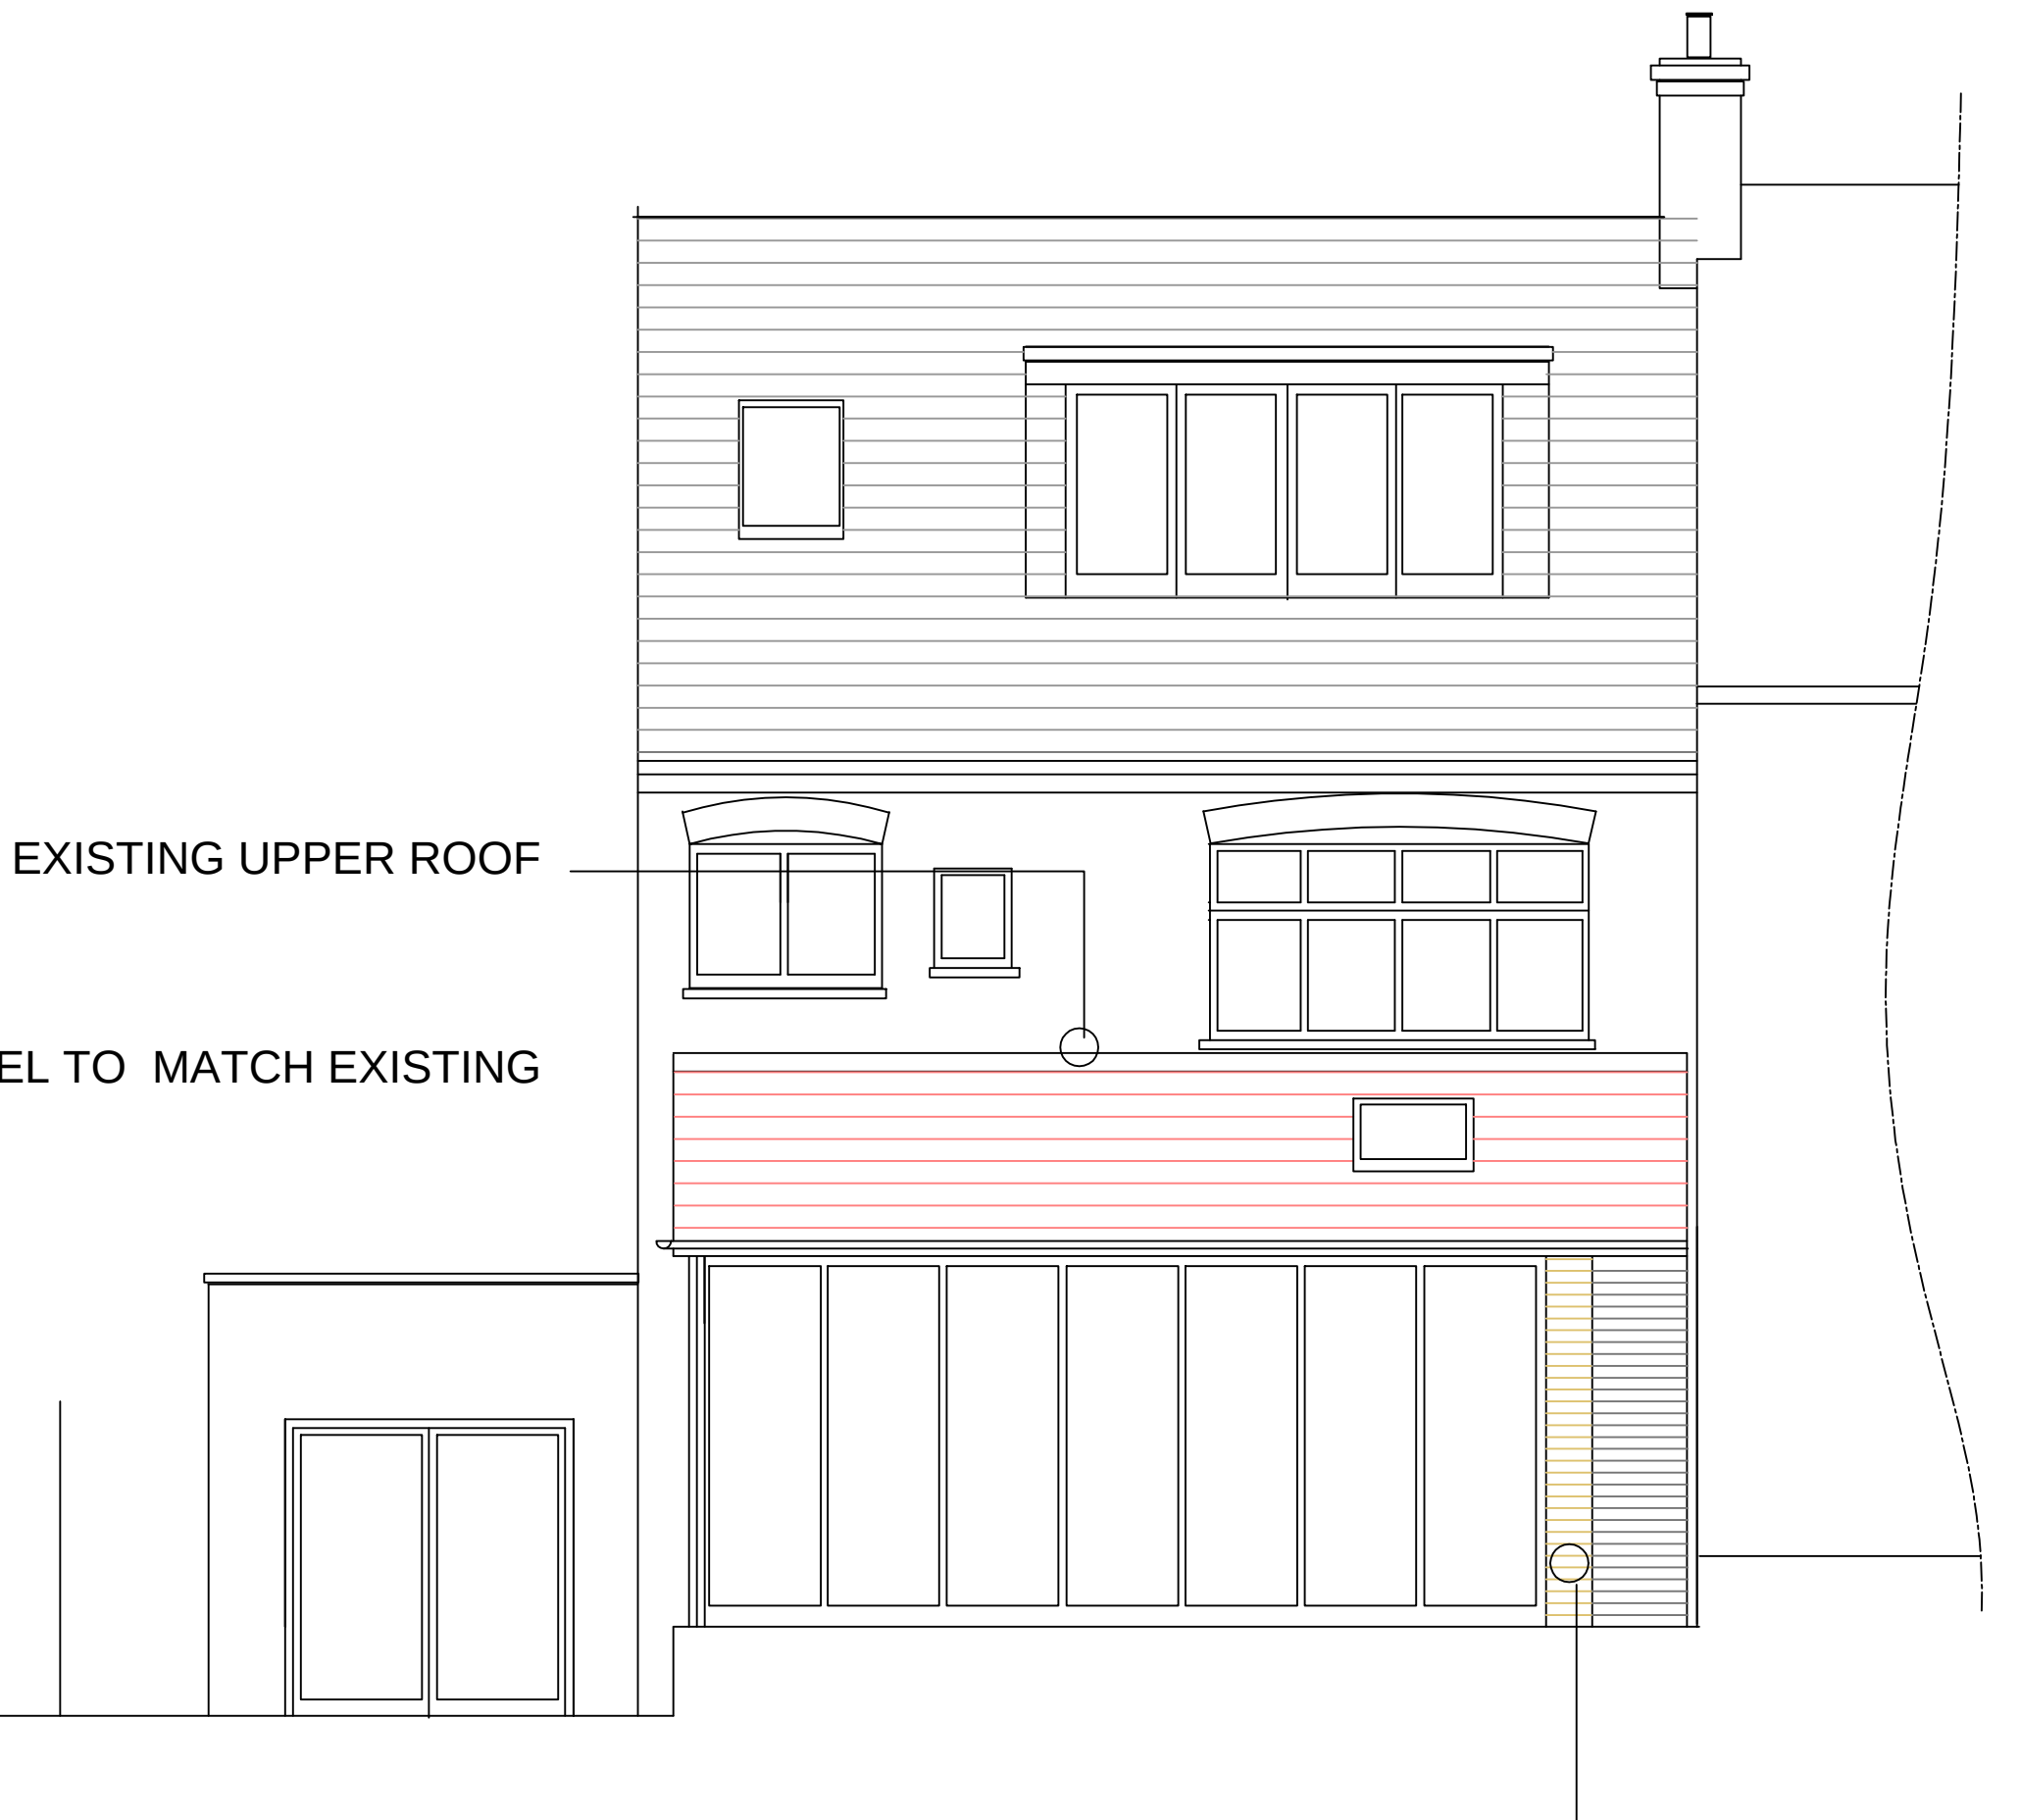

PROPOSED REAR

Notes

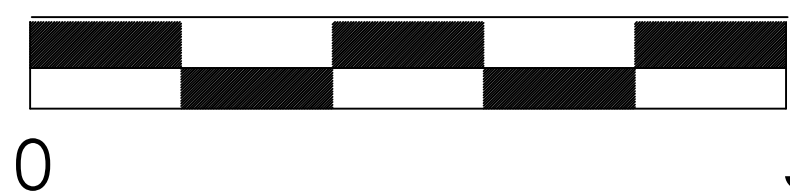

Project

168 DUKES AVENUE
LONDON N10 2QB

Drawing Title

ELEVATIONS

Scale

1:100@A3

Drawing No.

P/104