



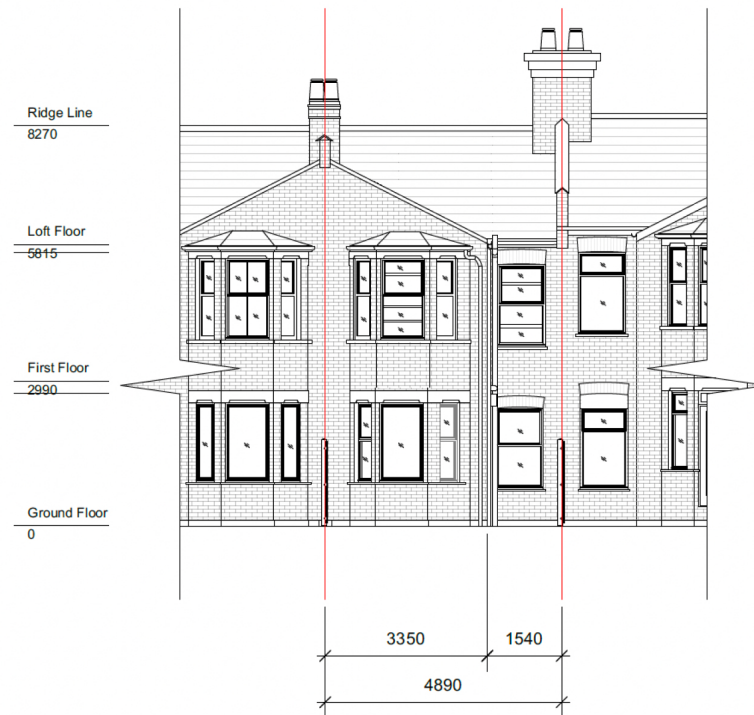

Existing Rear Elevation

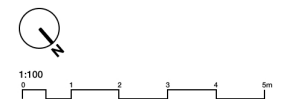


Notes:
These drawings are for planning purposes only. All dimensions indicated are subject to alterations on site. Confirm all dimensions prior to ordering materials and commencing construction.

PROJECT
56 Woodside Gardens, London, N17 6UN

DRAWING
Existing Rear Elevation

SCALE
1:100 @ A3

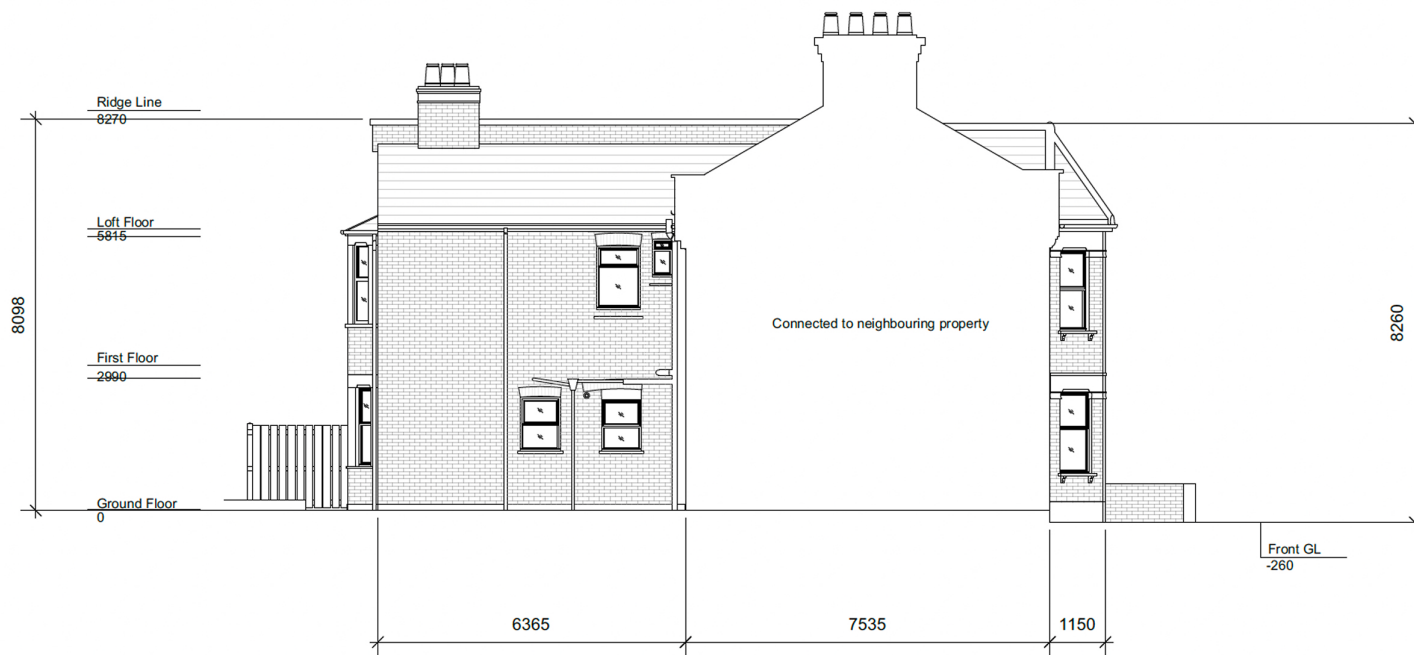

Notes:
These drawings are for planning purposes only. All dimensions indicated are subject to alterations on site. Confirm all dimensions prior to ordering materials and commencing construction.

Existing Side Elevation


PROJECT
56 Woodside Gardens, London, N17 6UN

DRAWING
Existing Side Elevation

SCALE
1:100 @ A3



Existing Section AA

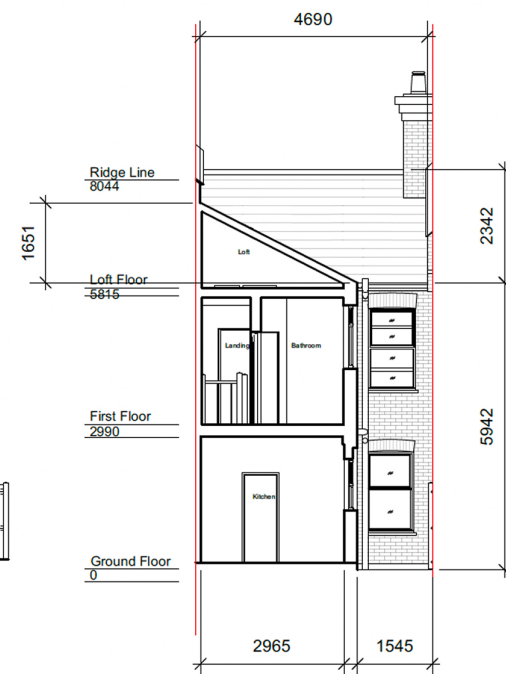

Existing Section BB




Notes:
These drawings are for planning purposes only. All dimensions indicated are subject to alterations on site. Confirm all dimensions prior to ordering materials and commencing construction.


PROJECT
56 Woodside Gardens, London, N17 6UN

DRAWING
Existing Section AA / BB

SCALE
1:100 @ A3

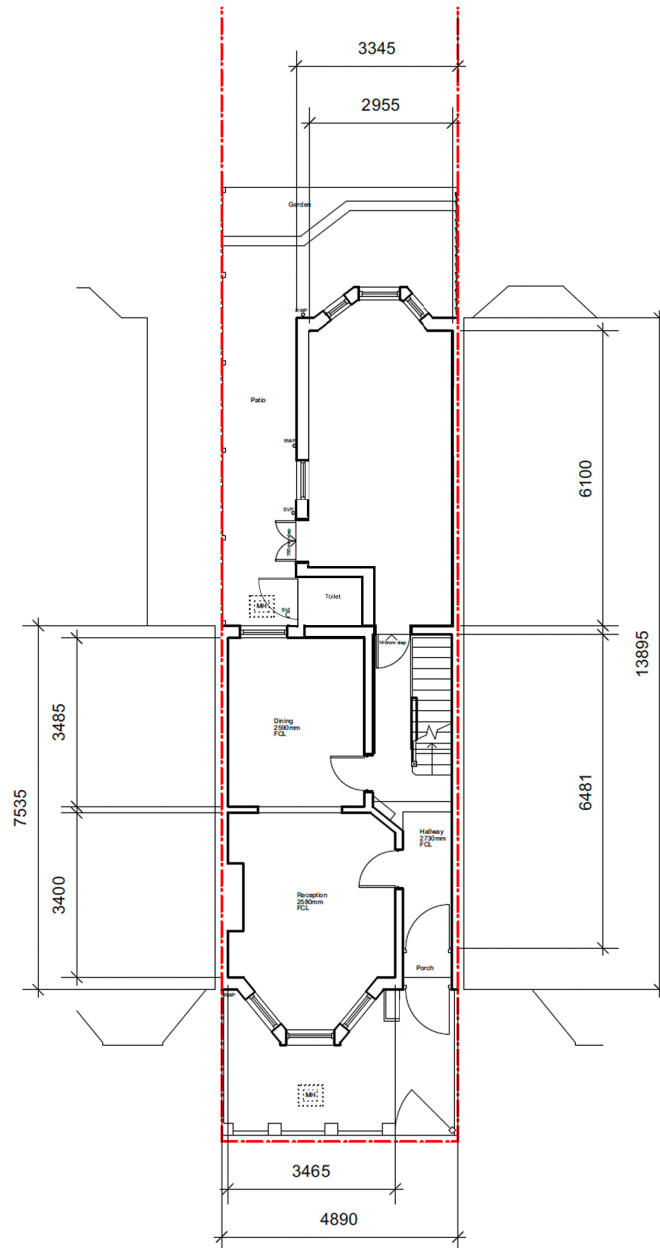

Existing Ground Floor Plan

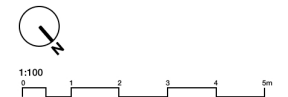


Notes:
These drawings are for planning purposes only. All dimensions indicated are subject to alterations on site. Confirm all dimensions prior to ordering materials and commencing construction.


PROJECT
56 Woodside Gardens, London, N17 6UN

DRAWING
Existing Ground Floor Plan

SCALE
1:100 @ A3

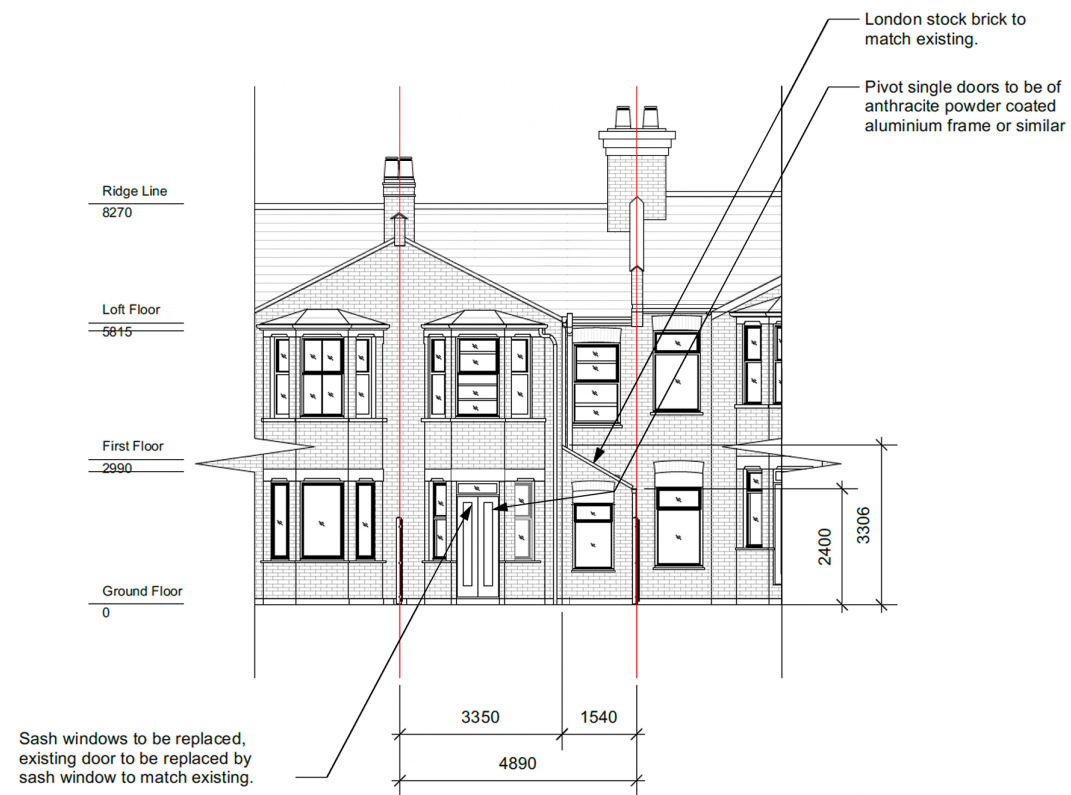

Proposed Rear Elevation

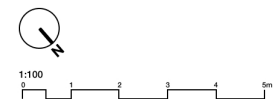


Notes:
These drawings are for planning purposes only. All dimensions indicated are subject to alterations on site. Confirm all dimensions prior to ordering materials and commencing construction.

PROJECT
56 Woodside Gardens, London, N17 6UN

DRAWING
Proposed Rear Elevation

SCALE
1:100 @ A3

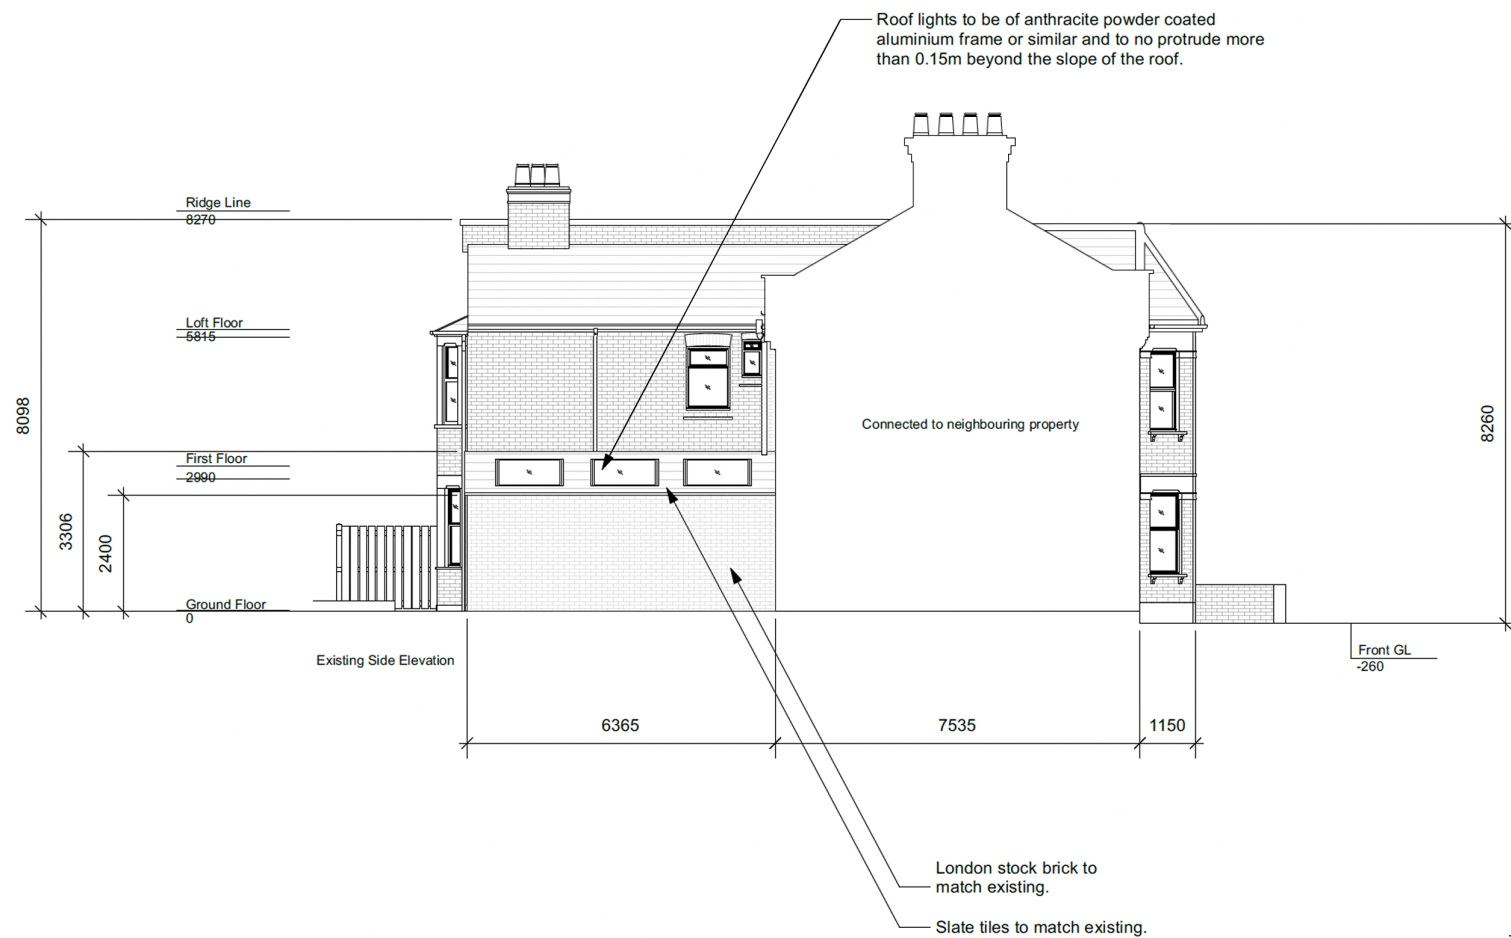

Proposed Side Elevation



Notes:
These drawings are for planning purposes only. All dimensions indicated are subject to alterations on site. Confirm all dimensions prior to ordering materials and commencing construction.


PROJECT
56 Woodside Gardens, London, N17 6UN

DRAWING
Proposed Side Elevation


SCALE
1:100 @ A3



Proposed Section AA

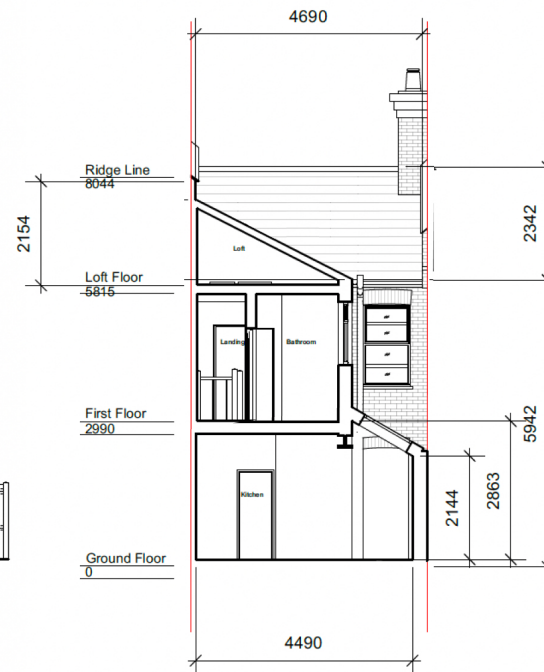

Proposed Section BB

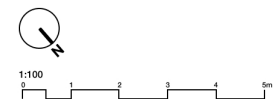


Notes:
These drawings are for planning purposes only. All dimensions indicated are subject to alterations on site. Confirm all dimensions prior to ordering materials and commencing construction.


PROJECT
56 Woodside Gardens, London, N17 6UN

DRAWING
Proposed Section AA / BB

SCALE
1:100 @ A3

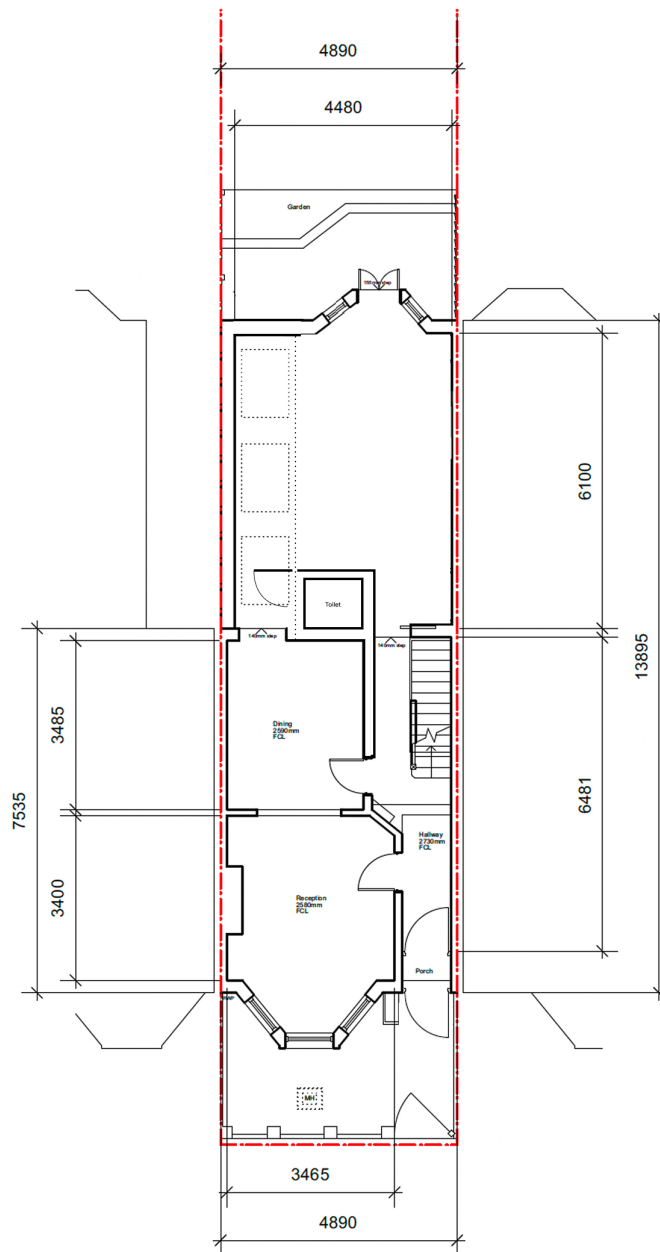

Proposed Ground Floor Plan

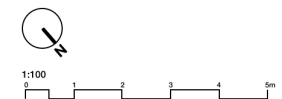


Notes:
These drawings are for planning purposes only. All dimensions indicated are subject to alterations on site. Confirm all dimensions prior to ordering materials and commencing construction.


PROJECT
56 Woodside Gardens, London, N17 6UN

DRAWING
Proposed Ground Floor Plan


SCALE
1:100 @ A3

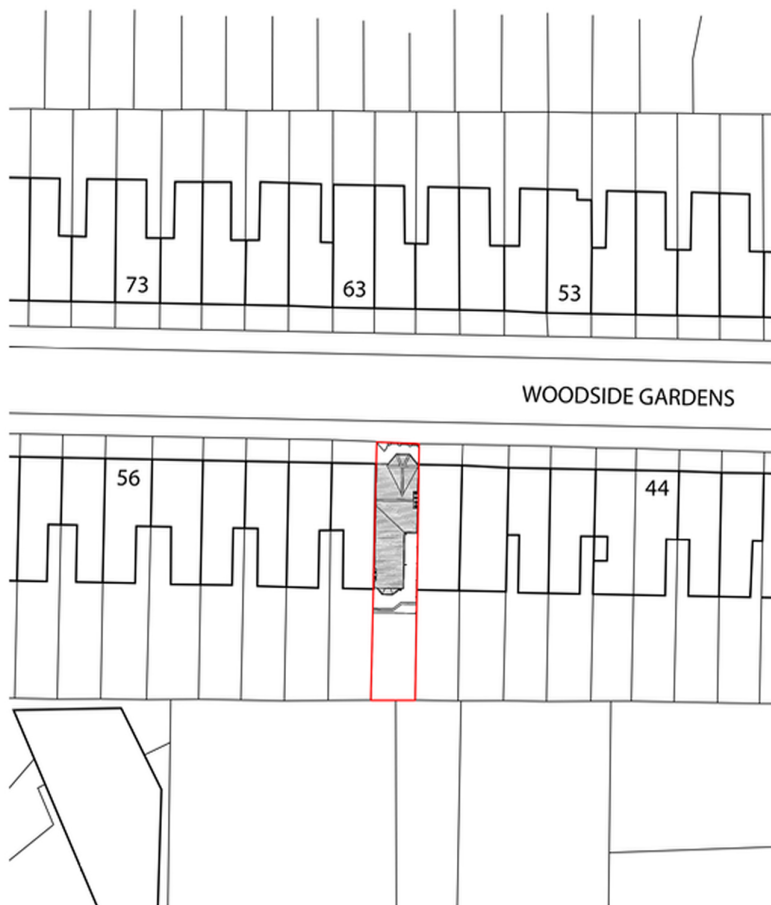

Existing Block Plan

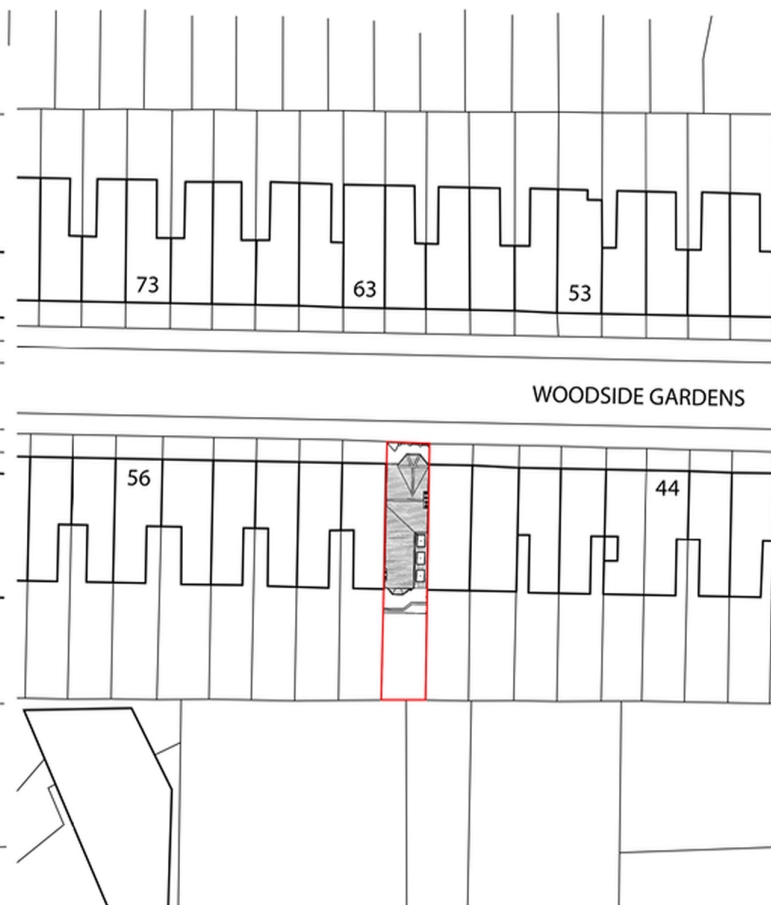

Proposed Block Plan

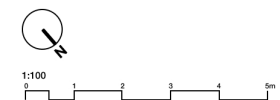

Notes:
These drawings are for planning purposes only. All dimensions indicated are subject to alterations on site. Confirm all dimensions prior to ordering materials and commencing construction.

PROJECT
56 Woodside Gardens, London, N17 6UN

DRAWING
Block Plans

SCALE
1:100 @ A3