


NOTES:

1. Existing spandrel panel to be retained
2. Local ventilation grille in painted finish
3. External cold water tap

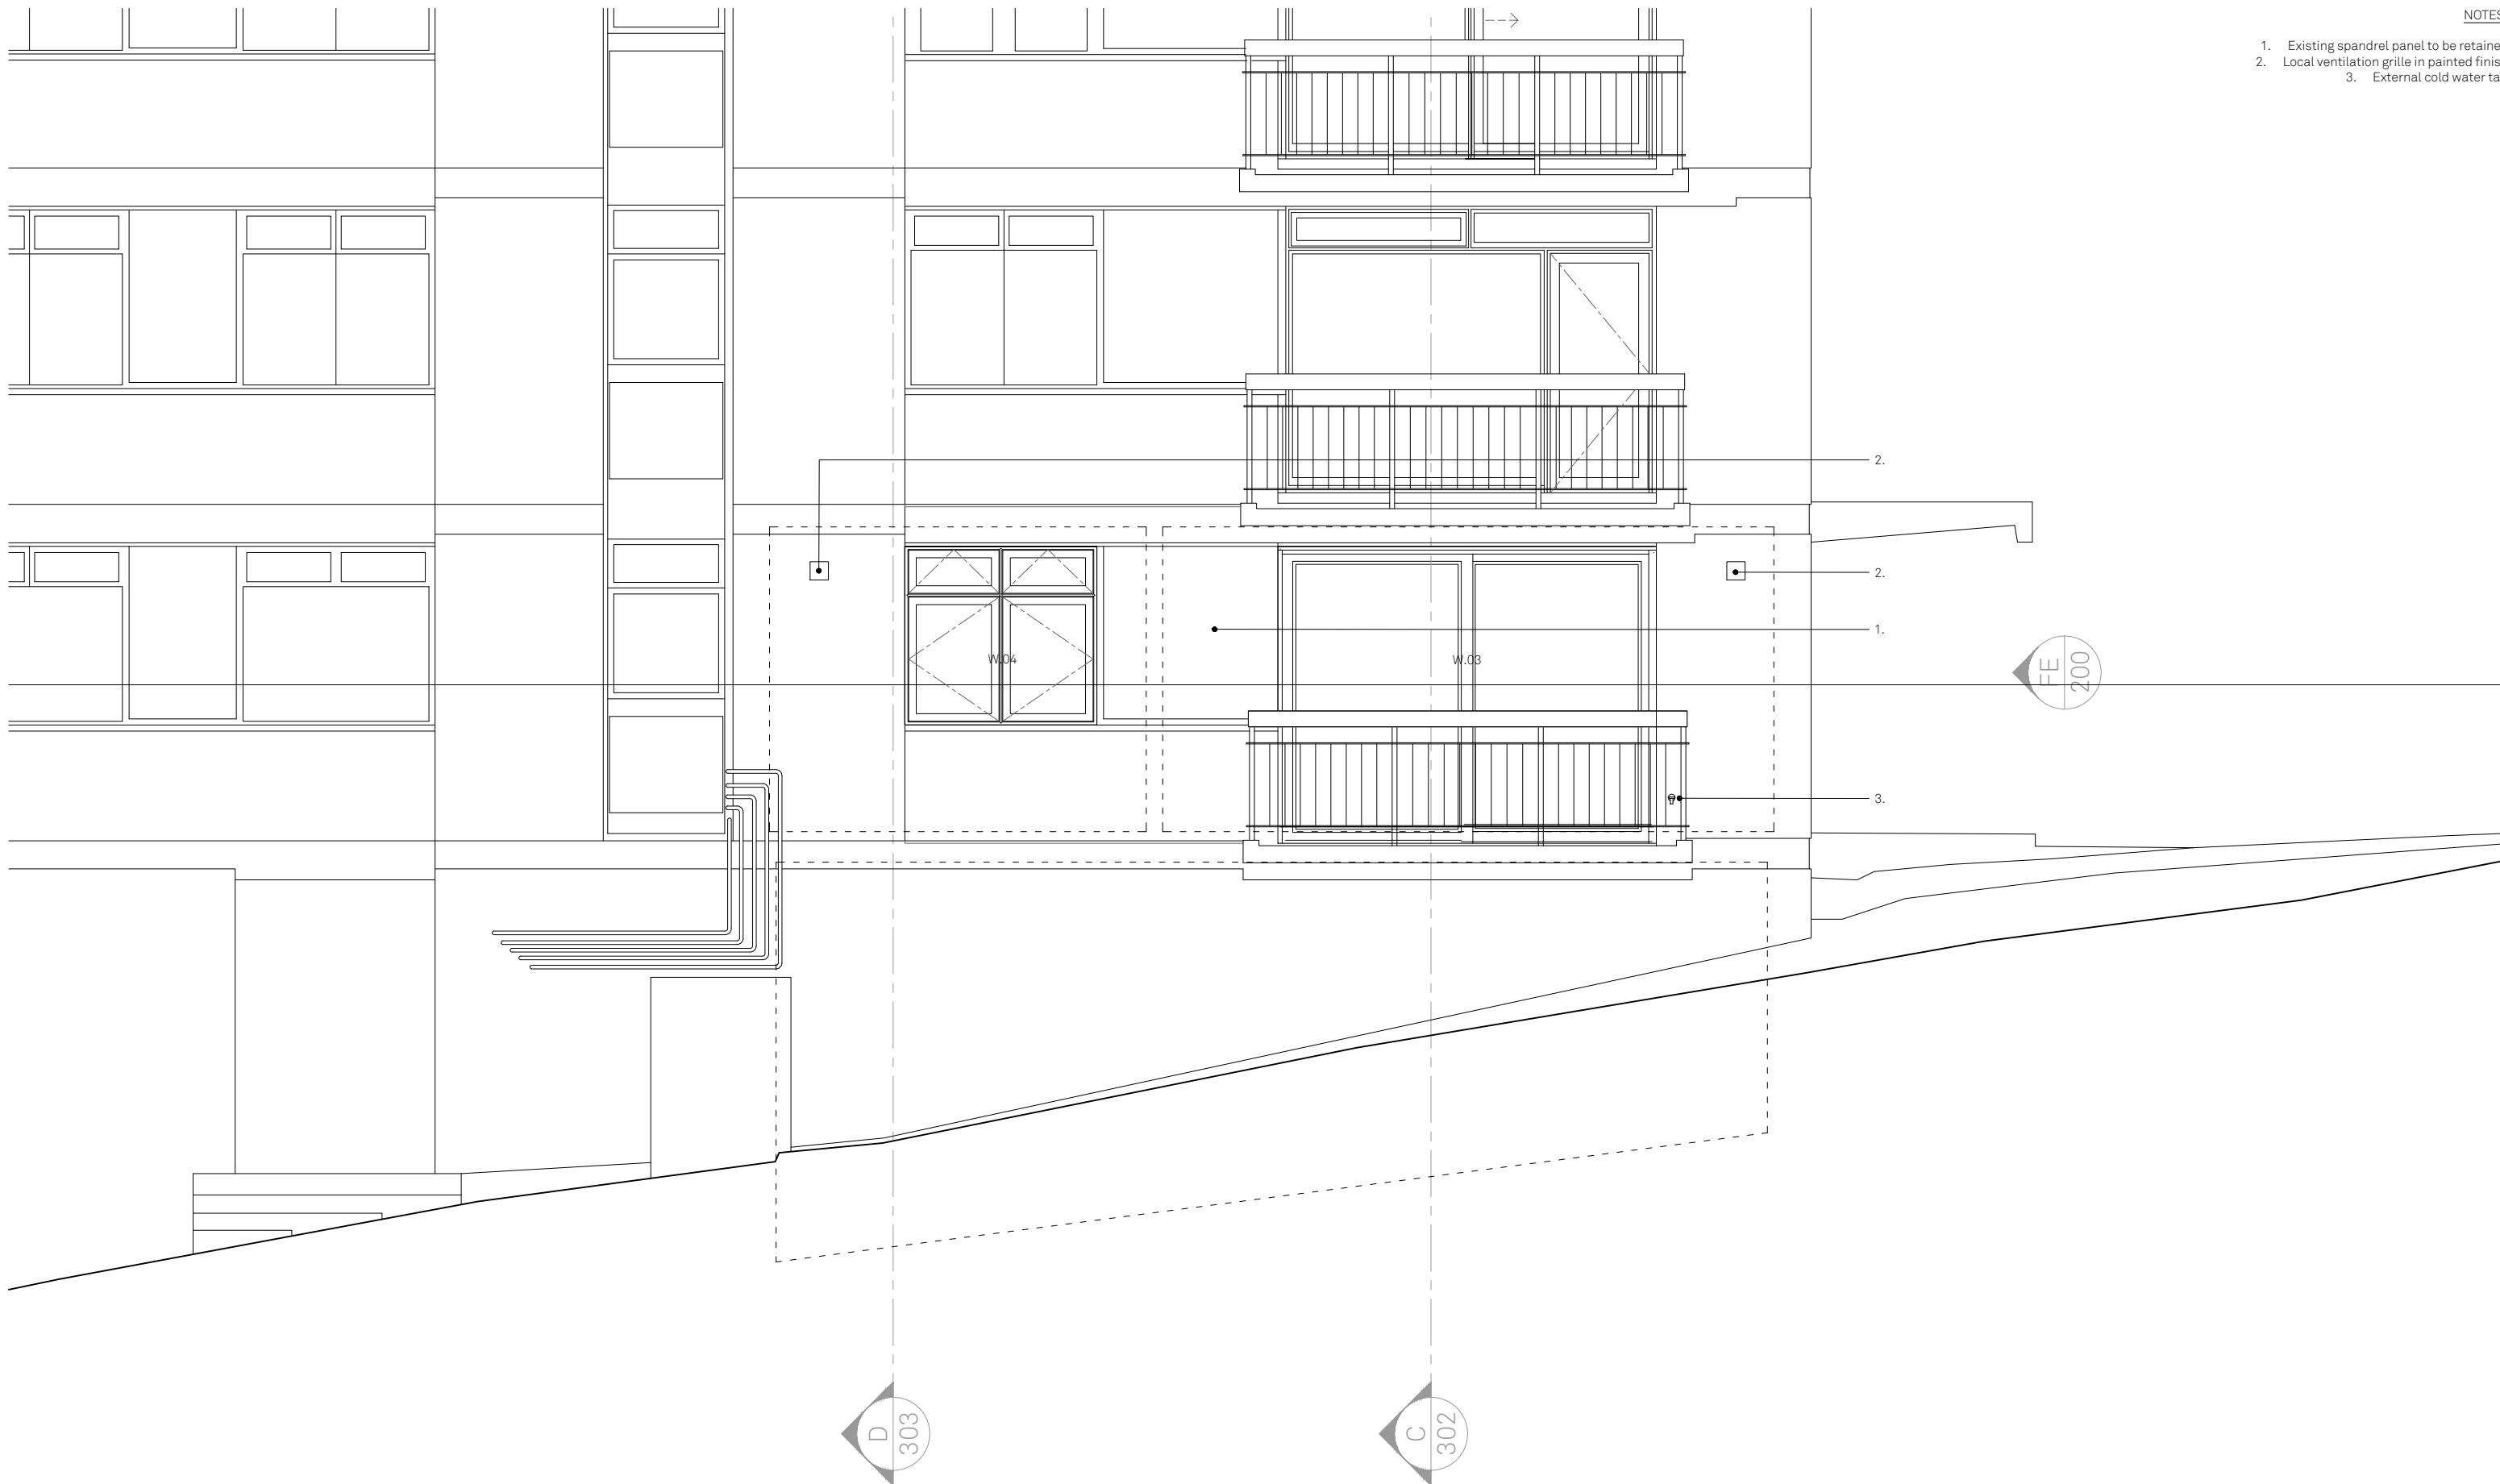

T2	11/11/25	EV	TENDER
T1	23/07/25	TG	TENDER
P1	18/6/25	NW/	FIRST ISSUE
REV	DATE	DR/CH	DESCRIPTION

1 HIGHGATE HEIGHTS
03-201-T2 Side Elevation

25025_TENDER_Published 11/11/25



Scale 1:100 @ A3

Do not scale for construction. Use figured dimensions only. All discrepancies to be verified with architect prior to ordering or construction/execution. Confirm all setting out with architect prior to construction. Drawing to be read in conjunction with all other documents. Copyright Architecture for London.

Architecture for London
3-5 Bleeding Heart Yard
London EC1N 8SJ
020 3637 4236
architectureforlondon.com

Architecture
for London.