
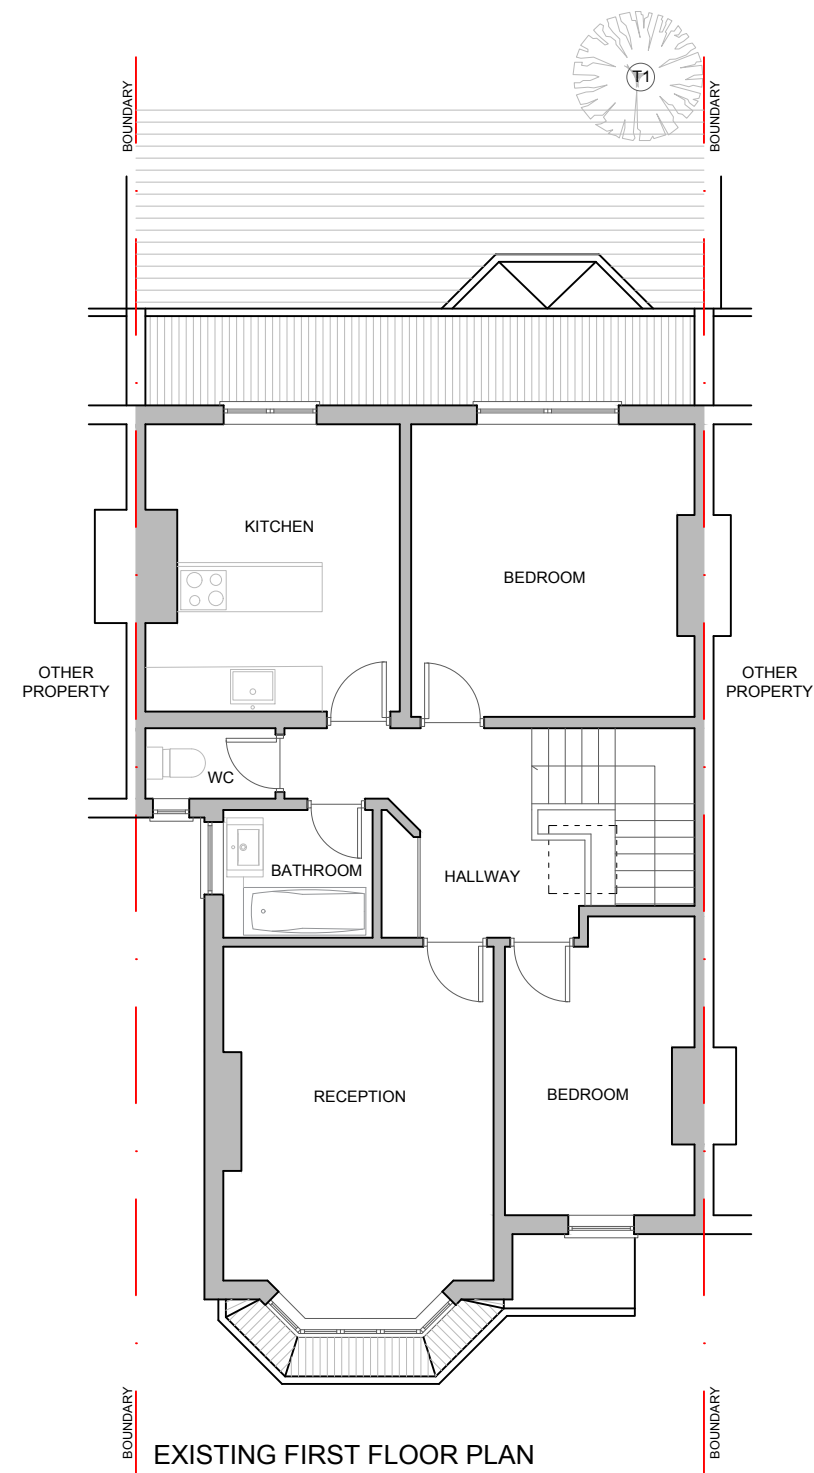
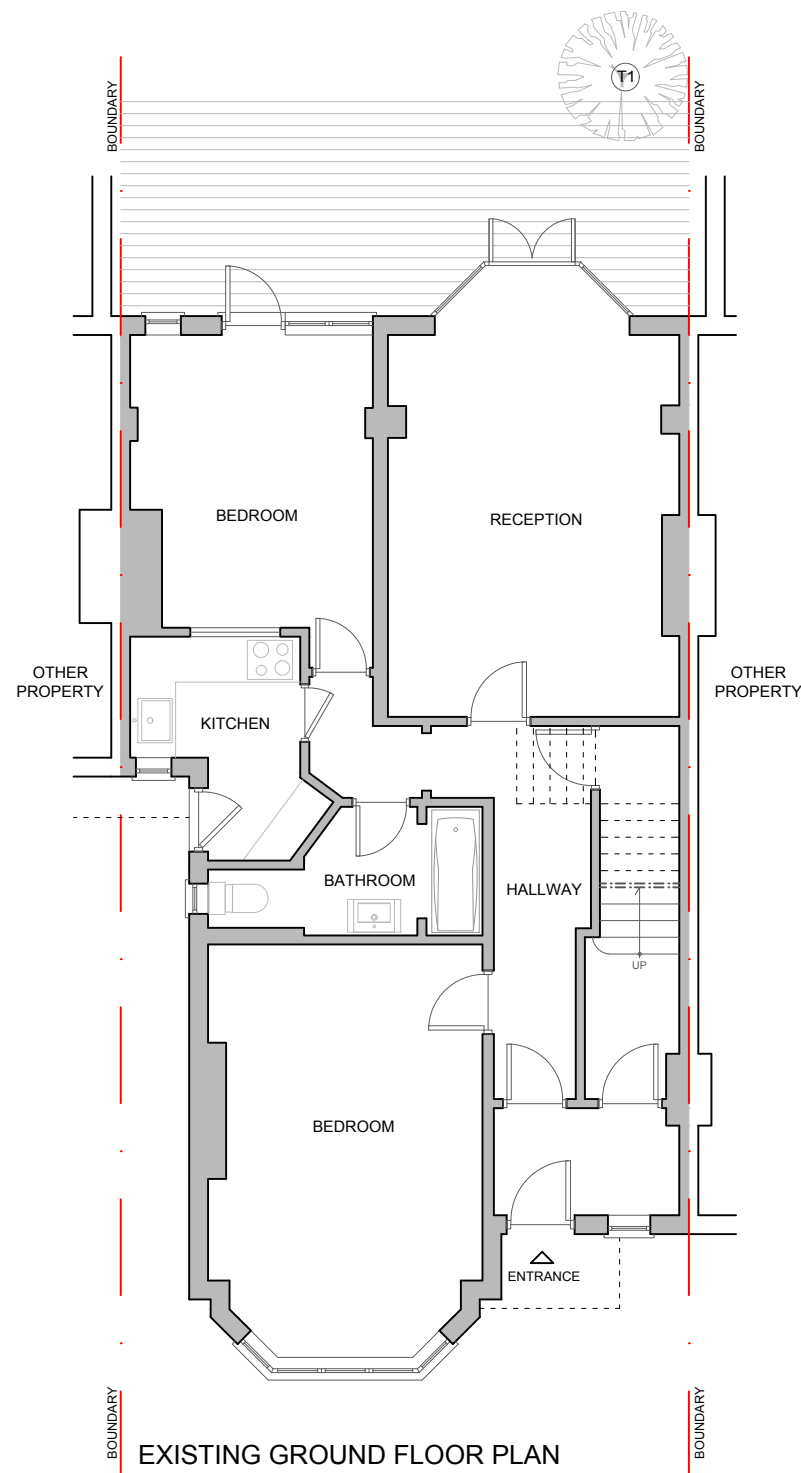


Drawings for planning purposes only, not construction. Any dimensions shown are subject to site surveys and all measurements are to be checked on site prior to any construction or manufacture. All dimensions are in millimetres unless stated otherwise. Specific details are subject to further design development. This drawing is a Copyright of Halecyon Architecture & Design

Address	Description	Client	Survey date	Date	Scale	Size	Drawn by	Check by	Version	Rev	Drawing No
37 Midhurst Ave, Muswell Hill, London N10 3EP	House extension and Loft conversion	Traci Dietrich	12.01.2026	18.02.2026	1:100	A3	AL	AL	-	01	01

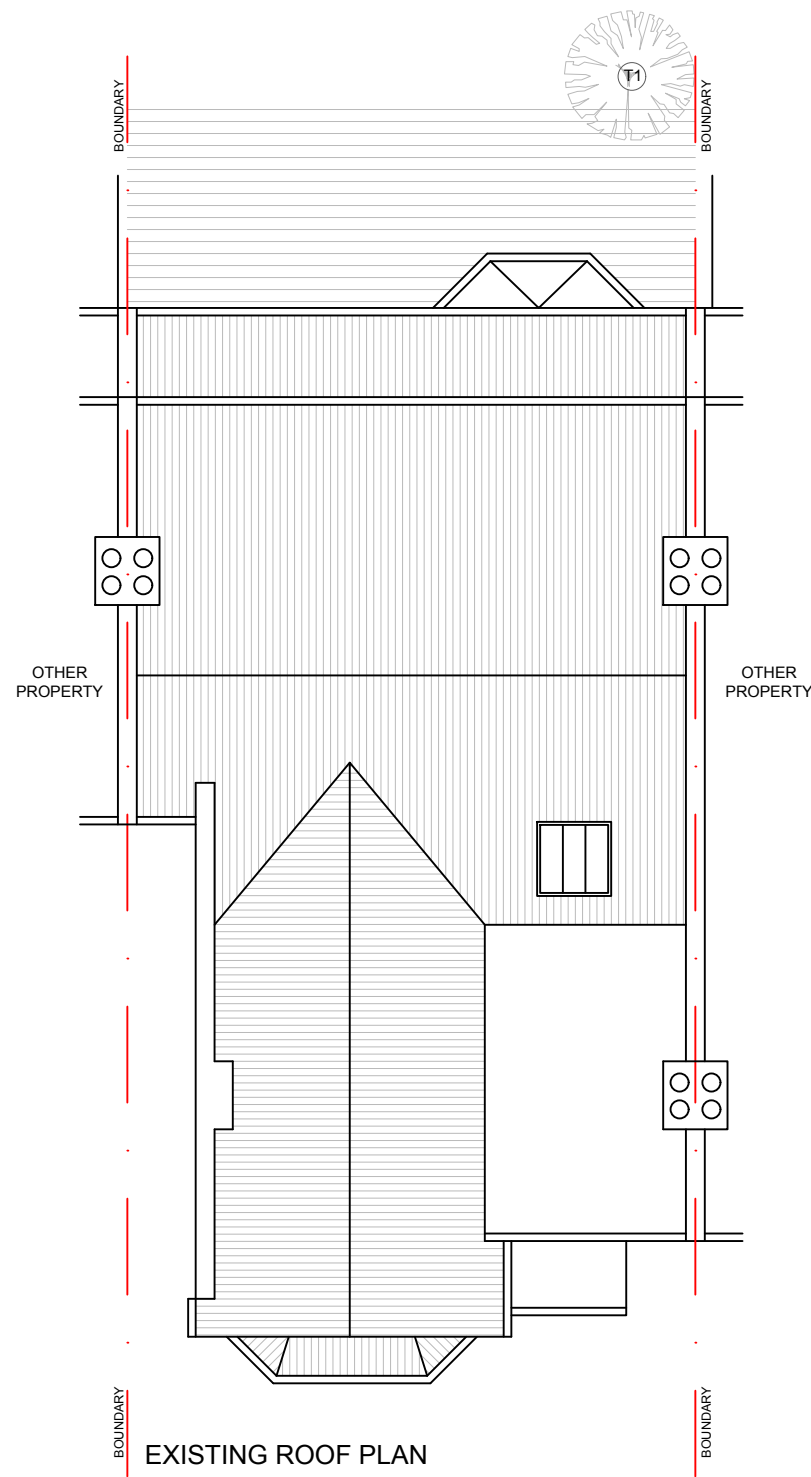


Drawings for planning purposes only, not construction. Any dimensions shown are subject to site surveys and all measurements are to be checked on site prior to any construction or manufacture. All dimensions are in millimetres unless stated otherwise. Specific details are subject to further design development. This drawing is a Copyright of Halecyon Architecture & Design

Address	Description	Client	Survey date	Date	Scale	Size	Drawn by	Check by	Version	Rev	Drawing No
37 Midhurst Ave, Muswell Hill, London N10 3EP	House extension and Loft conversion	Traci Dietrich	12.01.2026	18.02.2026	1:100	A3	AL	AL	-	01	02



Drawings for planning purposes only, not construction. Any dimensions shown are subject to site surveys and all measurements are to be checked on site prior to any construction or manufacture. All dimensions are in millimetres unless stated otherwise. Specific details are subject to further design development. This drawing is a Copyright of Halecyon Architecture & Design

Address	Description	Client	Survey date	Date	Scale	Size	Drawn by	Check by	Version	Rev	Drawing No
37 Midhurst Ave, Muswell Hill, London N10 3EP	House extension and Loft Conversion	Traci Dietrich	12.01.2026	18.02.2026	1:50	A3	AL	AL	-	01	03

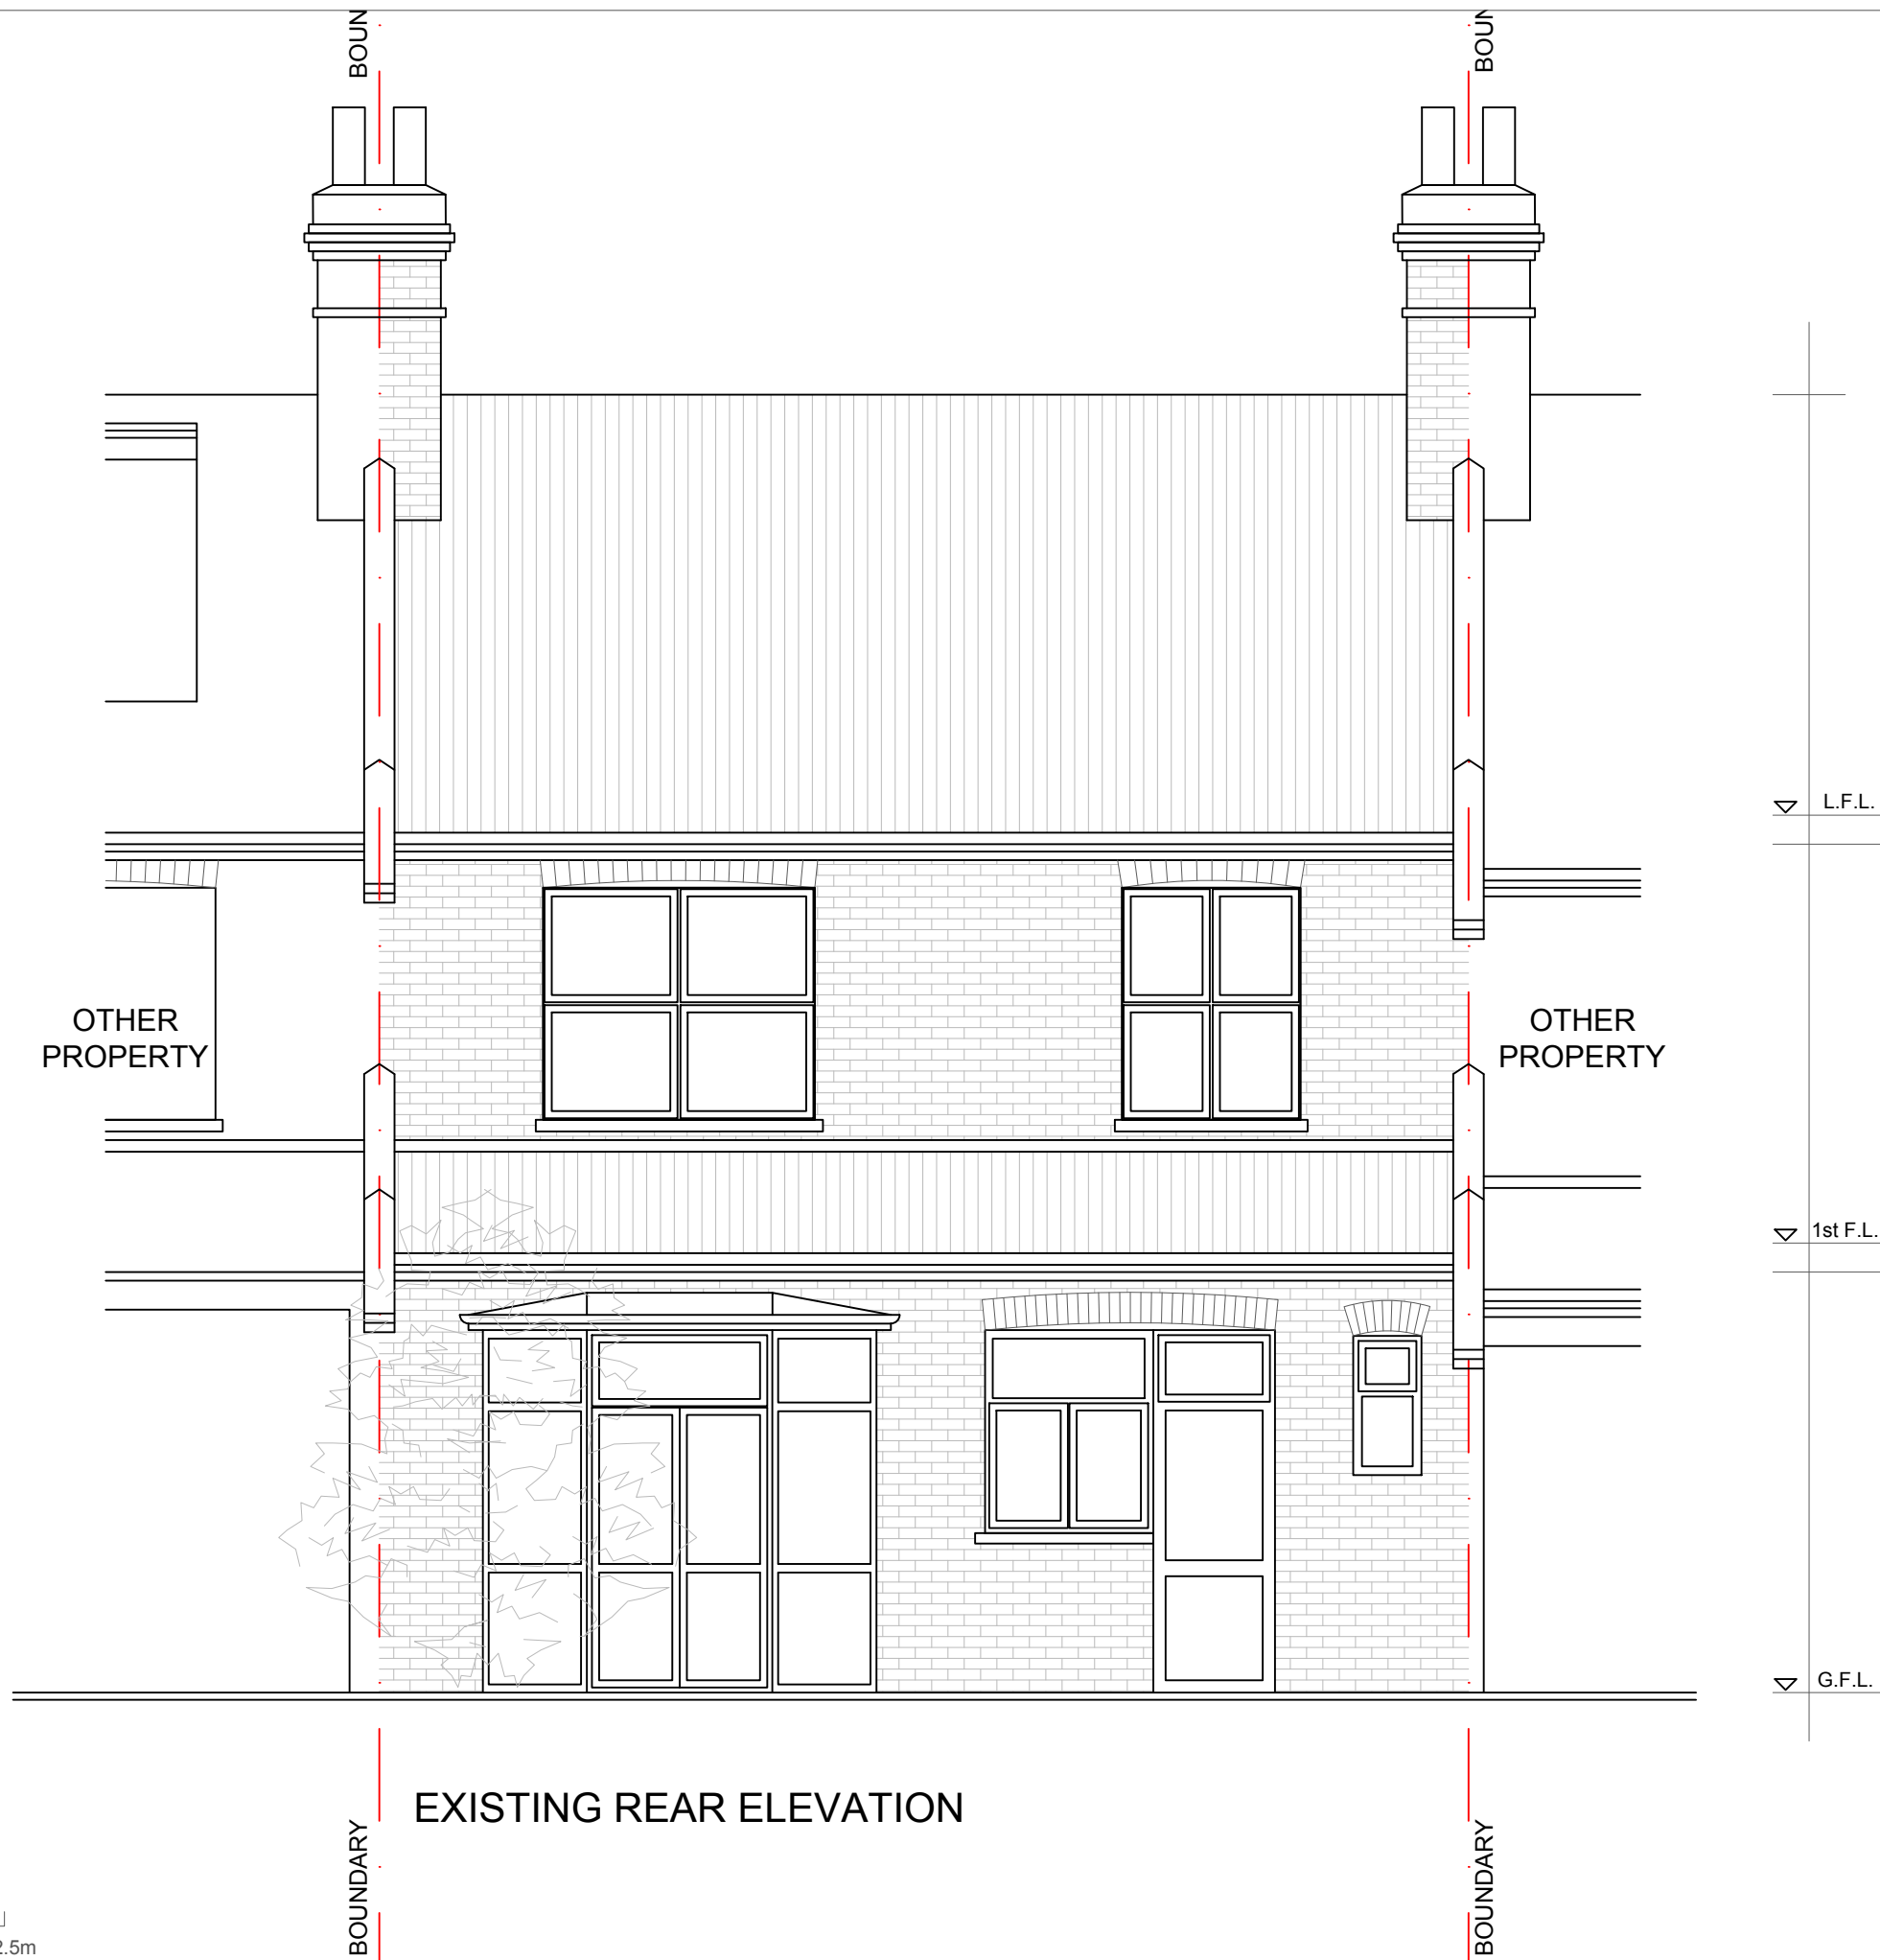

Drawings for planning purposes only, not construction. Any dimensions shown are subject to site surveys and all measurements are to be checked on site prior to any construction or manufacture. All dimensions are in millimetres unless stated otherwise. Specific details are subject to further design development. This drawing is a Copyright of Halecyon Architecture & Design

Address	Description	Client	Survey date	Date	Scale	Size	Drawn by	Check by	Version	Rev	Drawing No
37 Midhurst Ave, Muswell Hill, London N10 3EP	House extension and Loft Conversion	Traci Dietrich	12.01.2026	18.02.2026	1:50	A3	AL	AL	-	01	04



EXISTING RIGHT HAND SIDE ELEVATION



Drawings for planning purposes only, not construction. Any dimensions shown are subject to site surveys and all measurements are to be checked on site prior to any construction or manufacture. All dimensions are in millimetres unless stated otherwise. Specific details are subject to further design development. This drawing is a Copyright of Halecyon Architecture & Design

Address	Description	Client	Survey date	Date	Scale	Size	Drawn by	Check by	Version	Rev	Drawing No
37 Midhurst Ave, Muswell Hill, London N10 3EP	House extension and Loft Conversion	Traci Dietrich	12.01.2026	18.02.2026	1:50	A3	AL	AL	-	01	05






EXISTING LEFT HAND SIDE ELEVATION

Drawings for planning purposes only, not construction. Any dimensions shown are subject to site surveys and all measurements are to be checked on site prior to any construction or manufacture. All dimensions are in millimetres unless stated otherwise. Specific details are subject to further design development. This drawing is a Copyright of Halecyon Architecture & Design






Address	Description	Client	Survey date	Date	Scale	Size	Drawn by	Check by	Version	Rev	Drawing No
37 Midhurst Ave, Muswell Hill, London N10 3EP	House extension and Loft Conversion	Traci Dietrich	12.01.2026	18.02.2026	1:50	A3	AL	AL	-	01	06

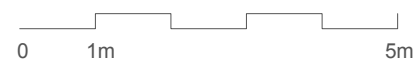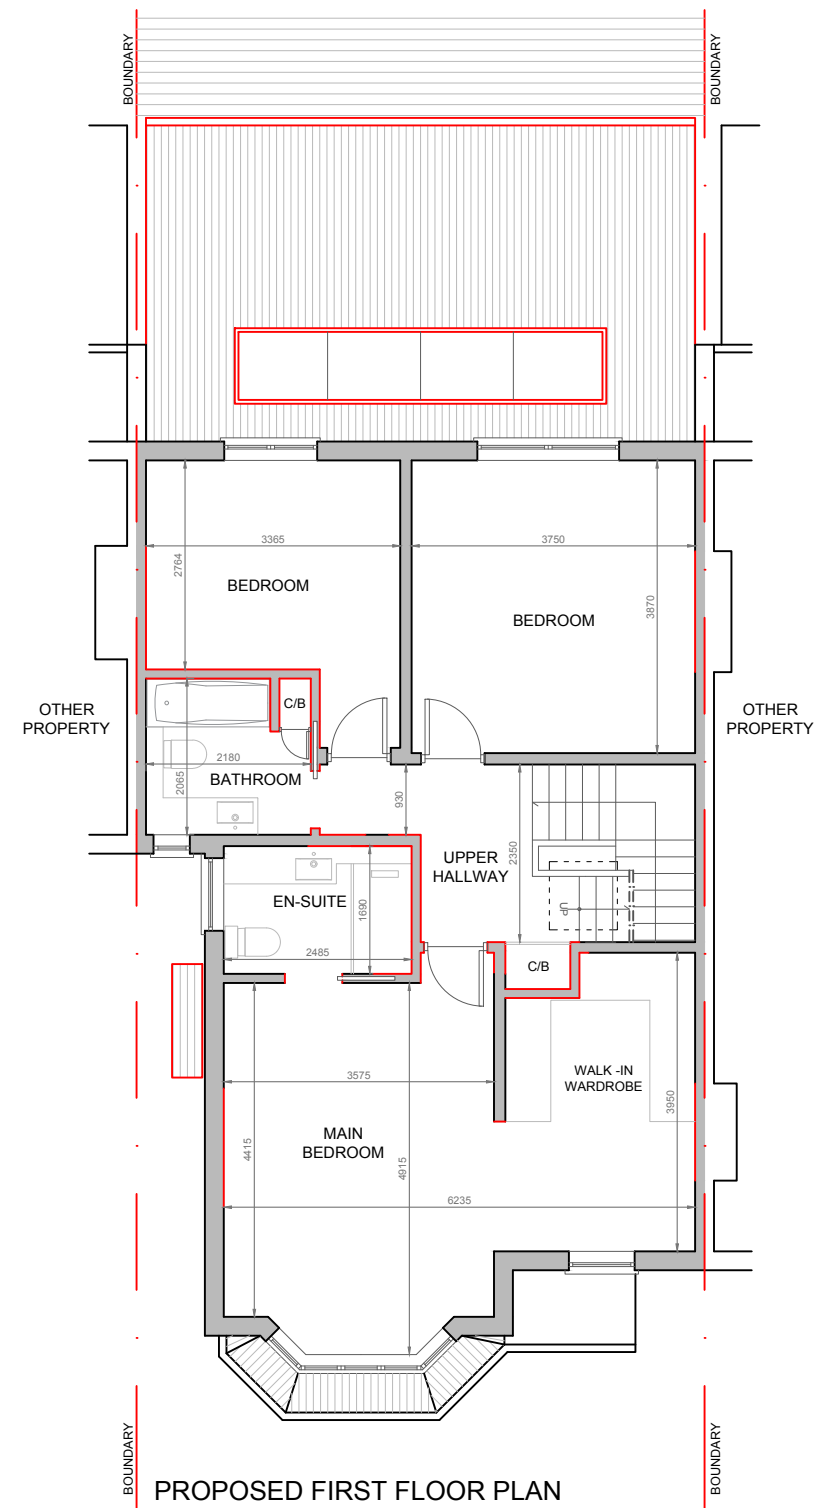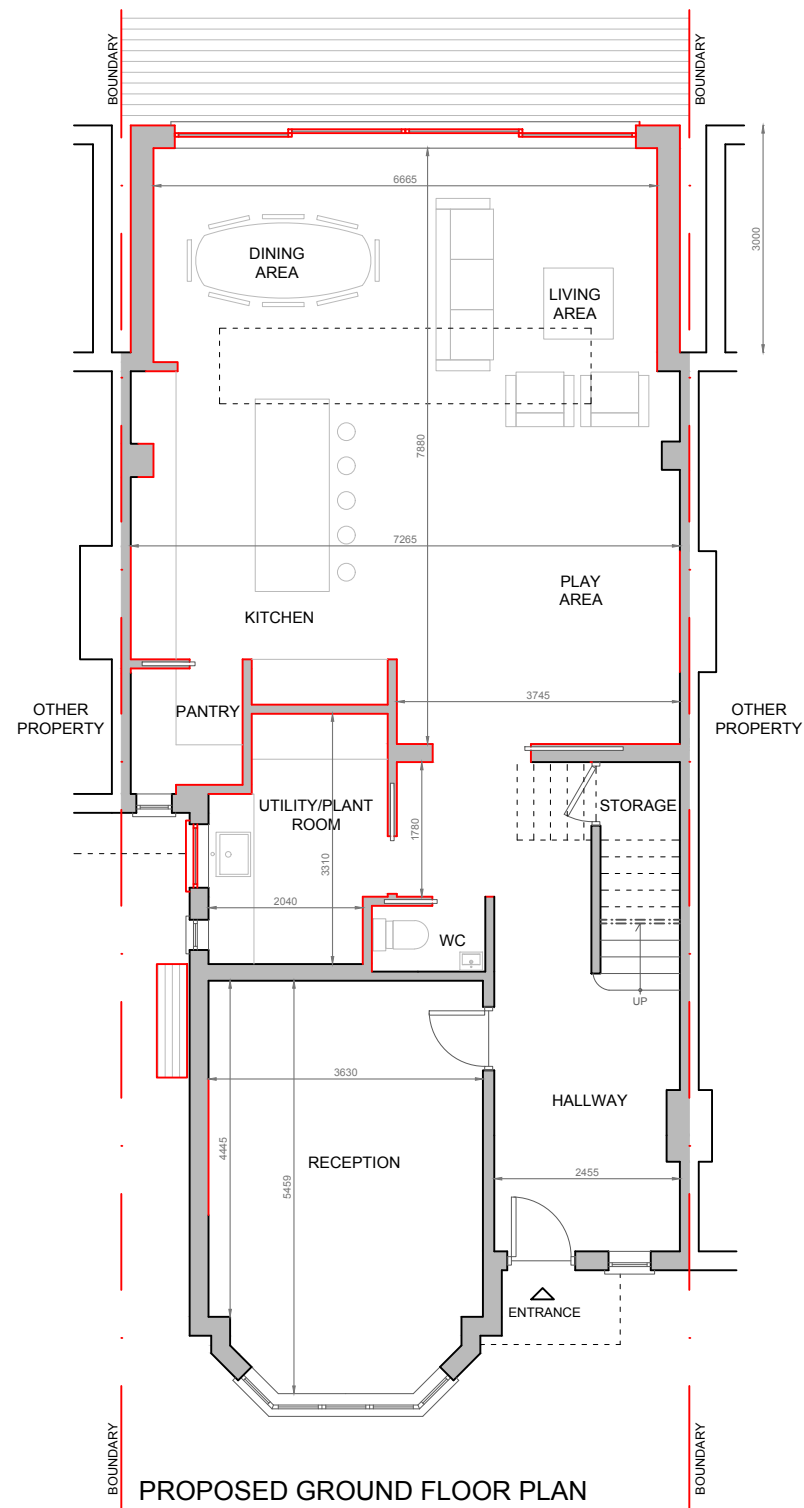

Drawings for planning purposes only, not construction. Any dimensions shown are subject to site surveys and all measurements are to be checked on site prior to any construction or manufacture. All dimensions are in millimetres unless stated otherwise. Specific details are subject to further design development. This drawing is a Copyright of Halecyon Architecture & Design

Address	Description	Client	Survey date	Date	Scale	Size	Drawn by	Check by	Version	Rev	Drawing No
37 Midhurst Ave, Muswell Hill, London N10 3EP	House extension and Loft conversion	Traci Dietrich	12.01.2026	19.02.2026	1:100	A3	AL	AL	-	02	07

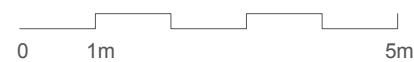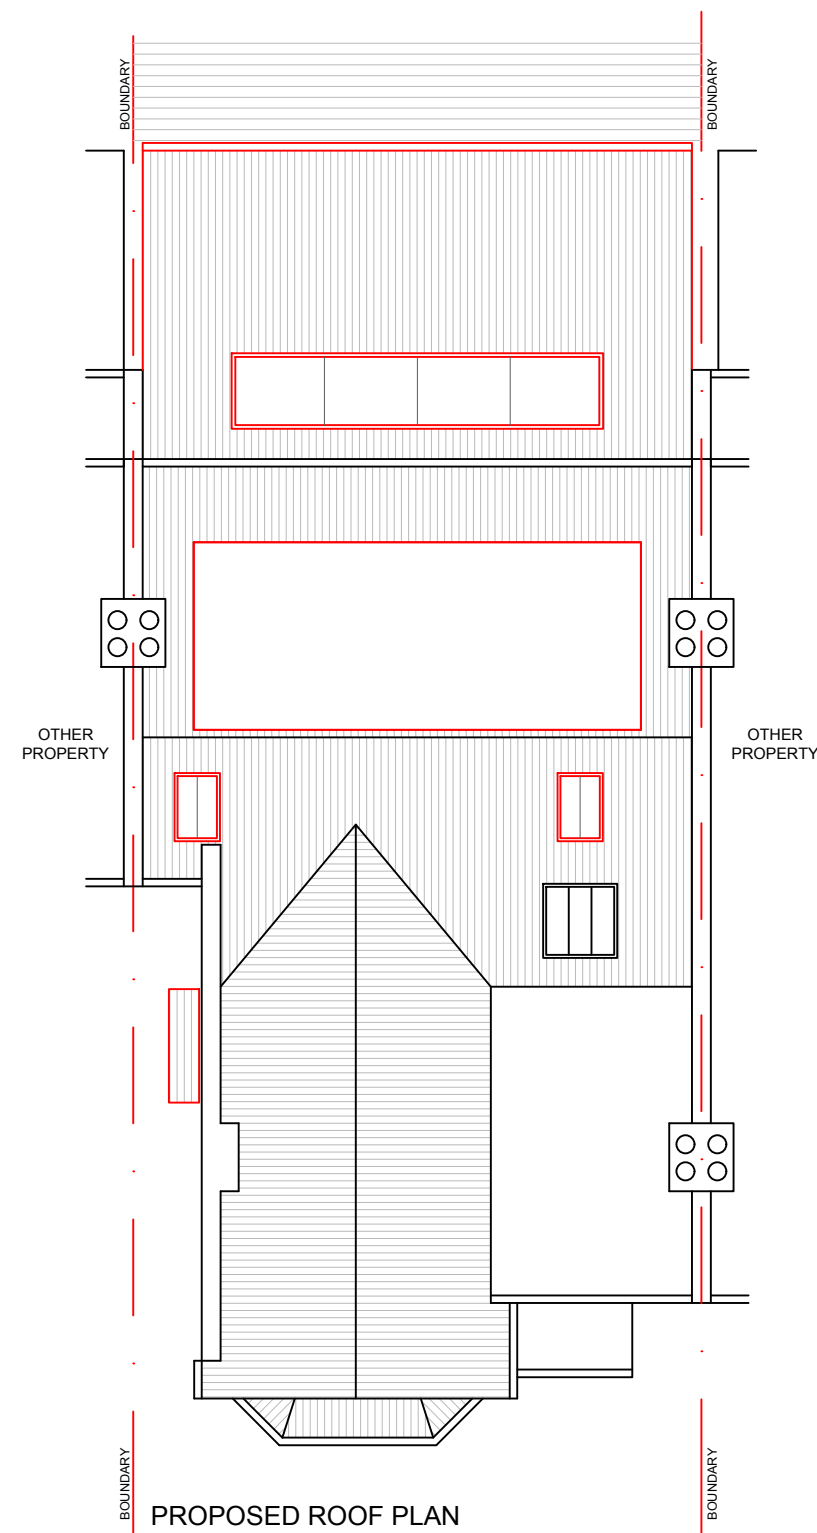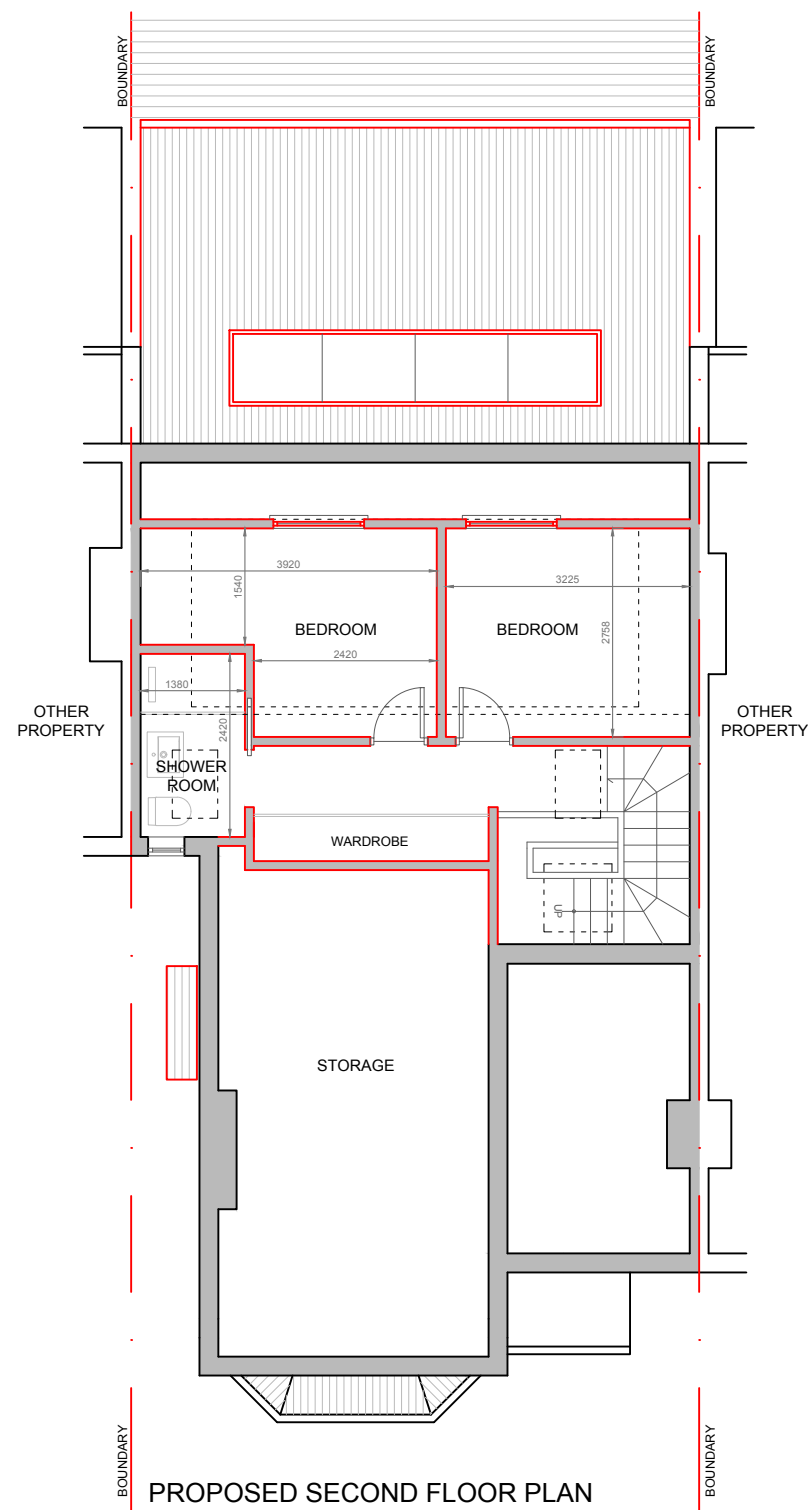

Drawings for planning purposes only, not construction. Any dimensions shown are subject to site surveys and all measurements are to be checked on site prior to any construction or manufacture. All dimensions are in millimetres unless stated otherwise. Specific details are subject to further design development. This drawing is a Copyright of Halecyon Architecture & Design

Address	Description	Client	Survey date	Date	Scale	Size	Drawn by	Check by	Version	Rev	Drawing No
37 Midhurst Ave, Muswell Hill, London N10 3EP	House extension and Loft conversion	Traci Dietrich	12.01.2026	19.02.2026	1:100	A3	AL	AL	-	02	08




Drawings for planning purposes only, not construction. Any dimensions shown are subject to site surveys and all measurements are to be checked on site prior to any construction or manufacture. All dimensions are in millimetres unless stated otherwise. Specific details are subject to further design development. This drawing is a Copyright of Halecyon Architecture & Design

Address	Description	Client	Survey date	Date	Scale	Size	Drawn by	Check by	Version	Rev	Drawing No
37 Midhurst Ave, Muswell Hill, London N10 3EP	House extension and Loft Conversion	Traci Dietrich	12.01.2026	19.02.2026	1:50	A3	AL	AL	-	02	09



Drawings for planning purposes only, not construction. Any dimensions shown are subject to site surveys and all measurements are to be checked on site prior to any construction or manufacture. All dimensions are in millimetres unless stated otherwise. Specific details are subject to further design development. This drawing is a Copyright of Halecyon Architecture & Design

Address	Description	Client	Survey date	Date	Scale	Size	Drawn by	Check by	Version	Rev	Drawing No
37 Midhurst Ave, Muswell Hill, London N10 3EP	House extension and Loft Conversion	Traci Dietrich	12.01.2026	19.02.2026	1:50	A3	AL	AL	-	02	10

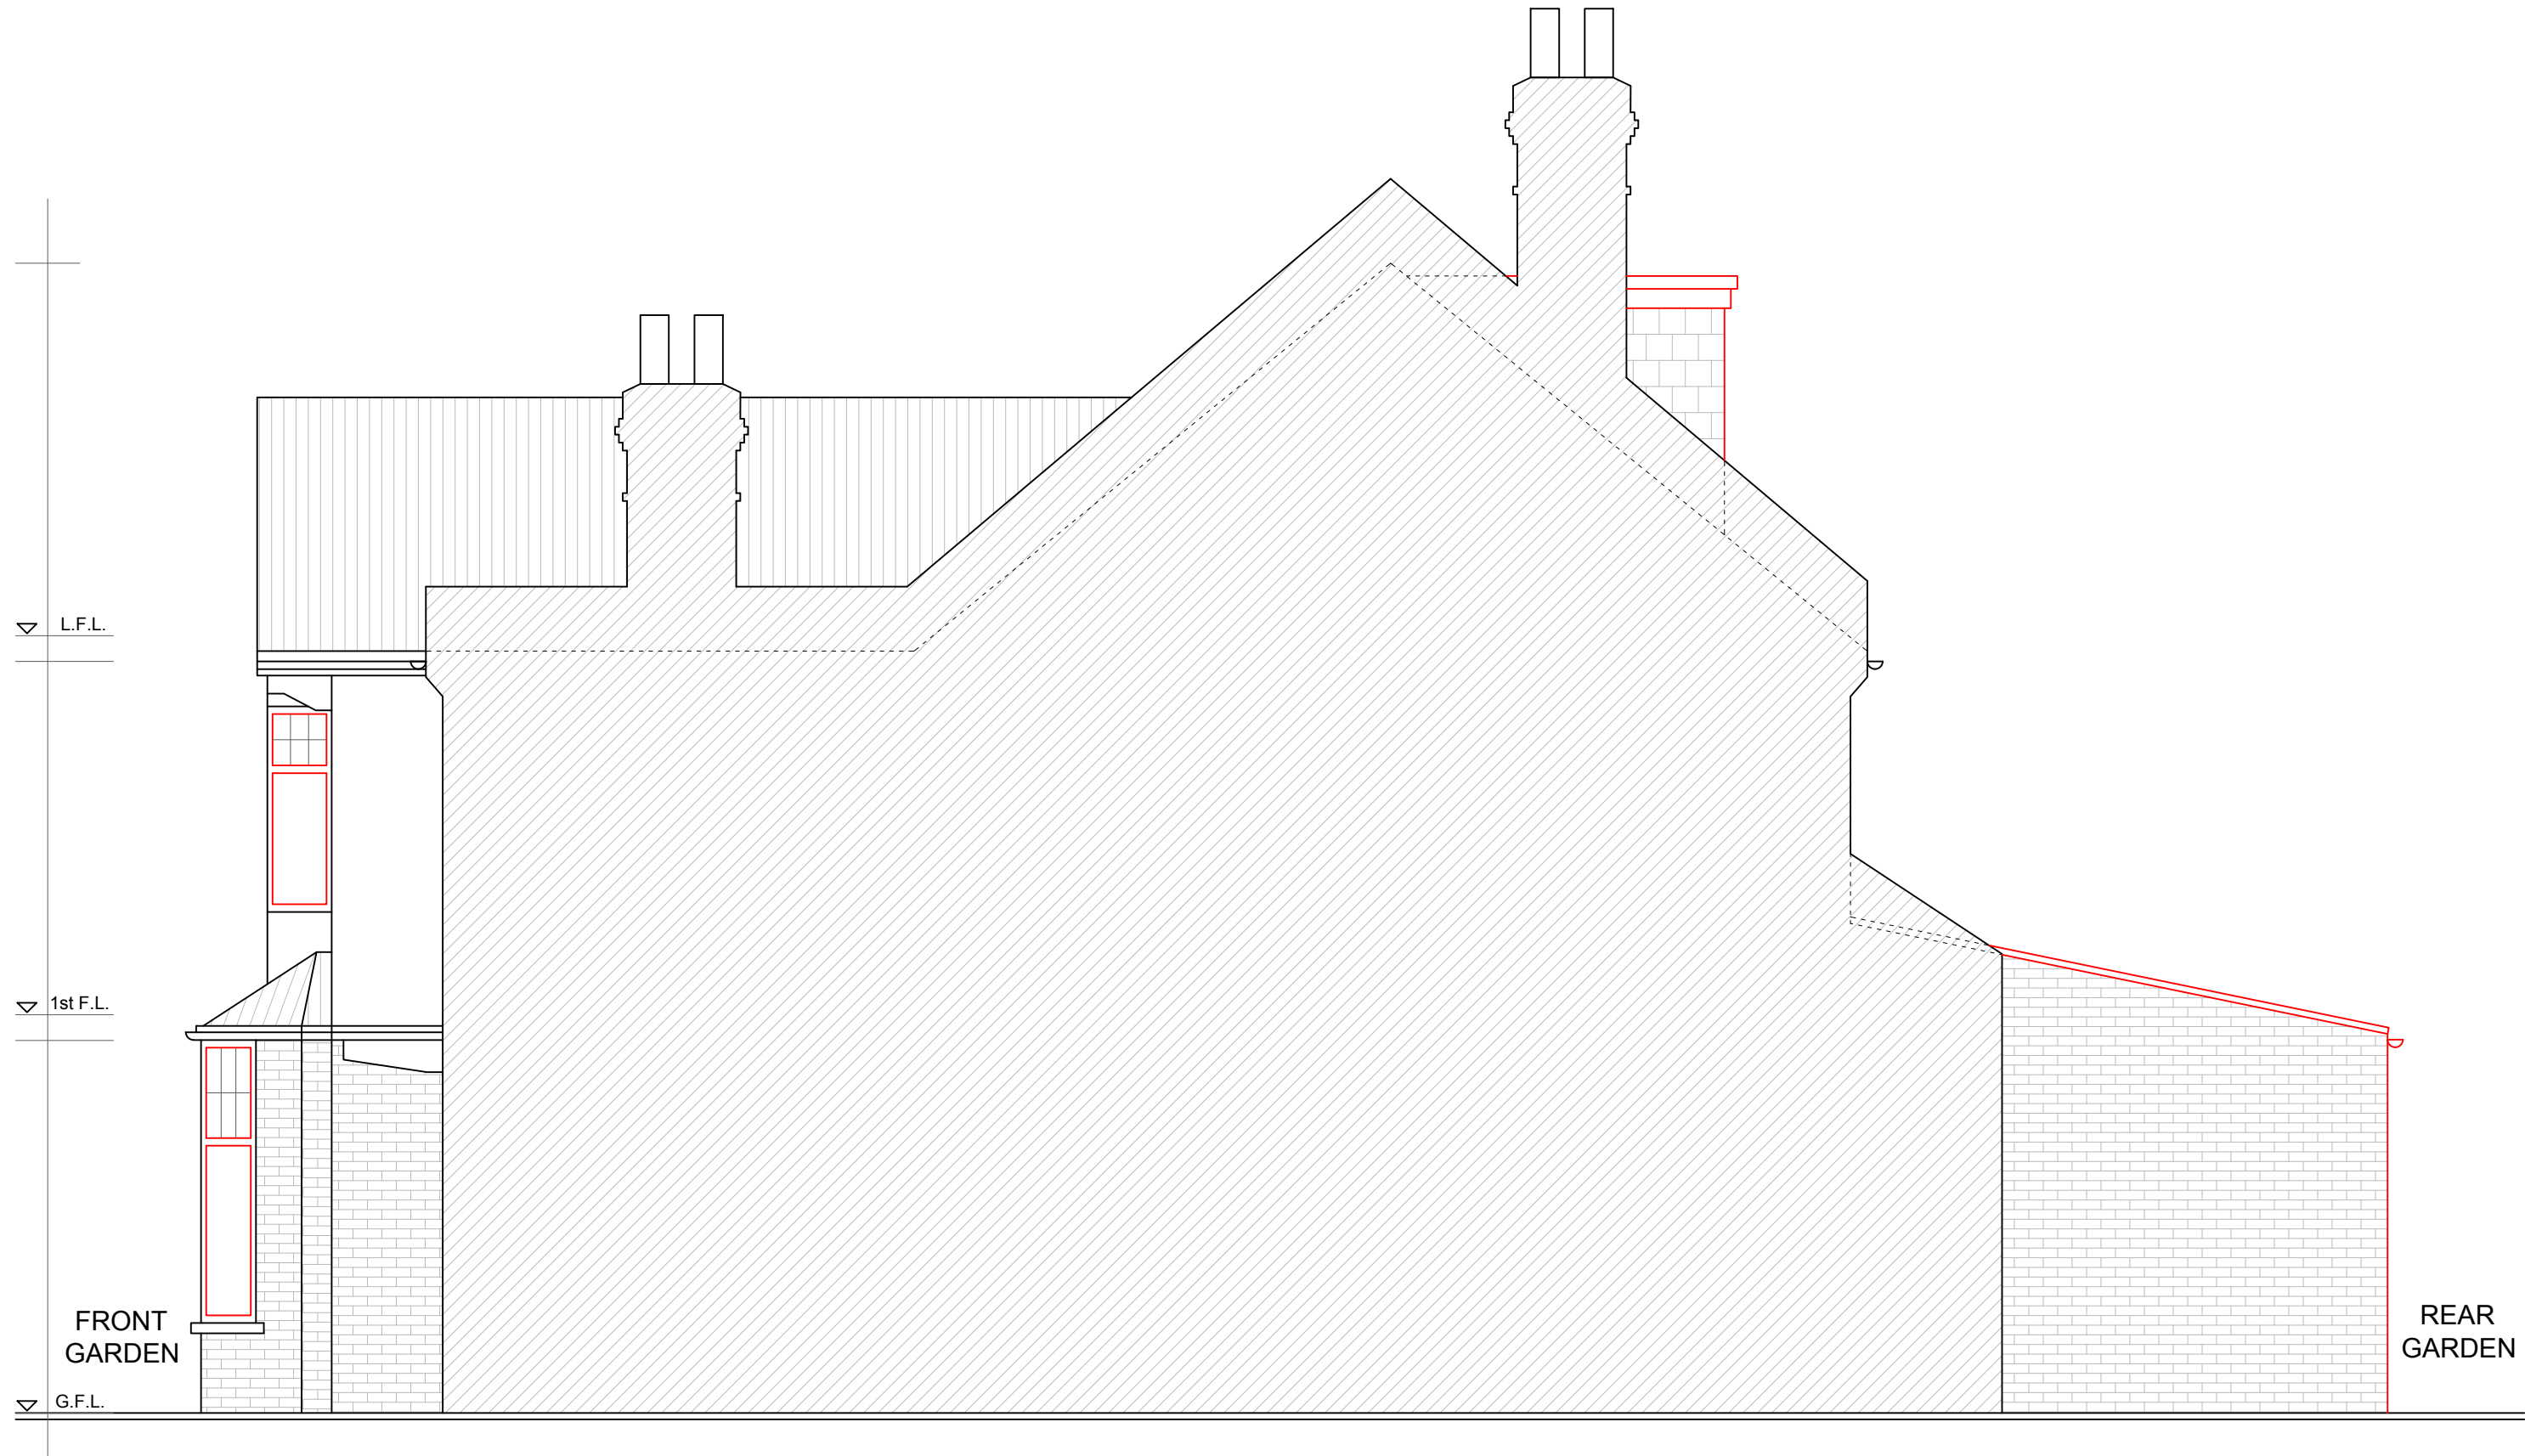


PROPOSED RIGHT HAND SIDE ELEVATION



Drawings for planning purposes only, not construction. Any dimensions shown are subject to site surveys and all measurements are to be checked on site prior to any construction or manufacture. All dimensions are in millimetres unless stated otherwise. Specific details are subject to further design development. This drawing is a Copyright of Halecyon Architecture & Design

Address	Description	Client	Survey date	Date	Scale	Size	Drawn by	Check by	Version	Rev	Drawing No
37 Midhurst Ave, Muswell Hill, London N10 3EP	House extension and Loft Conversion	Traci Dietrich	12.01.2026	19.02.2026	1:50	A3	AL	AL	-	02	11

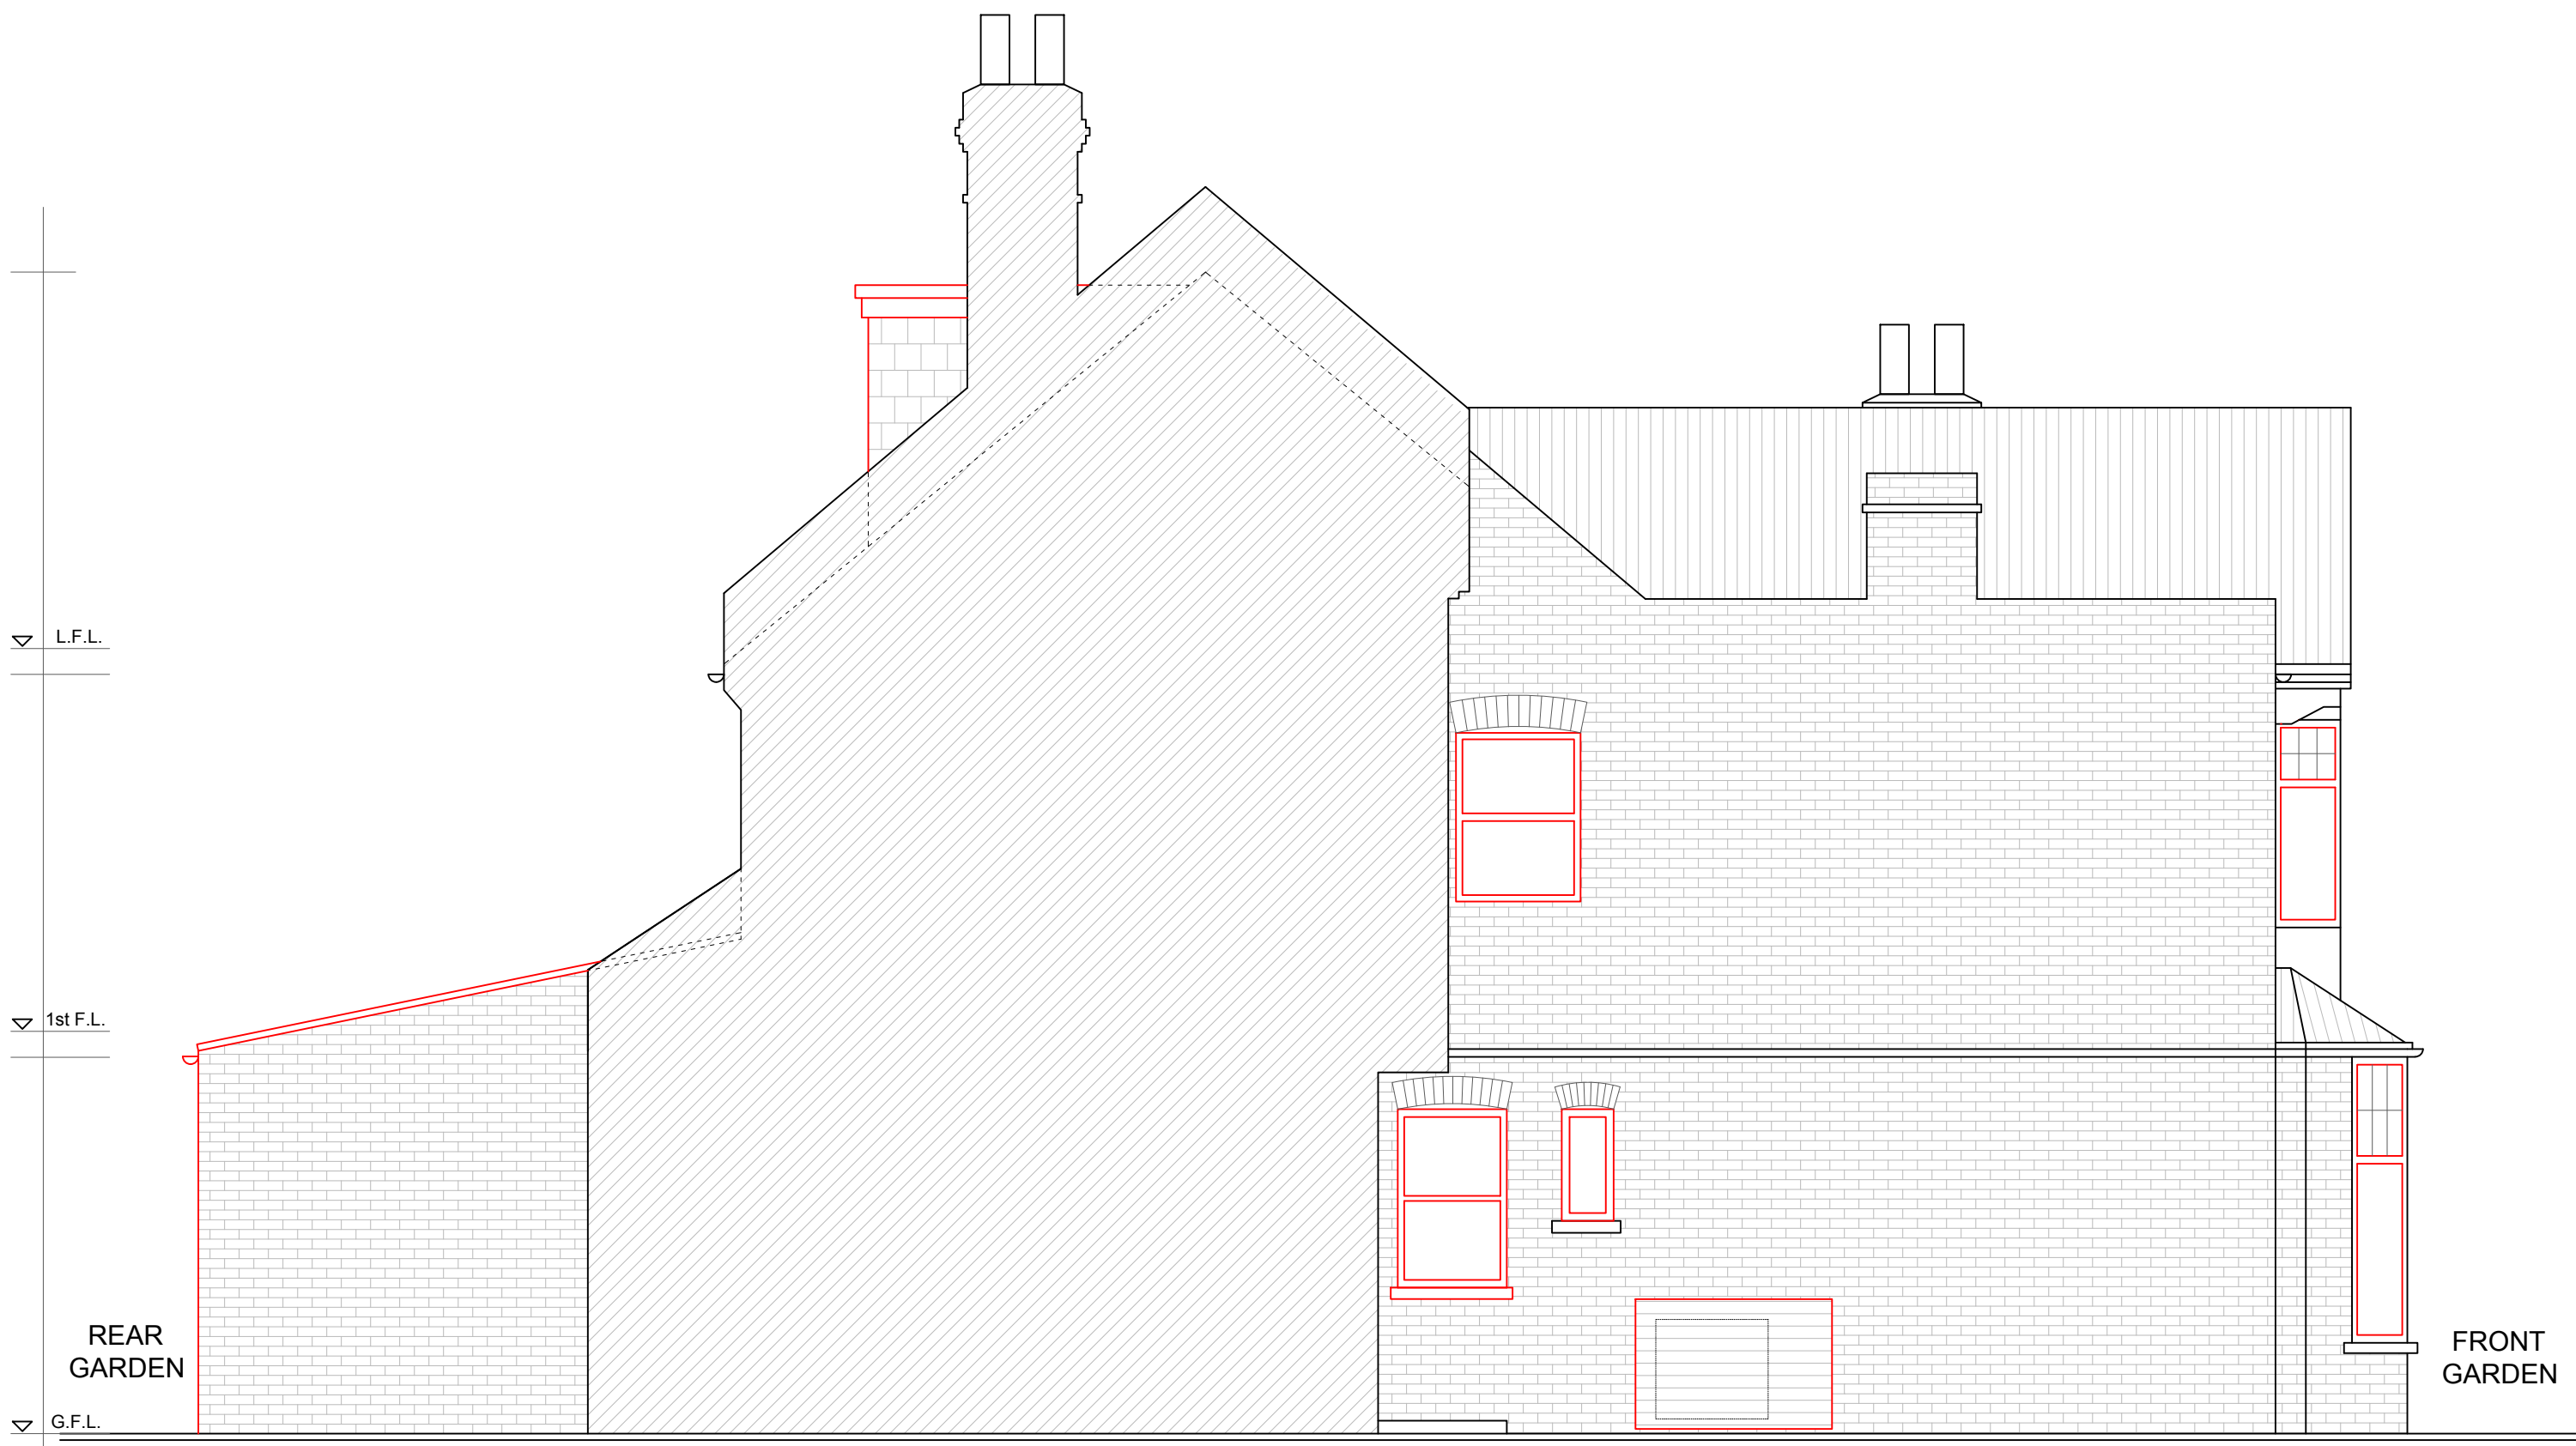

PROPOSED LEFT HAND SIDE ELEVATION



Drawings for planning purposes only, not construction. Any dimensions shown are subject to site surveys and all measurements are to be checked on site prior to any construction or manufacture. All dimensions are in millimetres unless stated otherwise. Specific details are subject to further design development. This drawing is a Copyright of Halecyon Architecture & Design

Address	Description	Client	Survey date	Date	Scale	Size	Drawn by	Check by	Version	Rev	Drawing No
37 Midhurst Ave, Muswell Hill, London N10 3EP	House extension and Loft Conversion	Traci Dietrich	12.01.2026	19.02.2026	1:50	A3	AL	AL	-	02	12