



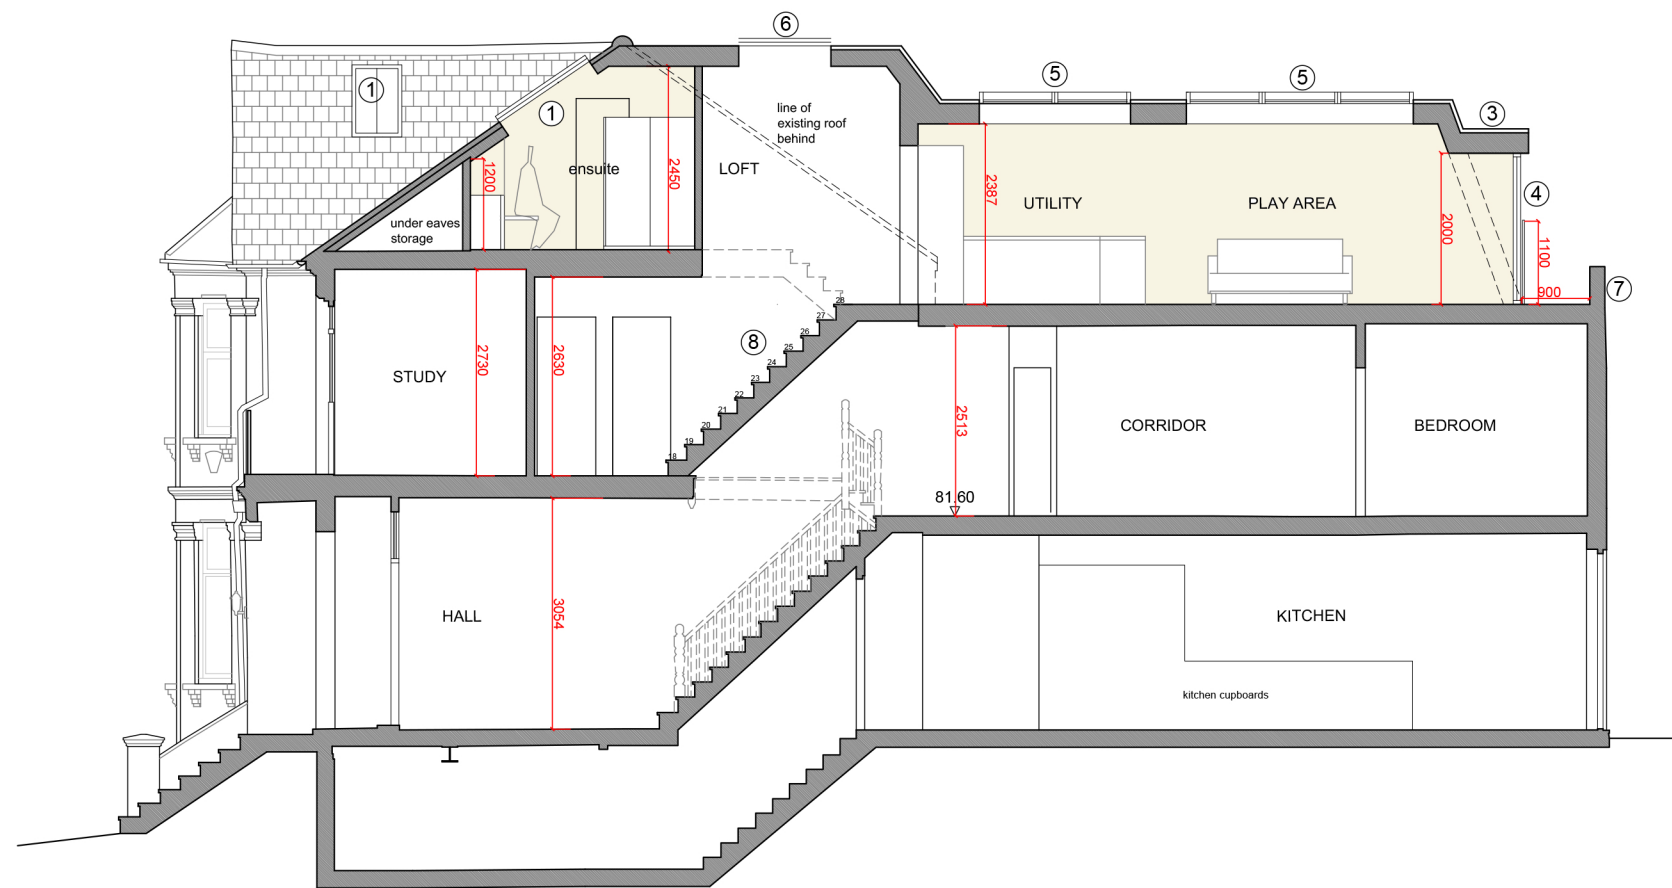

PROPOSED SECTION AA

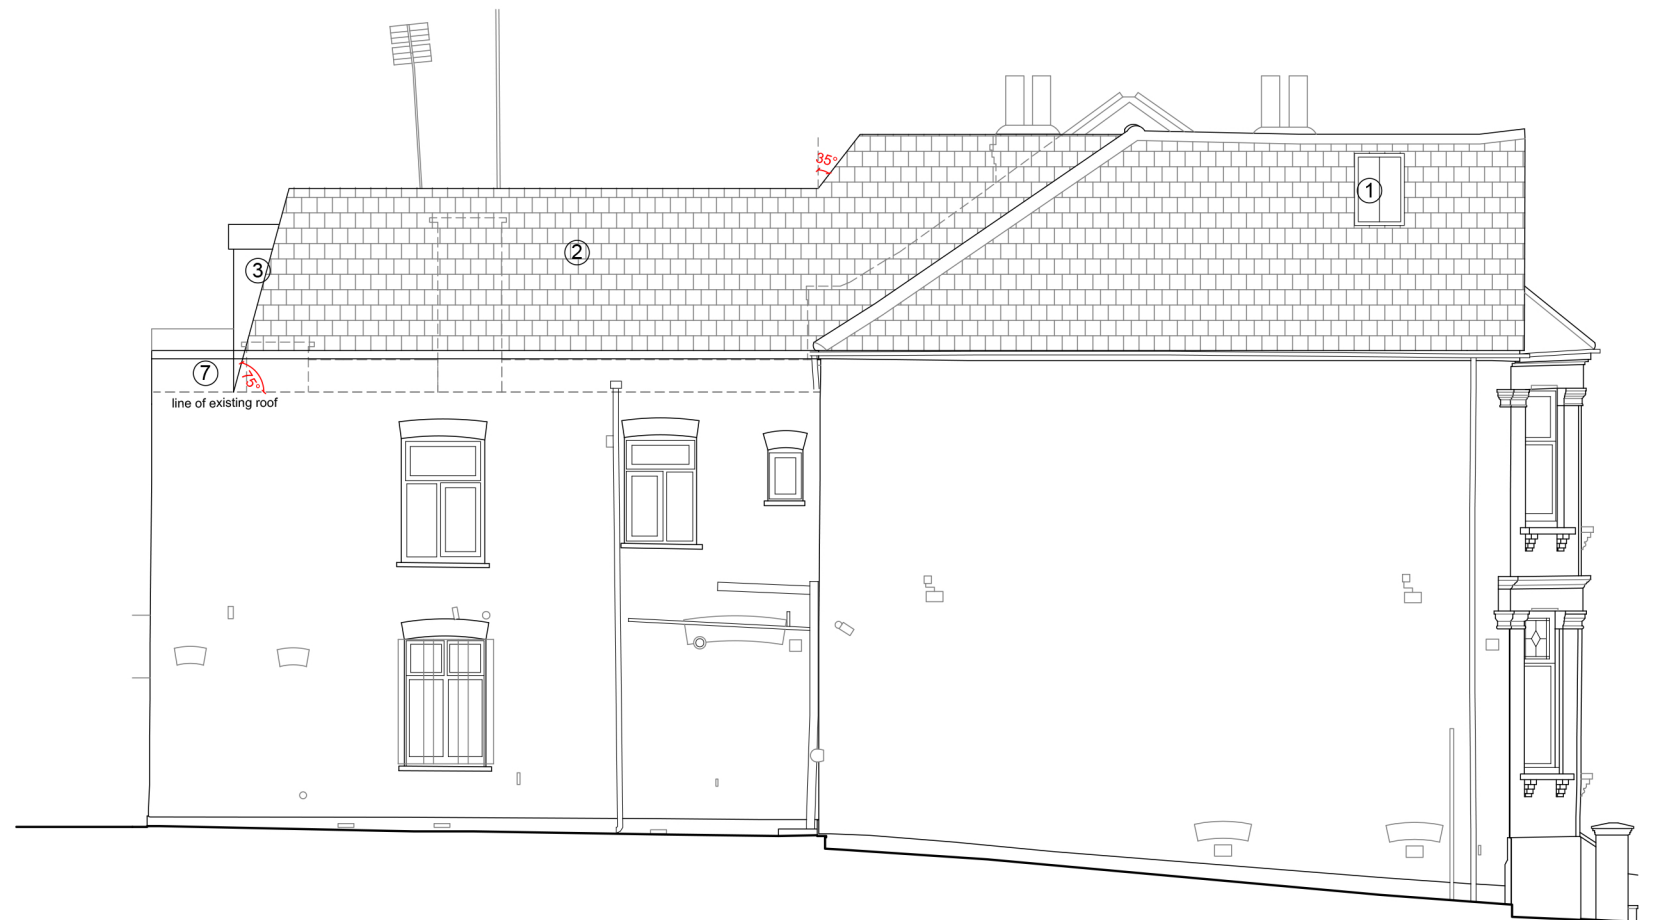

PROPOSED SIDE ELEVATION

- ① New conservation rooflight
- ② New mansard extension similar to number 60&62
- ③ New dormer window with lead lined cheeks
- ④ New aluminium juliet balcony doors, colour to match existing windows.
- ⑤ New flat modular rooflight
- ⑥ New flat rooflight
- ⑦ Parapet wall raised
- ⑧ New stairs

