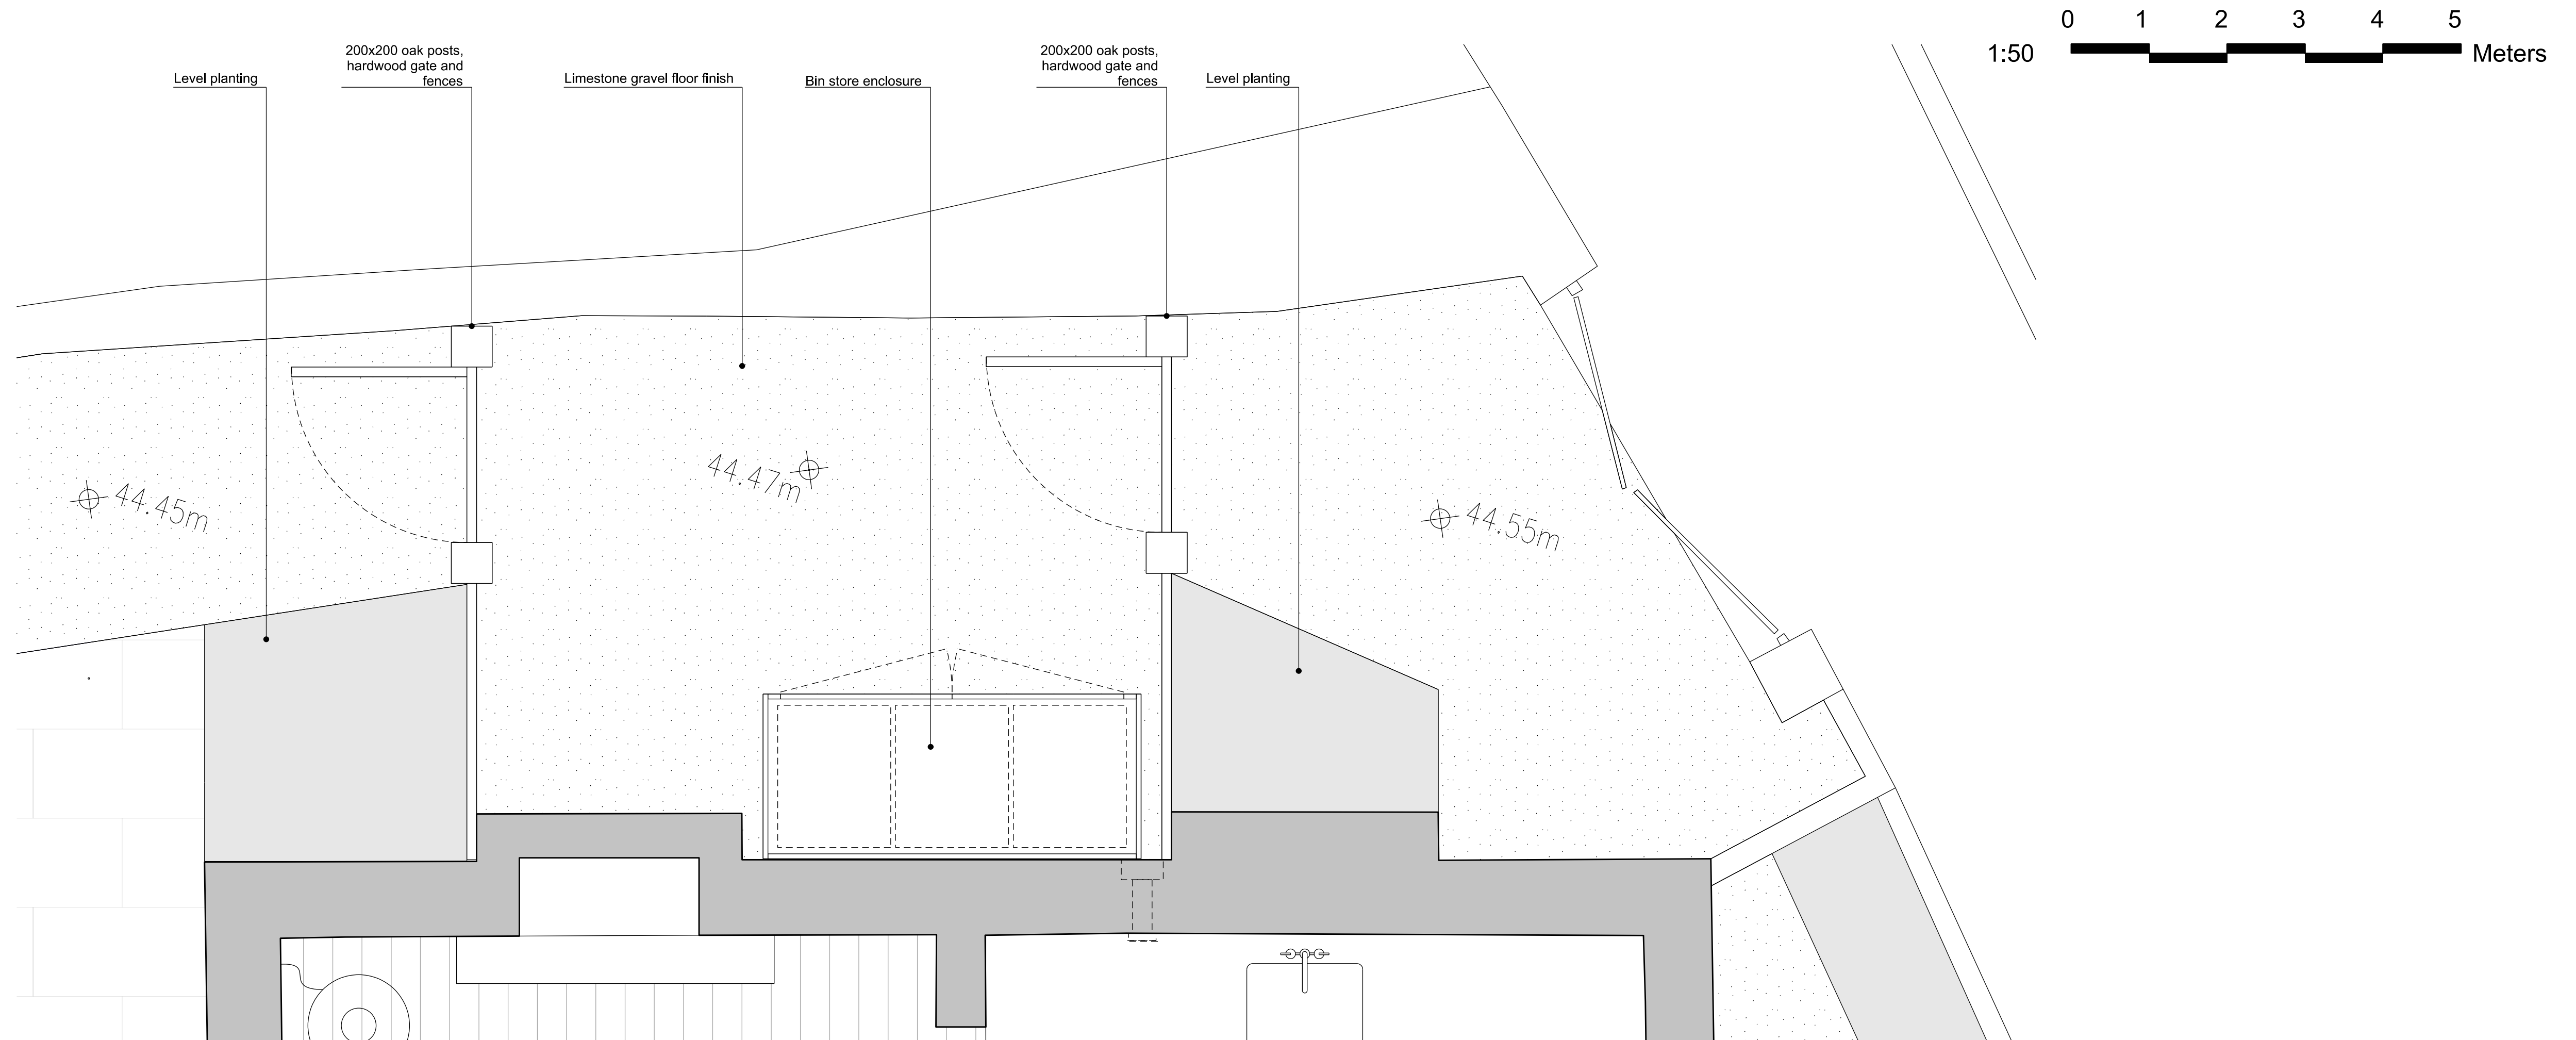


Proposed works


The proposed works will replace the non-original, poor-quality hardstanding and walls, including solid concrete slabs, concrete crazy paving, and a concrete water feature, which detract from the character of the property. Our proposal introduces gravel pathways, limestone paving, reclaimed brick low-level walls, and level planting to enhance the front, side and rear gardens. These changes will significantly improve the overall appearance while ensuring there is no negative impact on any original fabric.

To improve the entrance sequence for the neighbouring driveway at 9a and to address the noise from the main road, two new solid timber fences and gates are proposed for the side passage. These will provide a substantial improvement in both sound reduction and visual appeal compared to the existing modern gates. The fences and gates are set back from the front elevation with planting in front and is only visible when viewed straight on, ensuring they do not become a dominant feature over the existing property.

The existing bin storage area is located to the side of the house and is currently visible from the street. We propose to retain this location, as it remains the most practical arrangement for both properties; however, its appearance will be significantly improved by housing the bins within a discreet timber enclosure positioned between the two lines of fencing and gates. This will provide effective screening of the waste and recycling bins, which at present detract from the historic character of the property.


00 Plan of new side entrance route

1:20

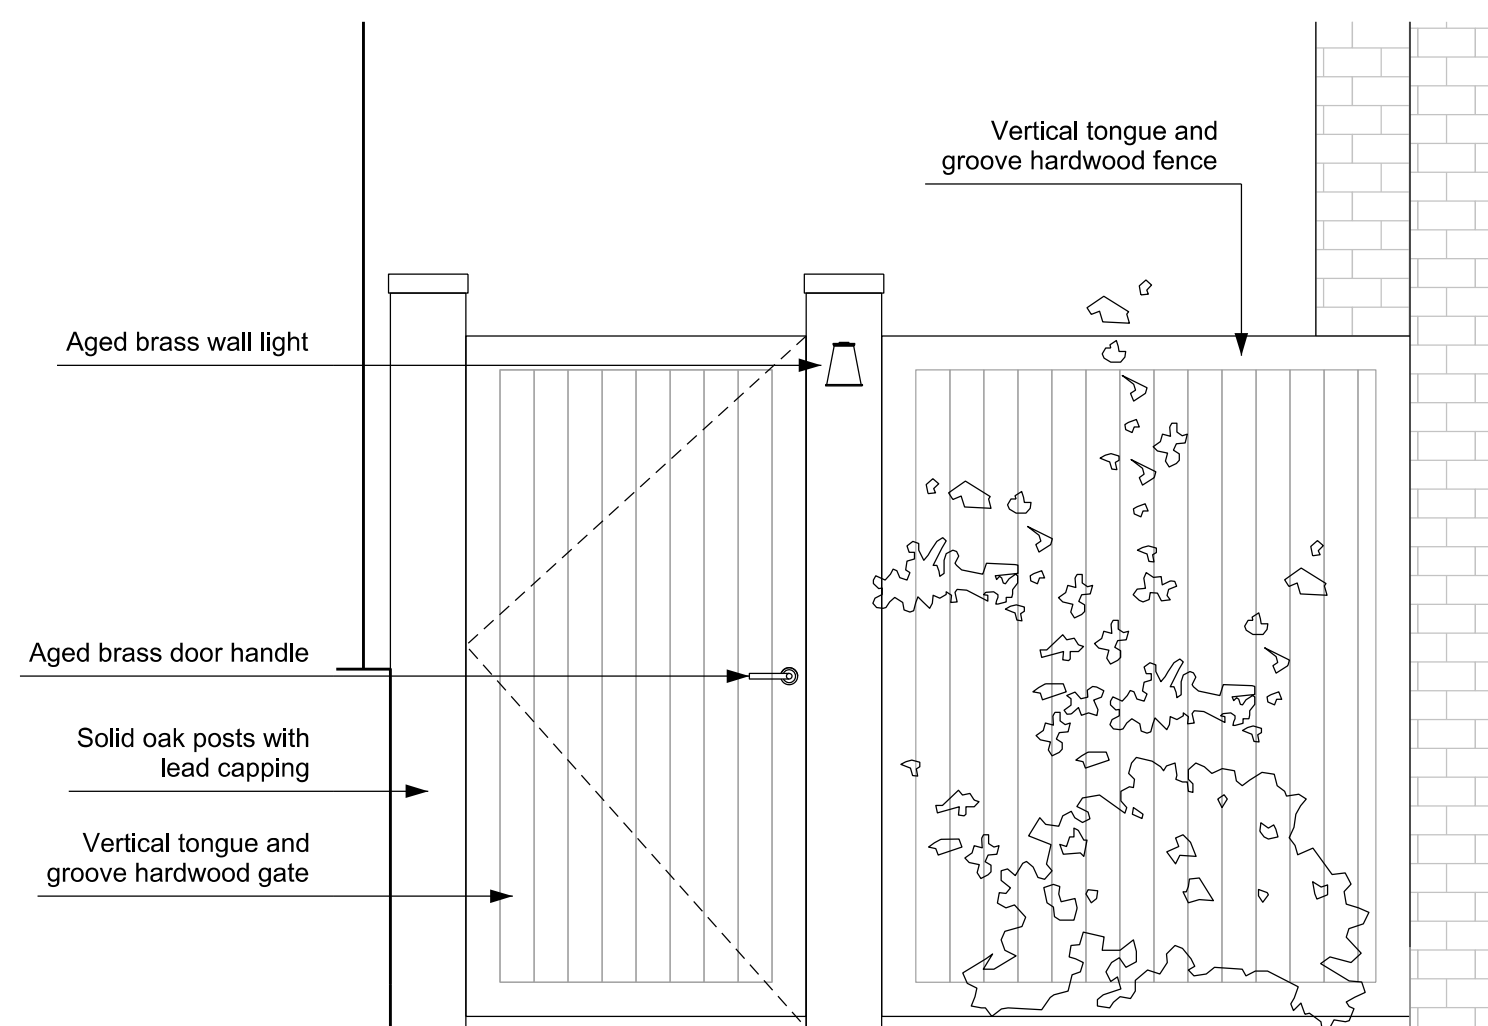


01 Elevation of second line of gates and fence

1:20

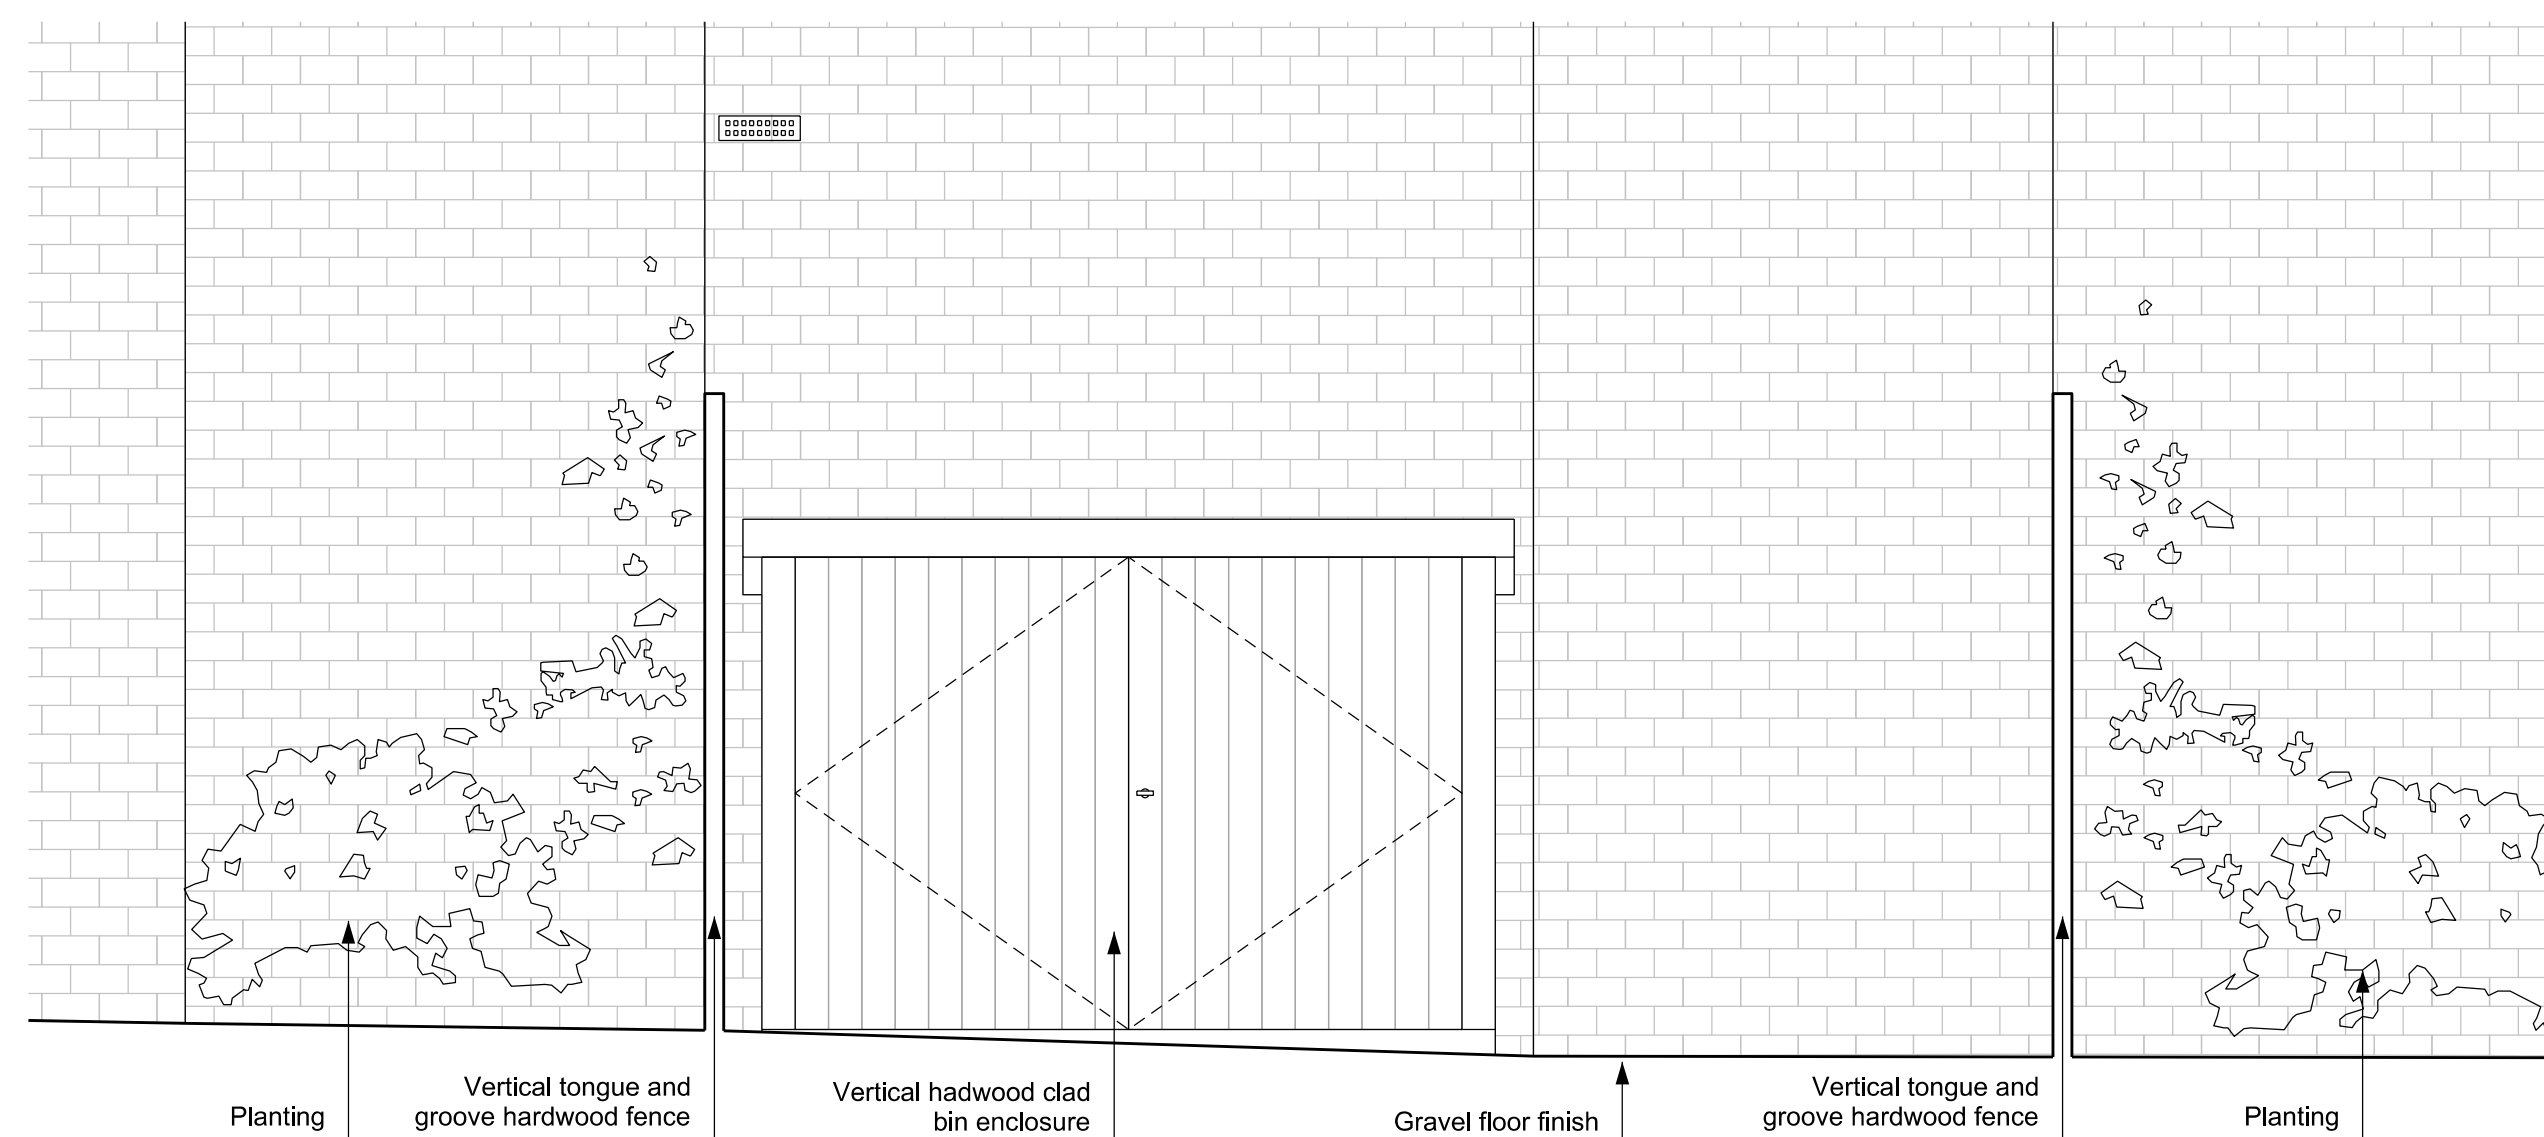

02 Elevation of bin enclosure

1:20

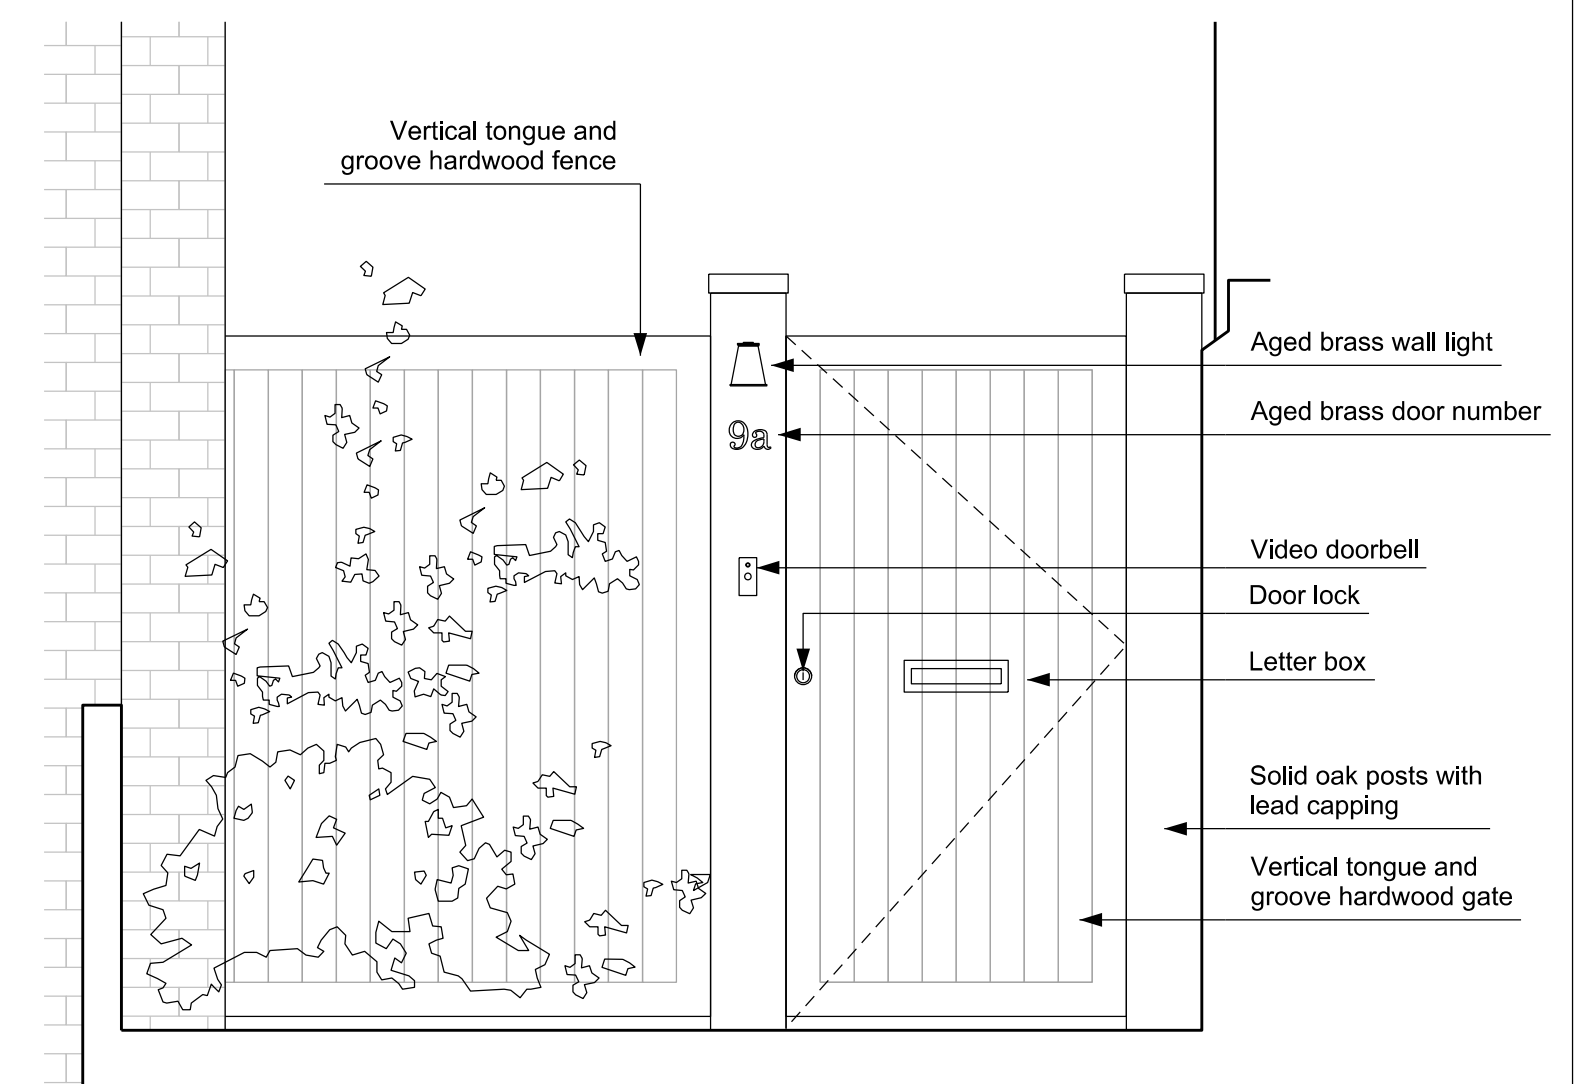

03 Roadside elevation of new entrance gate and fence

1:20

Disclaimer

Studio Elephant Architects takes no responsibility for any dimensions that are obtained by scaling this drawing. If no dimension is given, it is deemed to be the responsibility of the contractor to ascertain the dimension from site measurement before any fabrication takes place.

All copyright for information included on this drawing remains with Studio Elephant Architects.

STUDIO.ELEPHANT
ARCHITECTS

www.studioelephant.co

--	--	