
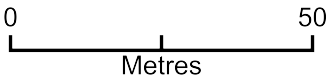


104 Colney Hatch Lane

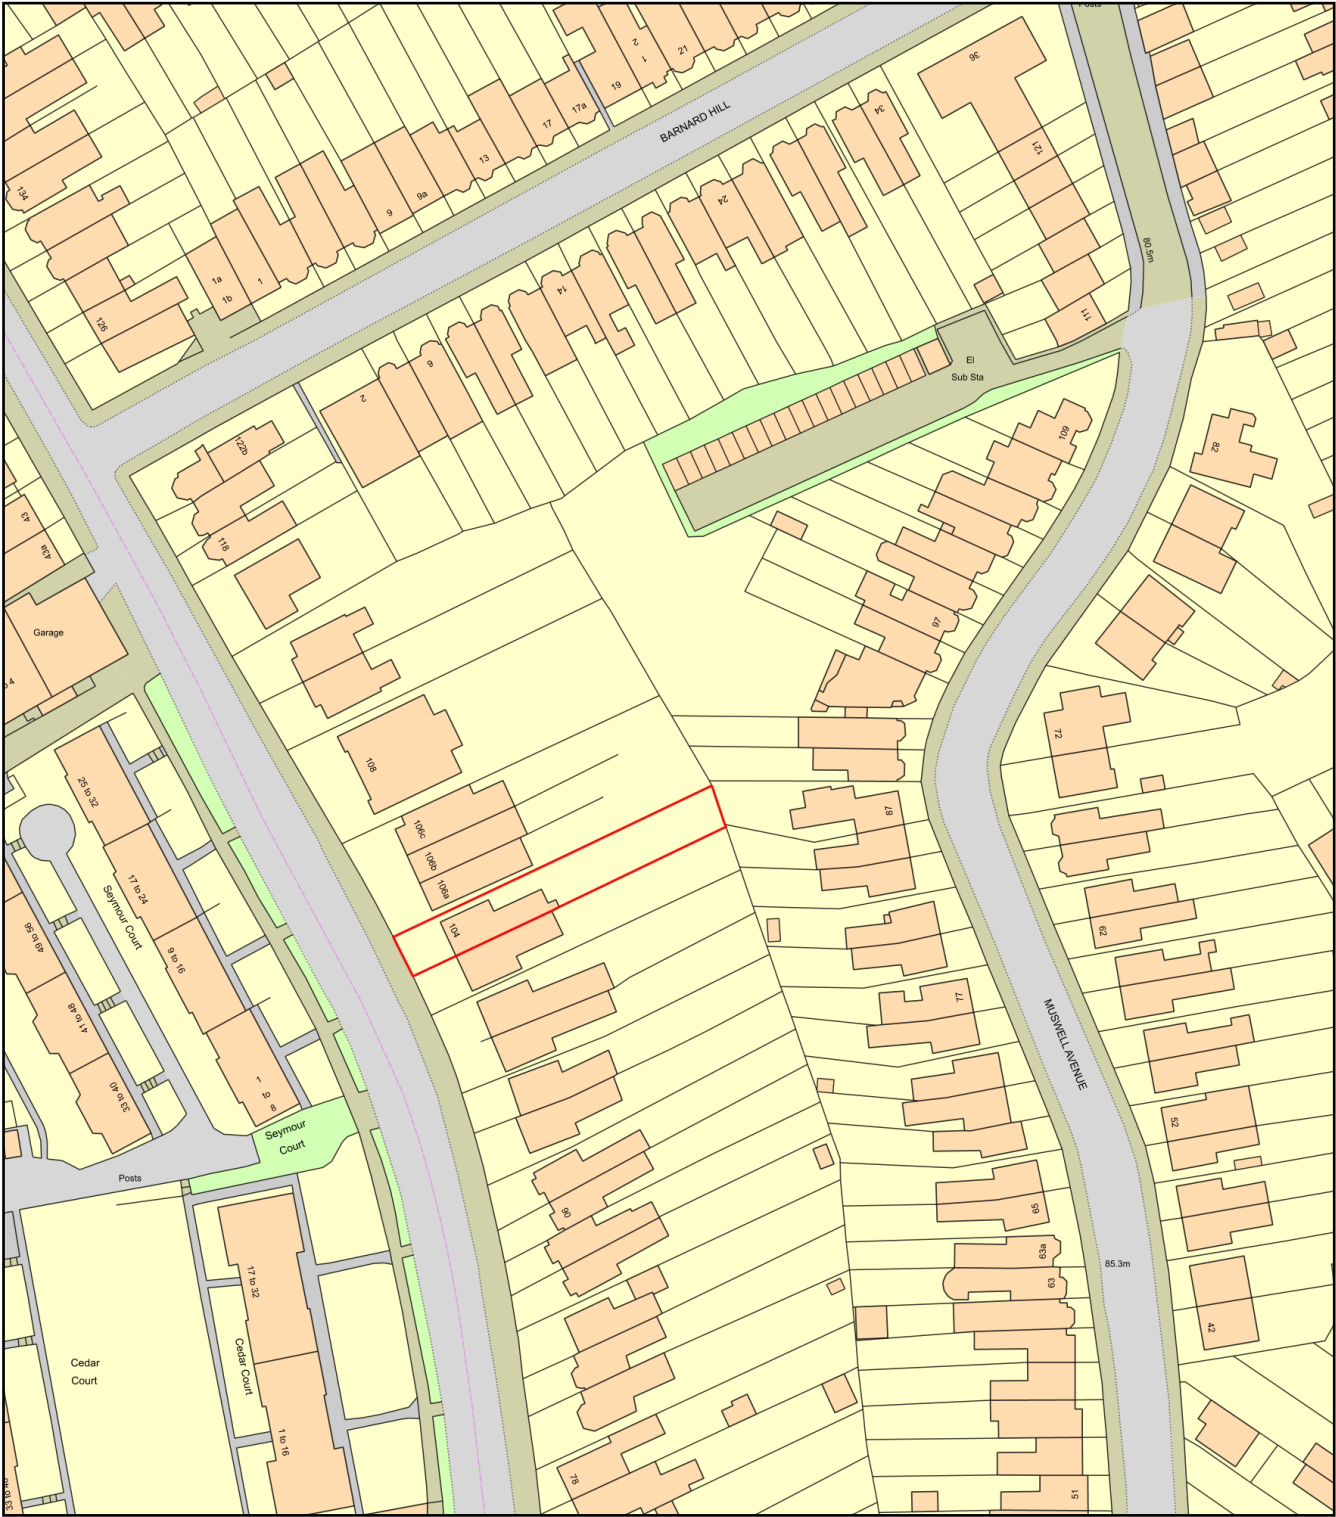

Plan Produced for: Ana Alonso Architect
Date Produced: 01 Mar 2026
Plan Reference Number: TQRQM26060145020161
Scale: 1:1250 @ A4