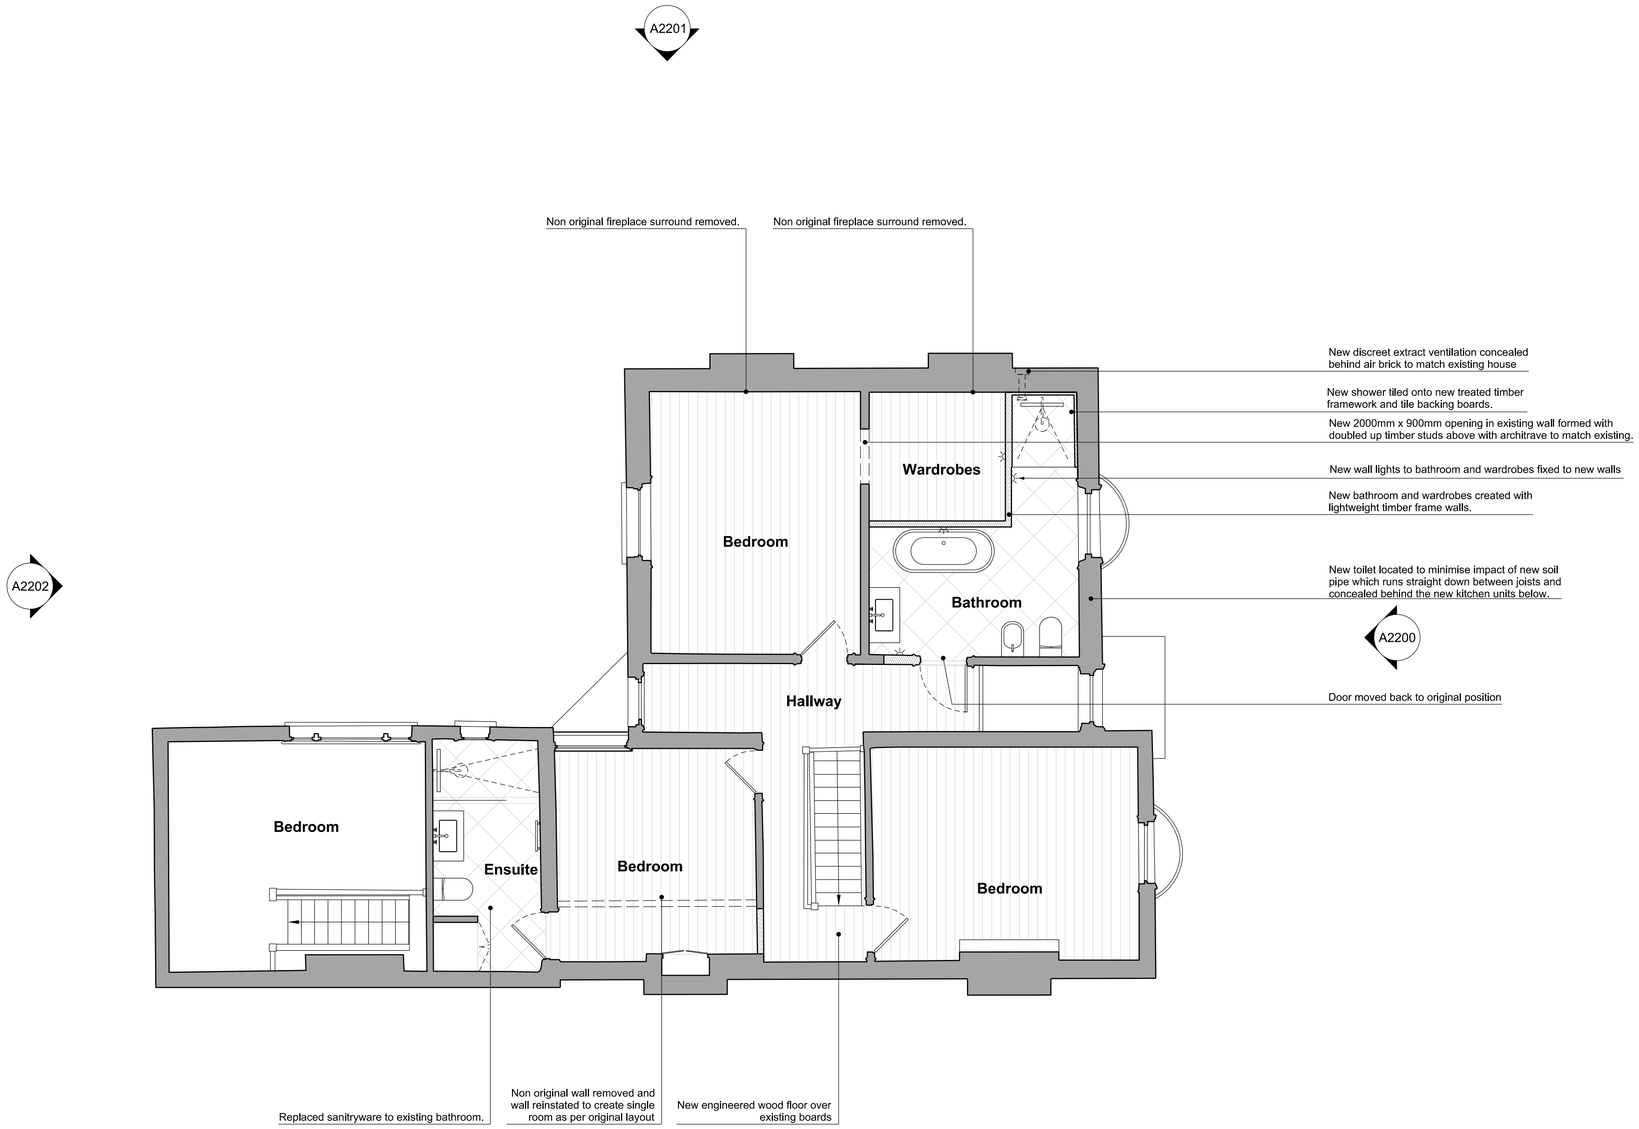


1:50 0 1 2 3 4 5 Meters

Disclaimer

Studio Elephant Architects takes no responsibility for any dimensions that are obtained by scaling this drawing. If no dimension is given, it is deemed to be the responsibility of the contractor to ascertain the dimension from site measurement before any fabrication takes place.

All copyright for information included on this drawing remains with Studio Elephant Architects.

STUDIO.ELEPHANT
ARCHITECTS
www.studioelephant.co

| REV | Date | Reason For Issue | Chk | REV | Date | Reason For Issue | Chk |
|---|---|---|---|---|---|---|---|
| P1 | 06/02/26 | For Planning | GG | | | | |

For Planning
DRAWING STATUS

Orientation

Client
G. Sarchiola & E. Amiand

Project
9 Muswell Hill

Drawing Title
Proposed First Floor Plan

Scale at A1
1:50

Drawing No.
2001-PP-FF