


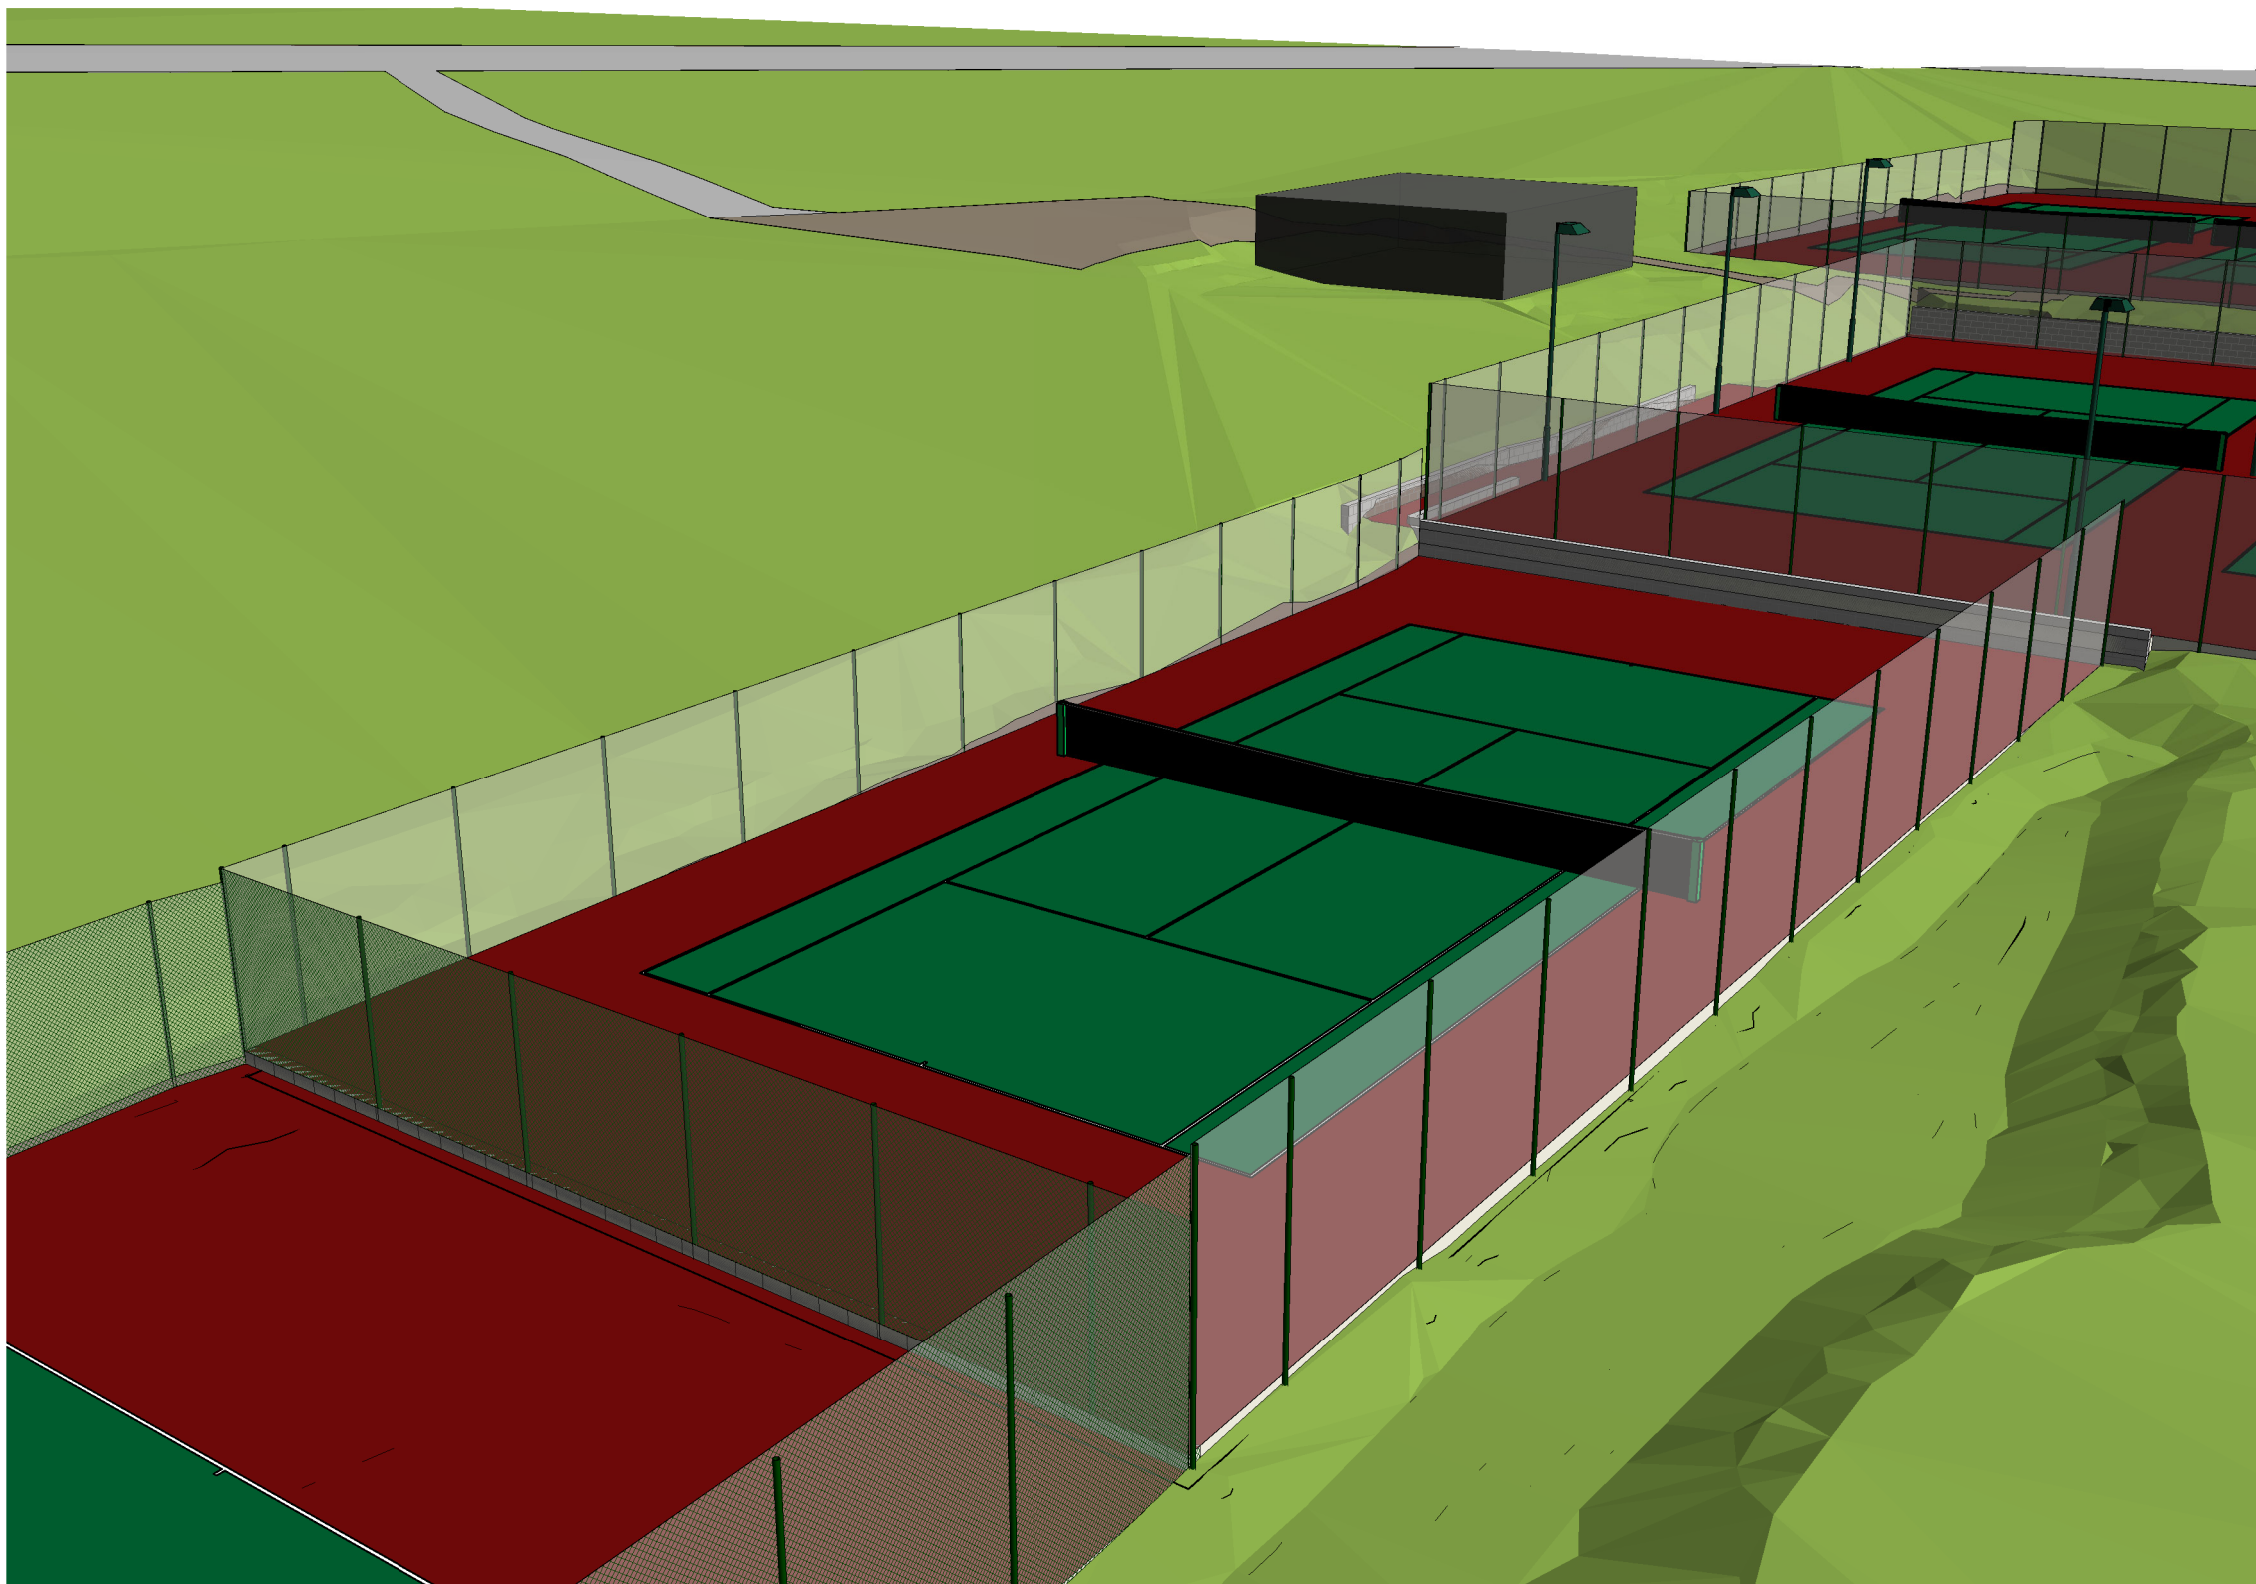

1

3D View 2 Existing

Notes

This is an A3 Drawing Sheet.

Note : 3D Visualisations cannot be scaled on a linear basis.

Rev	Date	Description

SITE LOCATION

Wood Vale L.T.C.
11/13 Wood Vale
Muswell Hill
London. N10 3DJ.

PROJECT

Court Nr 5 LED Floodlighting

CLIENT

Wood Vale Lawn Tennis Club

DRAWING TITLE

Existing 3d View 2

Sf

Pd

SPORTSFACILITY

PLANNING&DESIGNLTD

39 Hemwood Road, Windsor, Berkshire, SL4 4YX
Telephone: (01753) 850123 Mob: 07770 366259
Email: office@sfpad.co.uk

CONSULTANCY SERVICES

DRAWN BY		CHECKED BY
L.West		S.F.P.D.
SCALE	DATE	REVISION NO.
	01.12.2025	

DRAWING NUMBER

2025 CAS 075 021