adara

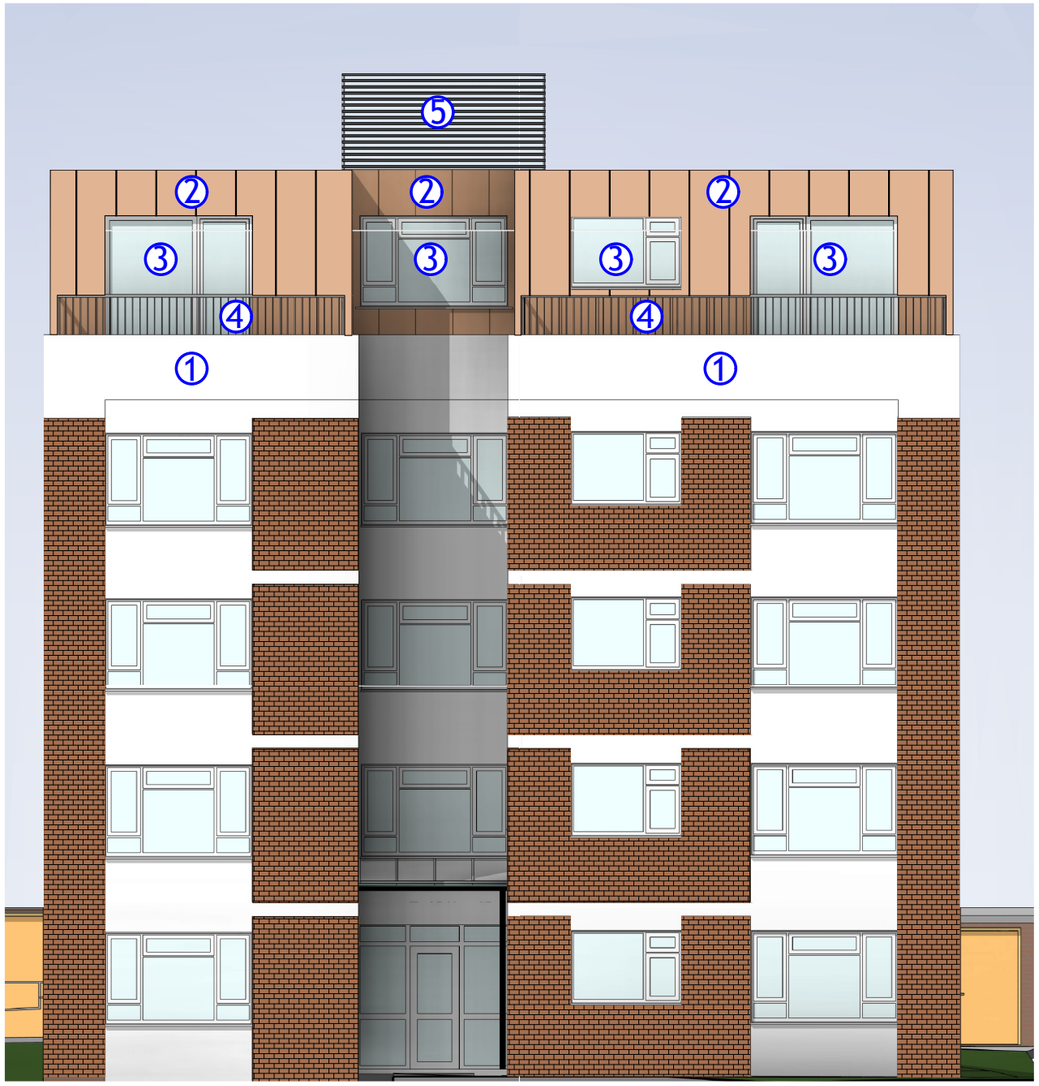

PROPOSED
FRONT ELEVATION
SCALE 1:100

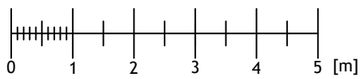

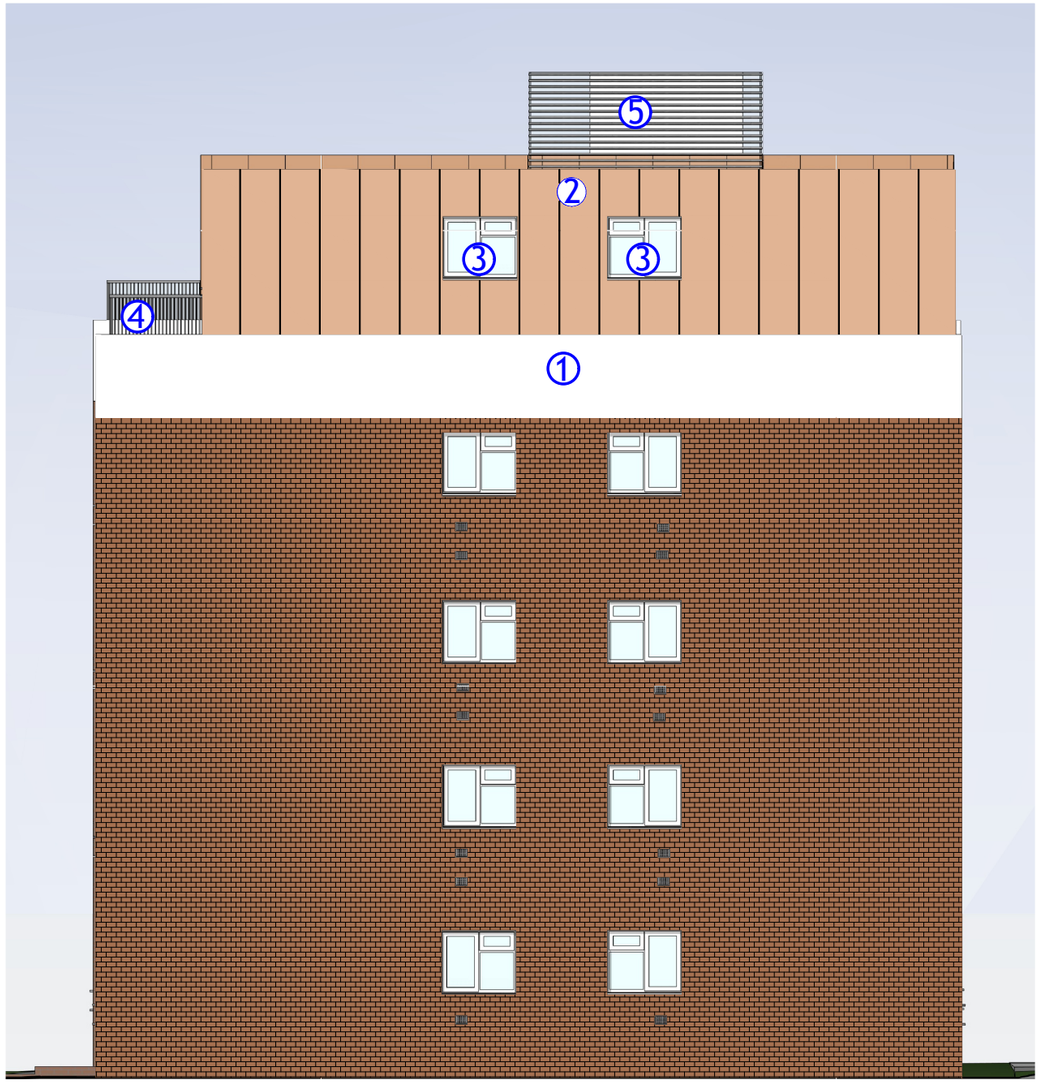

PROPOSED
SIDE ELEVATION
SCALE 1:100

Material schedule

1. White K-rend silicone render with colour to match the existing

2. Brushed bronze metal cladding

3. White double glazed windows and doors

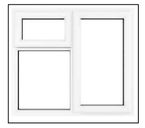

4. Anthracite grey steel baluster (RAL 7016)

5. Light grey louver plant screen

NOTES:

All dimensions are to be checked and verified on site prior to construction.

STATUS Planning	
DRAWING TITLE Proposed front and side elevation - Condition 2	
PROJECT ADDRESS Lionel House, Palmerston Road, London, N22 8QL	
SCALE 1:100 at A3	**DRAWN BY** AB
DATE February 2026	**CHECKED BY** DD
DRAWING NO.	LH - 01

adara

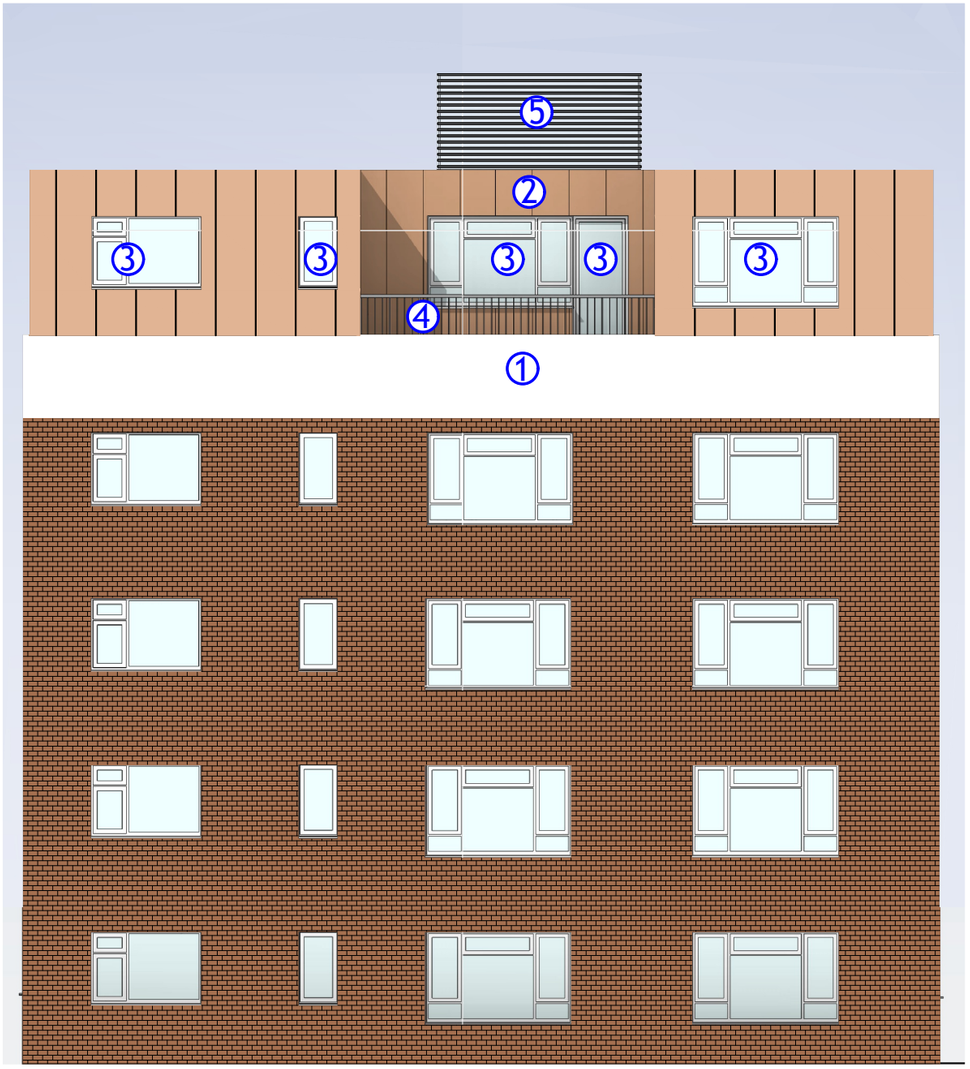

PROPOSED
REAR ELEVATION
SCALE 1:100

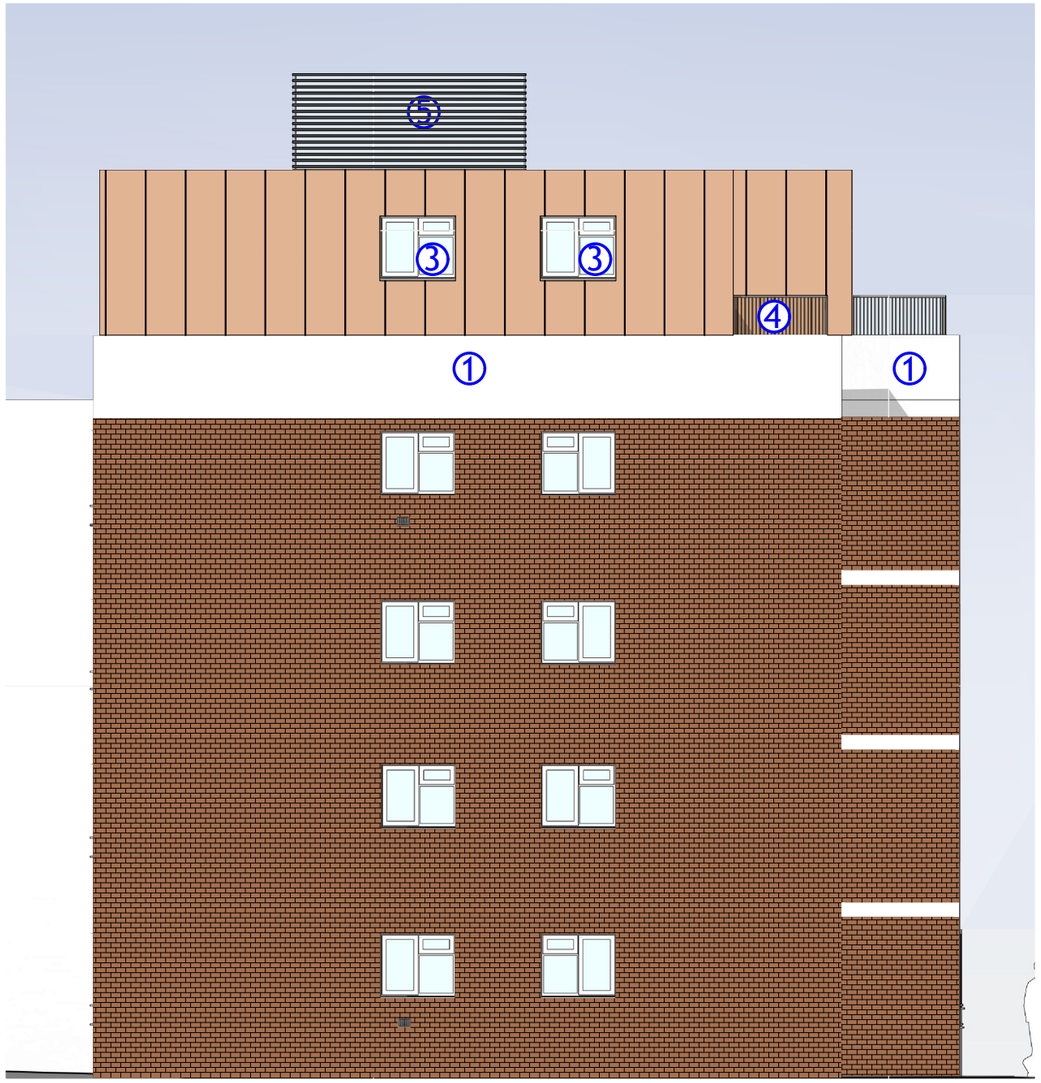

PROPOSED
SIDE ELEVATION
SCALE 1:100

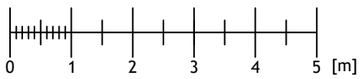

Material schedule

1. White K-rend silicone render with colour to match the existing

2. Brushed bronze metal cladding

3. White double glazed windows and doors

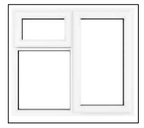

4. Anthracite grey steel baluster (RAL 7016)

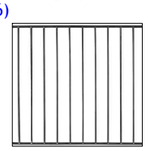

5. Light grey louver plant screen

NOTES:

All dimensions are to be checked and verified on site prior to construction.

STATUS Planning	
DRAWING TITLE Proposed rear and side elevation - Condition 2	
PROJECT ADDRESS Lionel House, Palmerston Road, London, N22 8QL	
SCALE 1:100 at A3	**DRAWN BY** AB
DATE February 2026	**CHECKED BY** DD
DRAWING NO.	LH - 02