


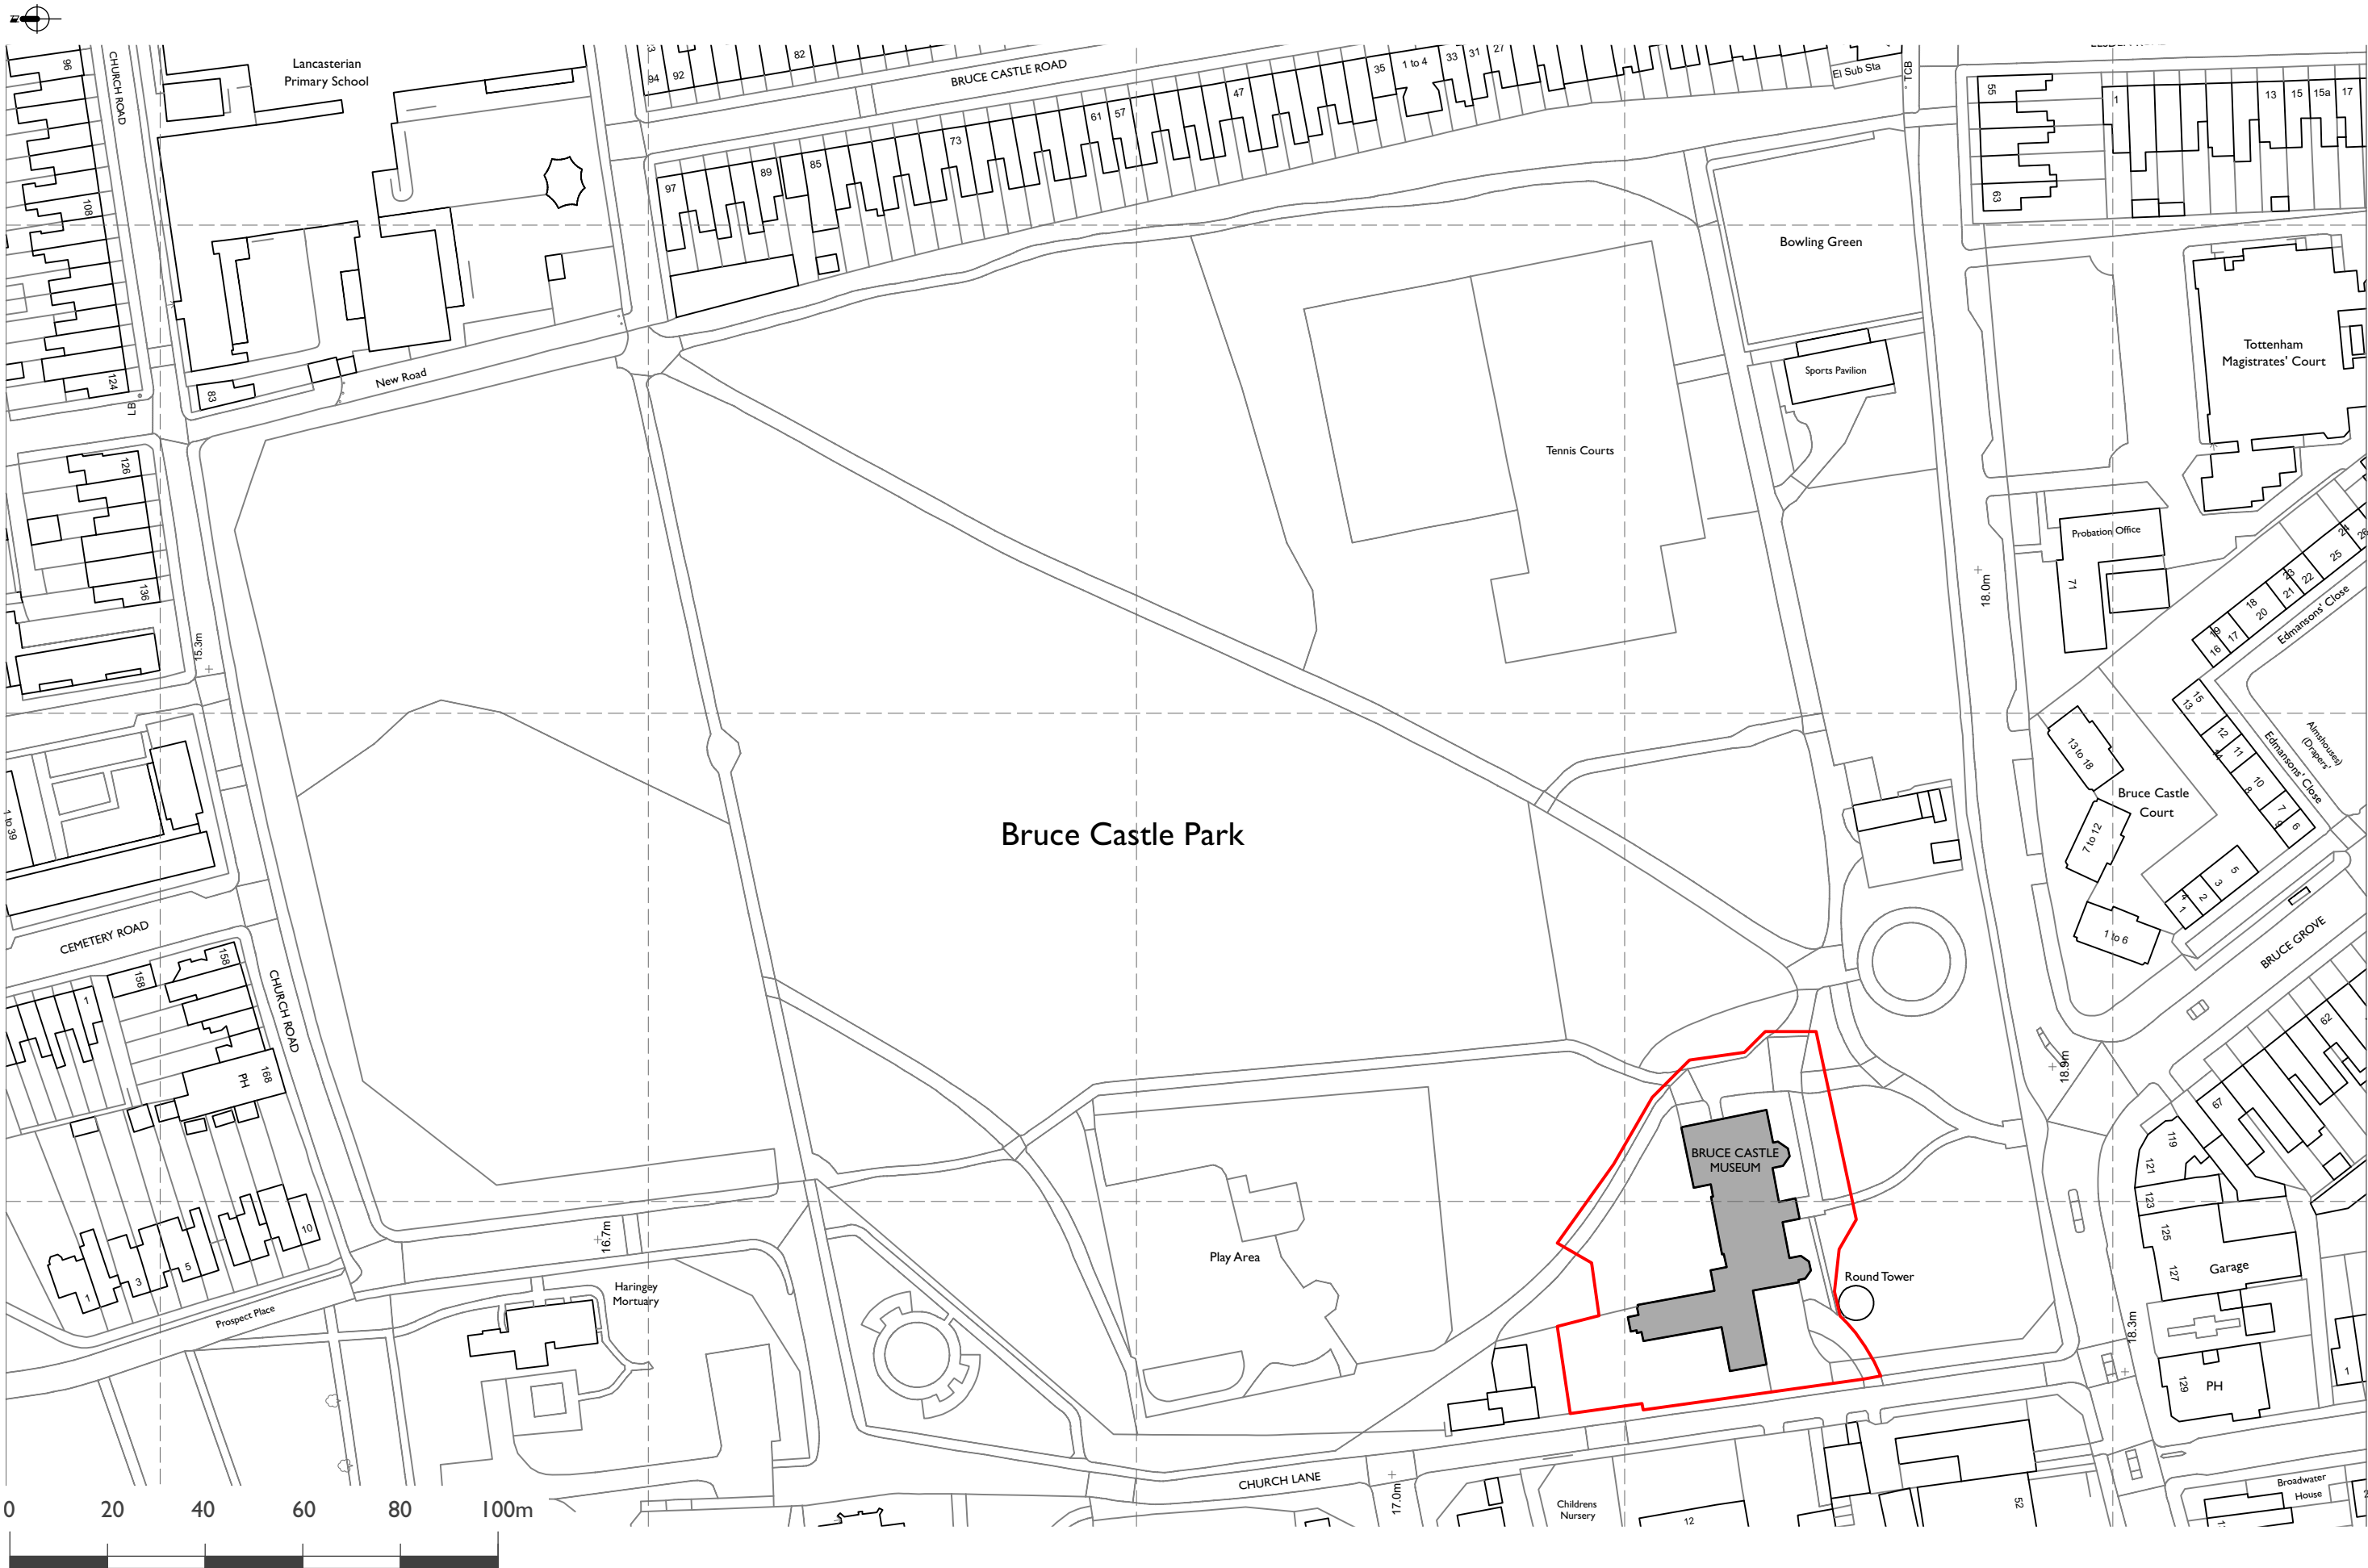

NOTE

1. This drawing is copyright.
2. All dimensions must be checked on site before proceeding.
3. Dimensions of new work are to be adjusted to suit the existing building where necessary. Do not assume that the existing structure or details are plumb, square or level.
4. The contractor must report any discrepancies to the architect before proceeding.

REVISIONS

10 EUSTON PLACE
LEAMINGTON SPA
WARWICKSHIRE
CV32 4LJ
T 01926 881311
F 01926 451766
E architects@rmpuk.com

Rodney Melville + Partners
CHARTERED ARCHITECTS
HISTORIC BUILDING CONSULTANTS
www.rmpuk.com
Rodney Melville and Partners Limited

Project	Bruce Castle Phase 2 Urgent Condition Works
Drawing	Site Location Plan

Scale 1:1250 @A3	Job No	7549
Date June 2025	Drwg No	100
Drawn HB	Rev	A