
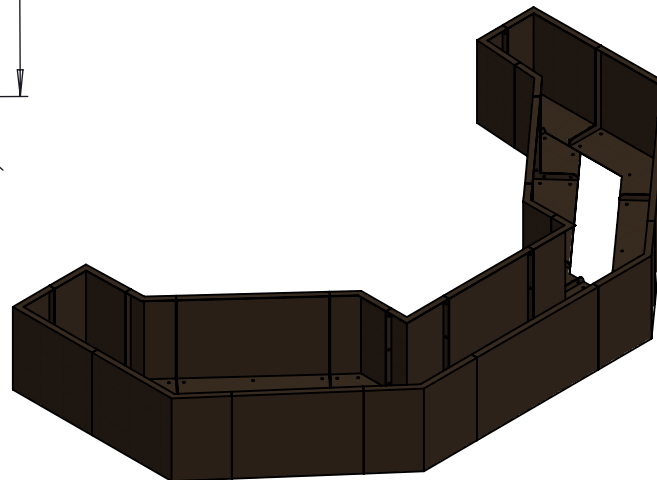
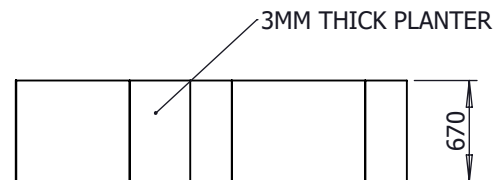


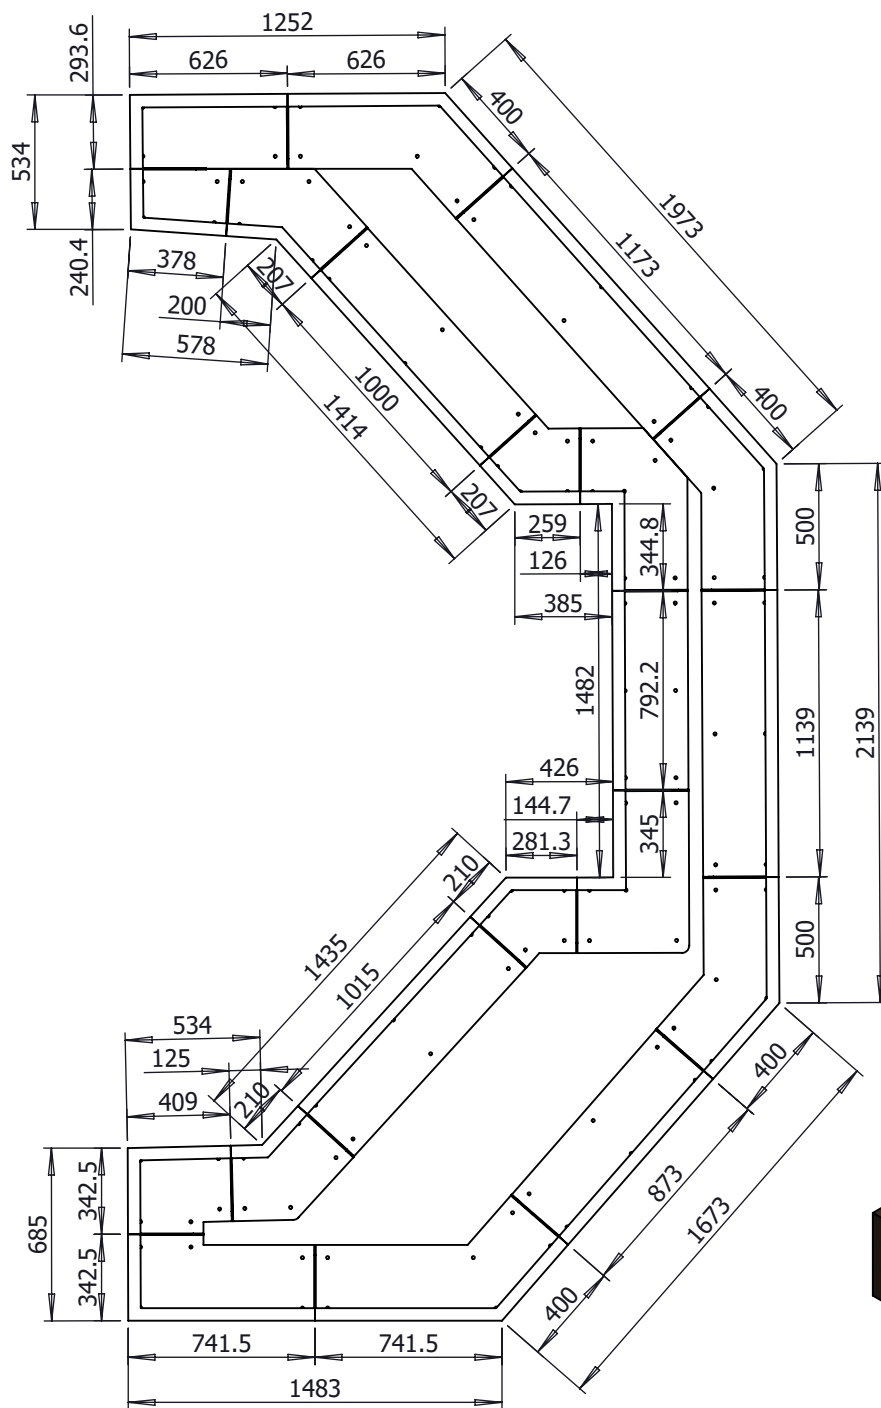

PLEASE NOTE: M10 ANCHOR
BOLTS ARE NOT SUPPLIED BY WOODSCAPE

Order Ref	W55249 F				
Quantity:	1 No.				
Rev.	Date	Details	Dr	Ch	
P01	04/09/25	DRAWING FOR APPROVAL	CE	DR	
P02	17/09/25	DRAWING FOR APPROVAL	CE	DR	
P03	24/10/25	DRAWING FOR APPROVAL	CE	DR	
Weight			Stain		
Branding			Workshop Hours		
Timber Species & Spec					
Metal / Fixing Spec GALVANISED & POWDER COATED - RAL No. 8014 SEPIA BROWN					
 Woodscape. WOODSCAPE LIMITED 1 Sett End Road West Shadsworth Business Park Blackburn Lancashire, BB1 2QJ Tel: 01254 685185 Fax: 01254 671237 Email: sales@woodscape.co.uk www.woodscape.co.uk					
Project TOTTENHAM HIGH ROAD - STAGE 4					
Drawing Title PLANTER P2 - 2					
Drawn By CE			Chkd DR		
Scale 1:30			Date 24/10/25		
Drg No. PLANTER P2 - 2				Rev. P03	
DO NOT SCALE: IF IN DOUBT ASK					
© This drawing is the copyright of Woodscape Limited and may not be reproduced or amended except by written permission. No Liability will be accepted for amendments made by other persons.					
Sheet 1 Of 1					