



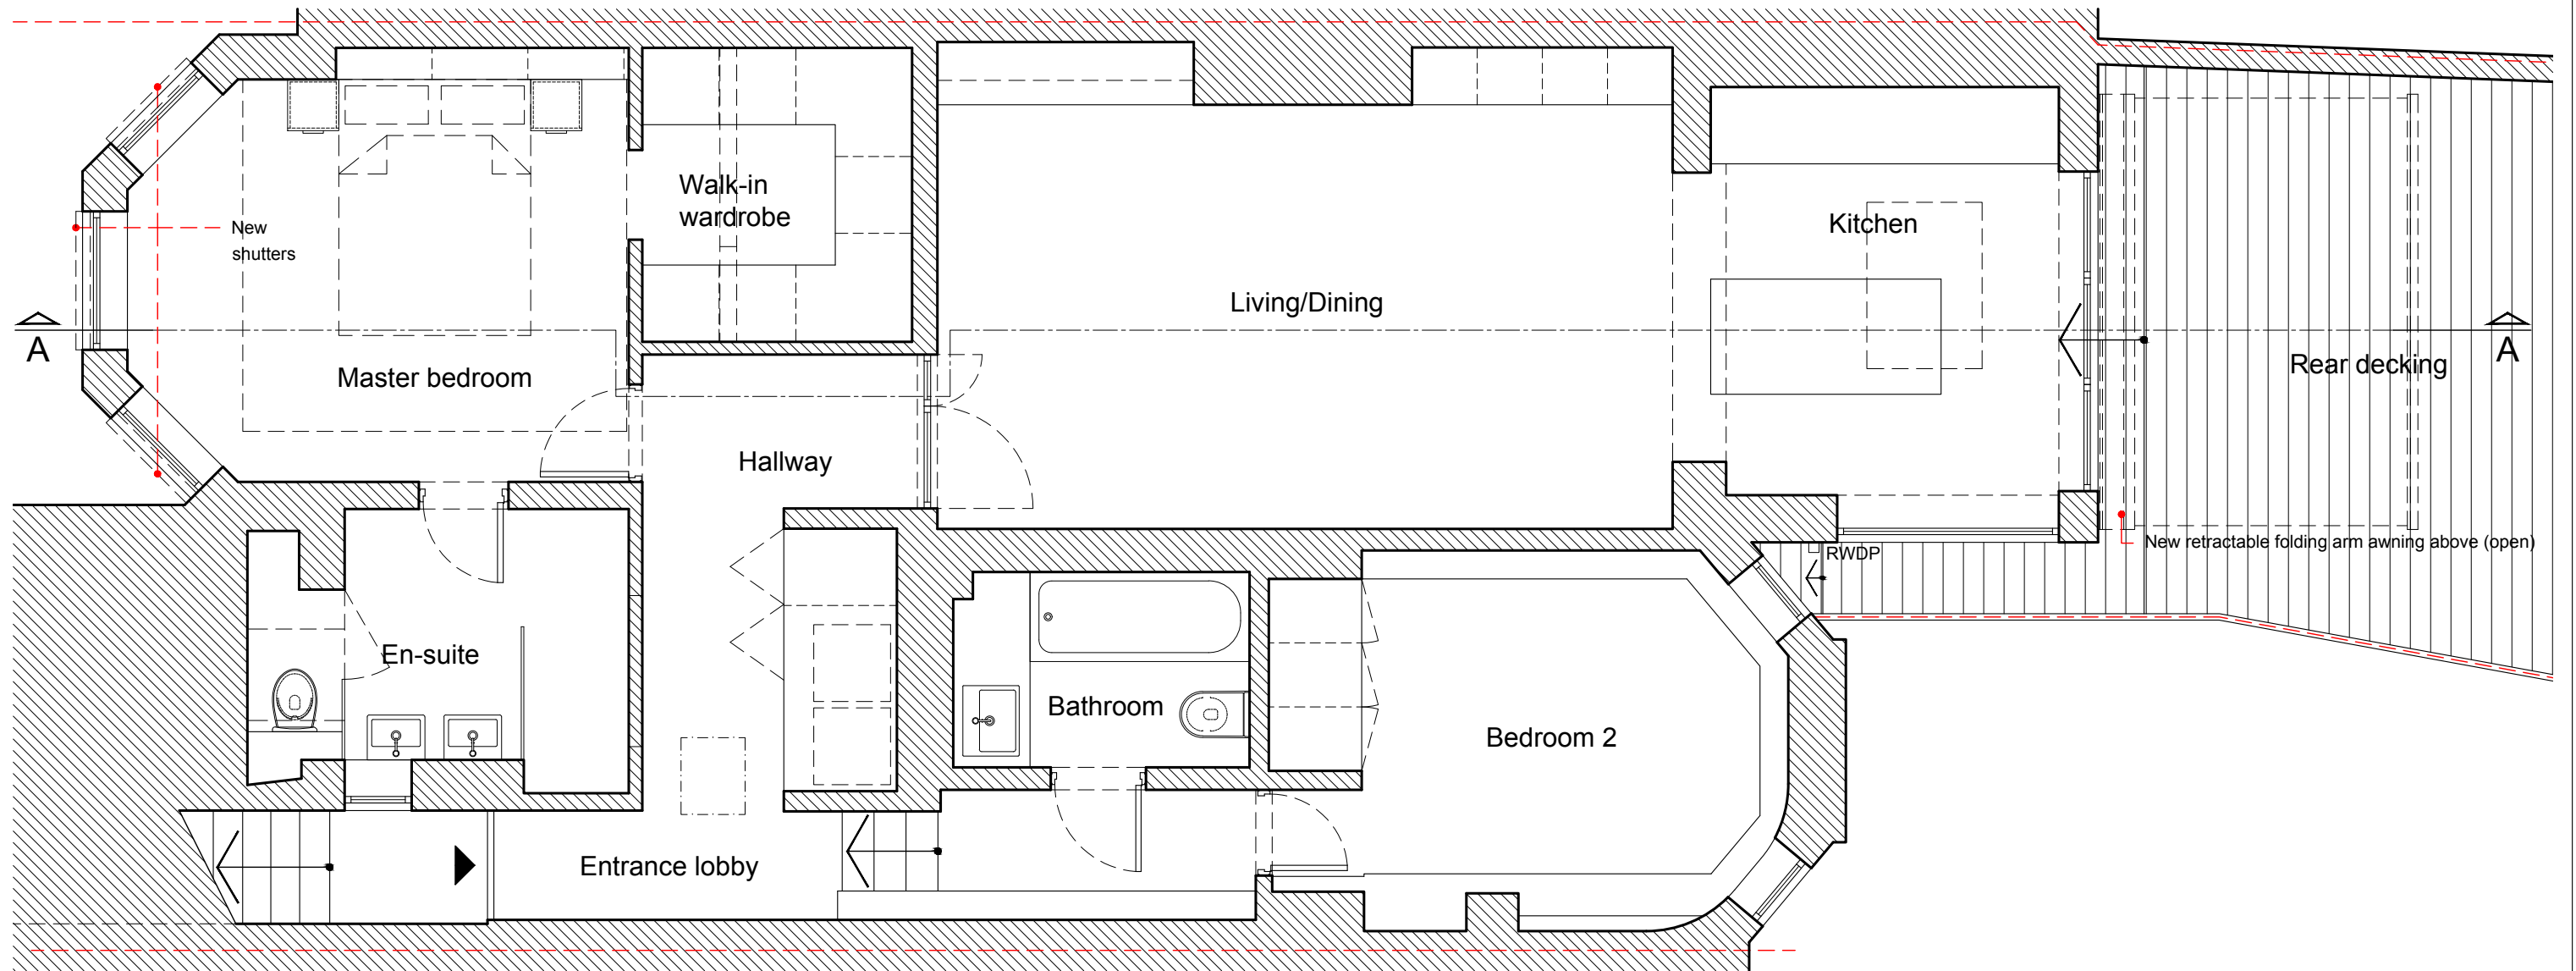


PROPOSED LOWER GROUND FLOOR PLAN

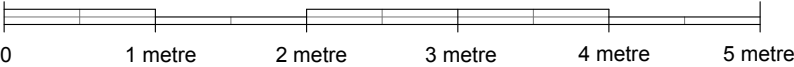


NOTE
THESE DRAWINGS ARE FOR PLANNING PURPOSES ONLY. THEY ARE THE COPYRIGHT OF MTA AND ARE NOT TO BE REPRODUCED WITHOUT THE CONSENT OF MTA.

MTA
4 GRANGE YARD
LONDON SE1 3AE
T: 020 7231 5931
F: 020 7231 5931
E: mail@mtarch.co.uk

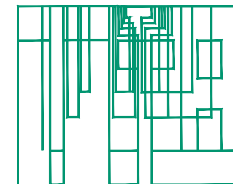


CLIENT	MATTHEW MICHEL	DATE:	FEB 2026
TITLE	PROPOSED LOWER GROUND FLOOR PLAN	SCALE:	1:50
REF	328	SHEET SIZE:	A3
PROJ.	21A JACKSONS LANE HIGHGATE, N6 5SR	328_P .030A	

Volumes\MTA\328 - 2A JACKSONS LANE\02-DRAWINGS\CAD\03 P\328 - P 260226 (wider awning).dwg © copyright

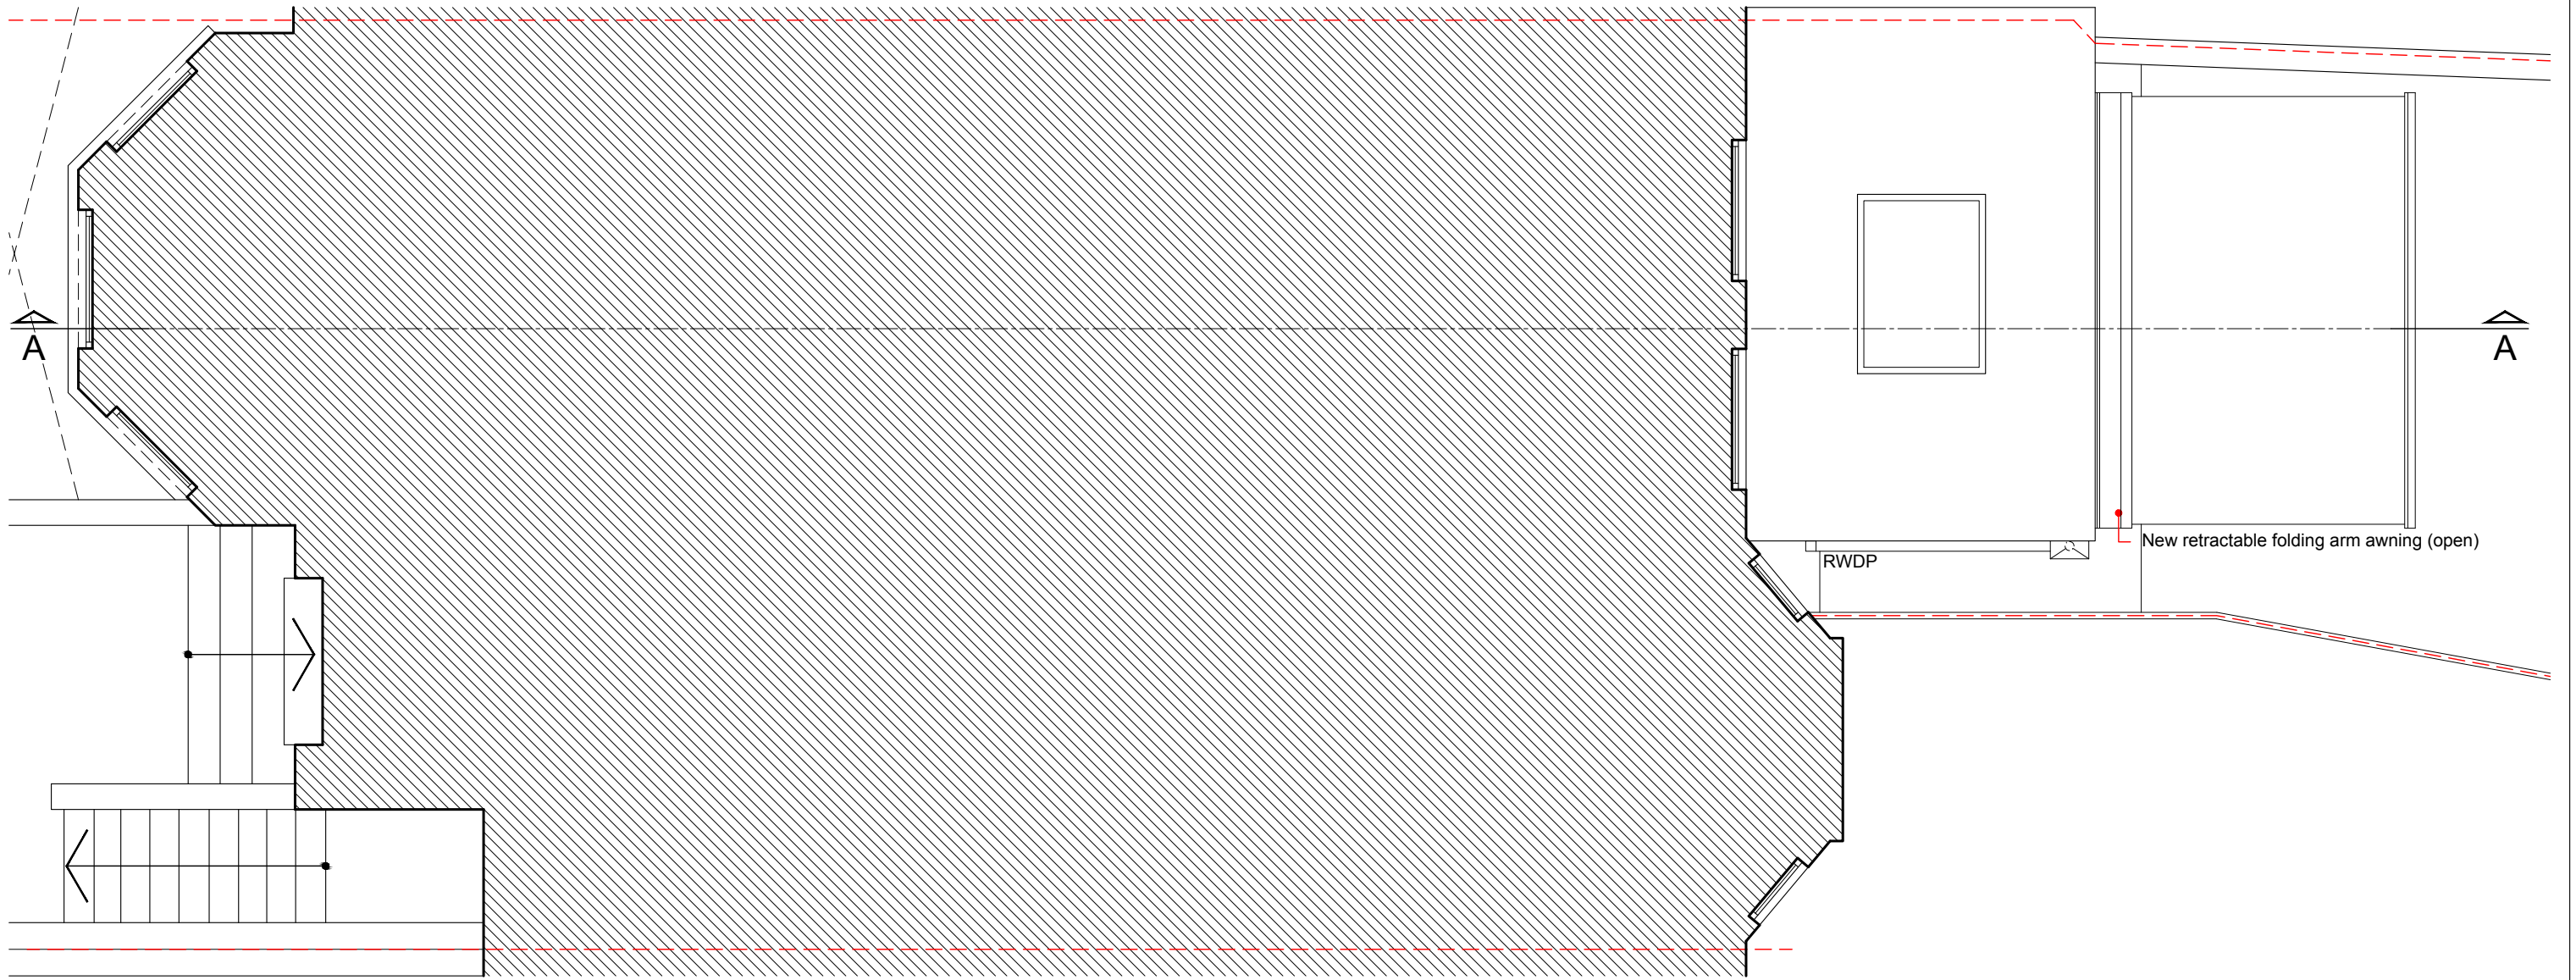


PROPOSED UPPER GROUND FLOOR PLAN

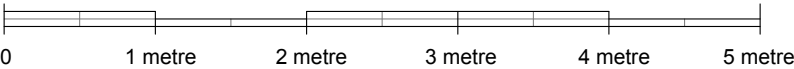

NOTE
THESE DRAWINGS ARE FOR PLANNING PURPOSES ONLY. THEY ARE THE COPYRIGHT OF MTA AND ARE NOT TO BE REPRODUCED WITHOUT THE CONSENT OF MTA.


MTA
4 GRANGE YARD
LONDON SE1 3AE
T: 020 7231 5931
F: 020 7231 5931
E: mail@mtarch.co.uk

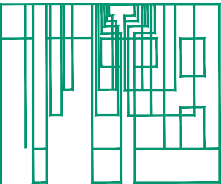



CLIENT	MATTHEW MICHEL	DATE:	FEB 2026
TITLE	PROPOSED UPPER GROUND FLOOR PLAN	SCALE:	1:50
REF	328	SHEET SIZE:	A3
PROJ.	21A JACKSONS LANE HIGHGATE, N6 5SR	328_P .031A	

Volumes\MTA\328 - 2A JACKSONS LANE\02-DRAWINGS\CAD\03 P\328 - P 260226 (wider awning).dwg




© copyright

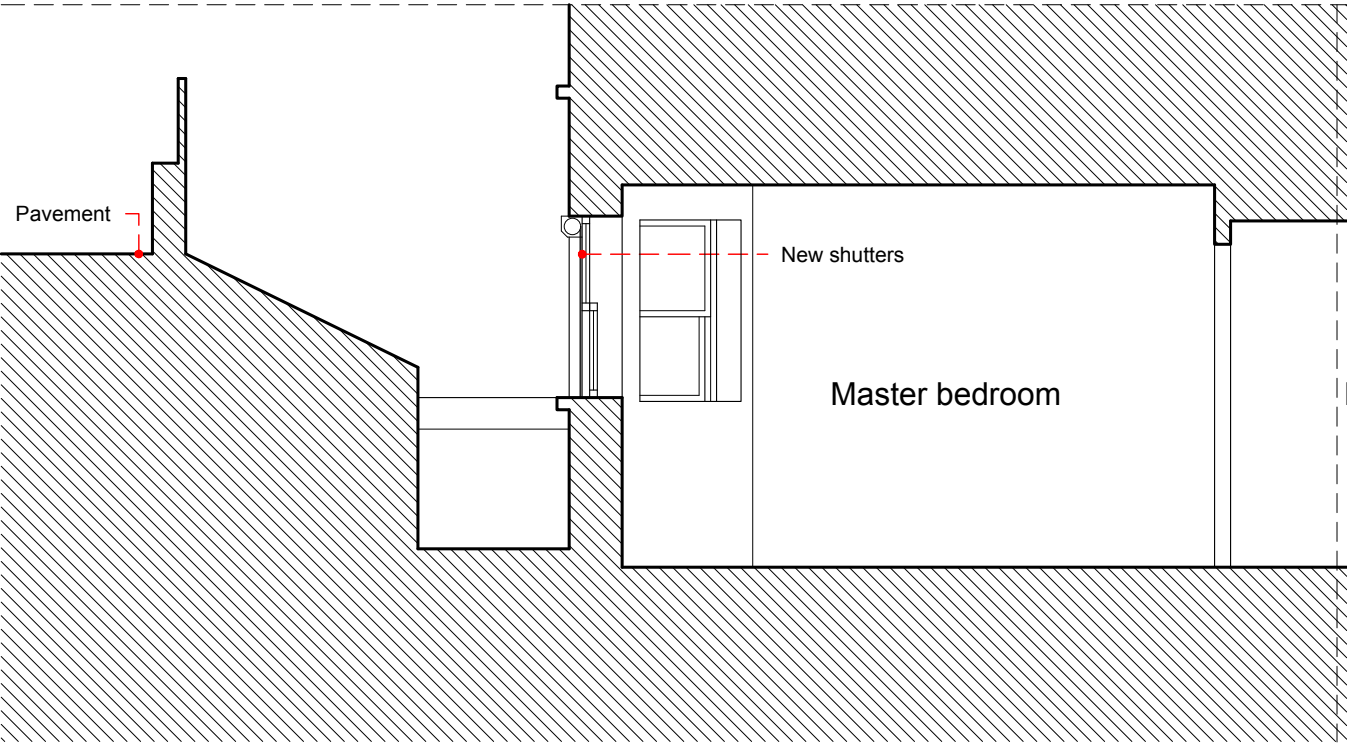

PROPOSED SECTION A-A (CLOSED AWNING)

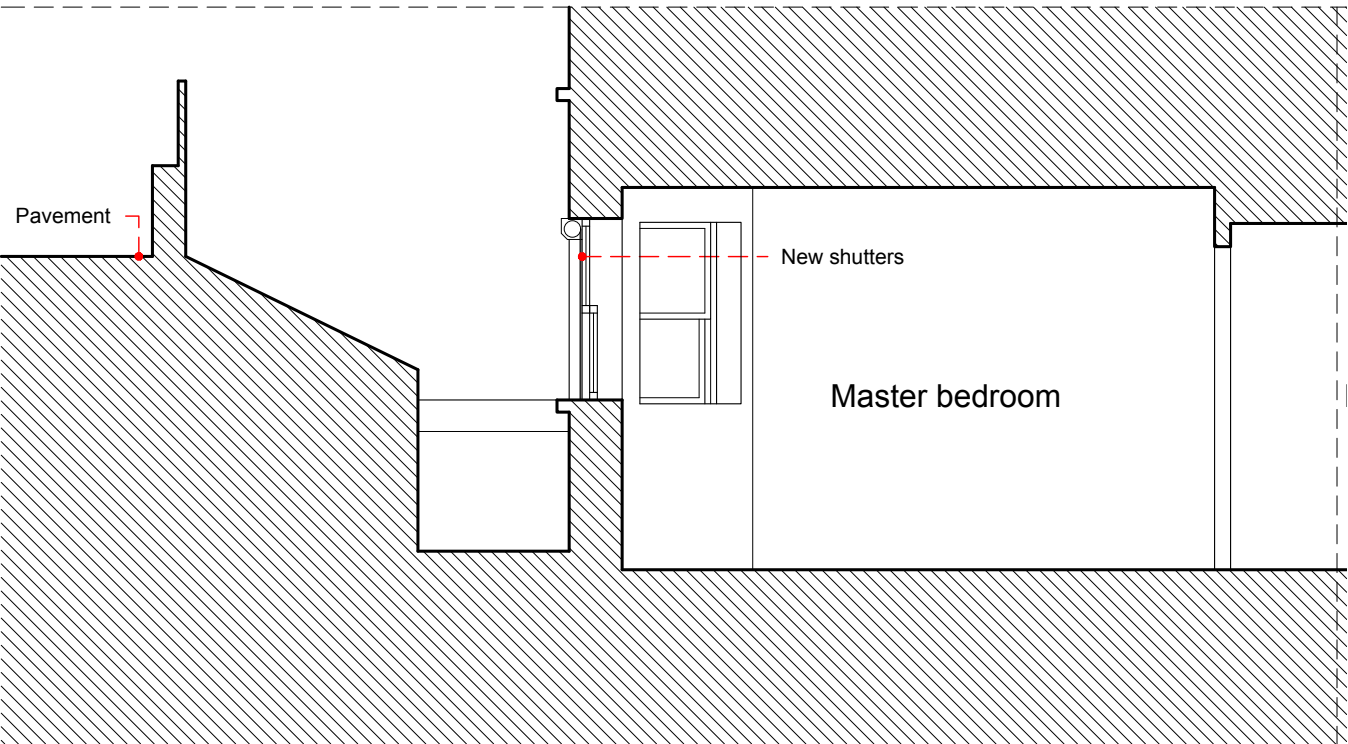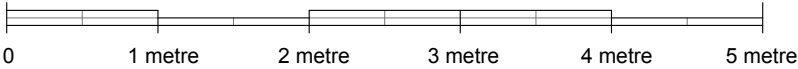


PROPOSED SECTION A-A (OPEN AWNING)

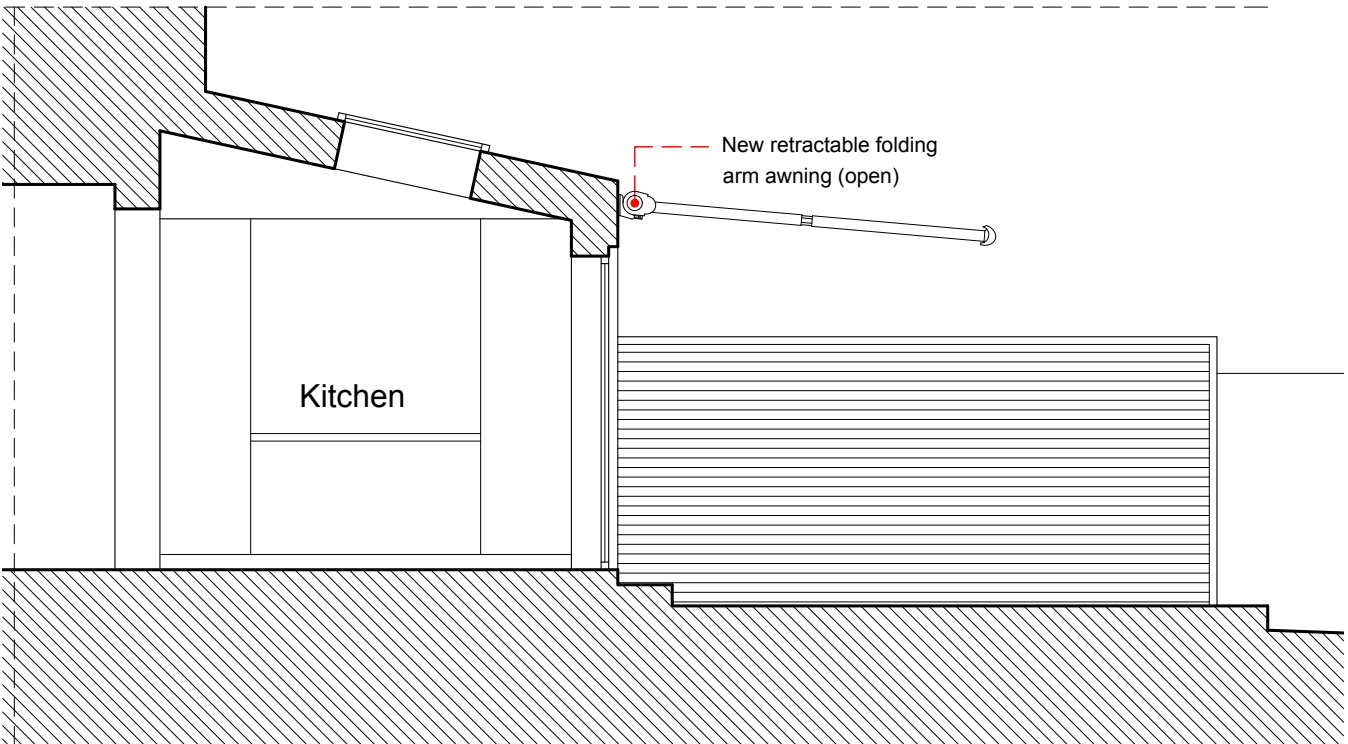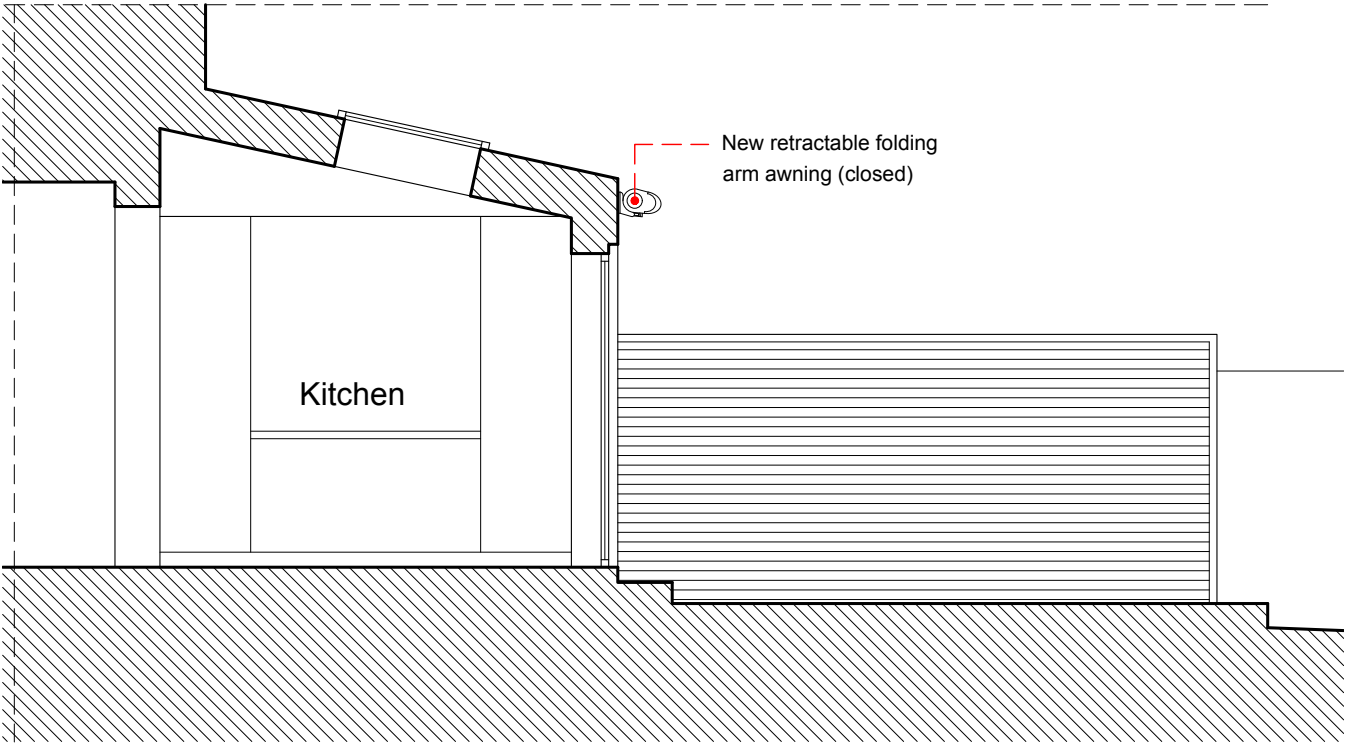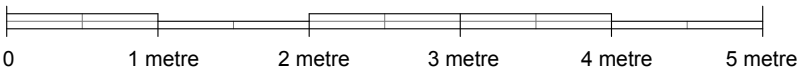

NOTE
THESE DRAWINGS ARE FOR PLANNING PURPOSES ONLY. THEY ARE THE COPYRIGHT OF MTA AND ARE NOT TO BE REPRODUCED WITHOUT THE CONSENT OF MTA.

MTA
4 GRANGE YARD
LONDON SE1 3AE
T: 020 7231 5931
F: 020 7231 5931
E: mail@mtarch.co.uk

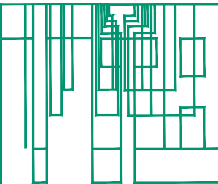

CLIENT	MATTHEW MICHEL	DATE:	FEB 2026
TITLE	PROPOSED SPLIT SECTION A-A	SCALE:	1:50
REF	328	SHEET SIZE:	A3
PROJ.	21A JACKSONS LANE HIGHGATE, N6 5SR		

328_P .032A


Volumes\MTA\328 - 2A JACKSONS LANE\02-DRAWINGS\CAD\03 P1328 - P 260226 (wider awning).dwg

© copyright




New retractable folding arm awning (closed)

PROPOSED REAR ELEVATION
(CLOSED AWNING)

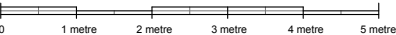


New retractable folding arm awning (open)

PROPOSED REAR ELEVATION
(OPEN AWNING)

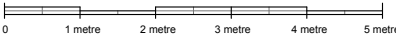

NOTE
THESE DRAWINGS ARE FOR PLANNING PURPOSES ONLY. THEY ARE THE COPYRIGHT OF MTA AND ARE NOT TO BE REPRODUCED WITHOUT THE CONSENT OF MTA.

MTA
4 GRANGE YARD
LONDON SE1 3AE
T: 020 7231 5931
F: 020 7231 5931
E: mail@mtarch.co.uk

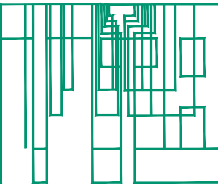

CLIENT	MATTHEW MICHEL	DATE:	FEB 2026	
TITLE	PROPOSED REAR ELEVATION	SCALE:	1:100	
REF	328	SHEET SIZE:	A3	
PROJ.	21A JACKSONS LANE HIGHGATE, N6 5SR	328_P .034A		© copyright