
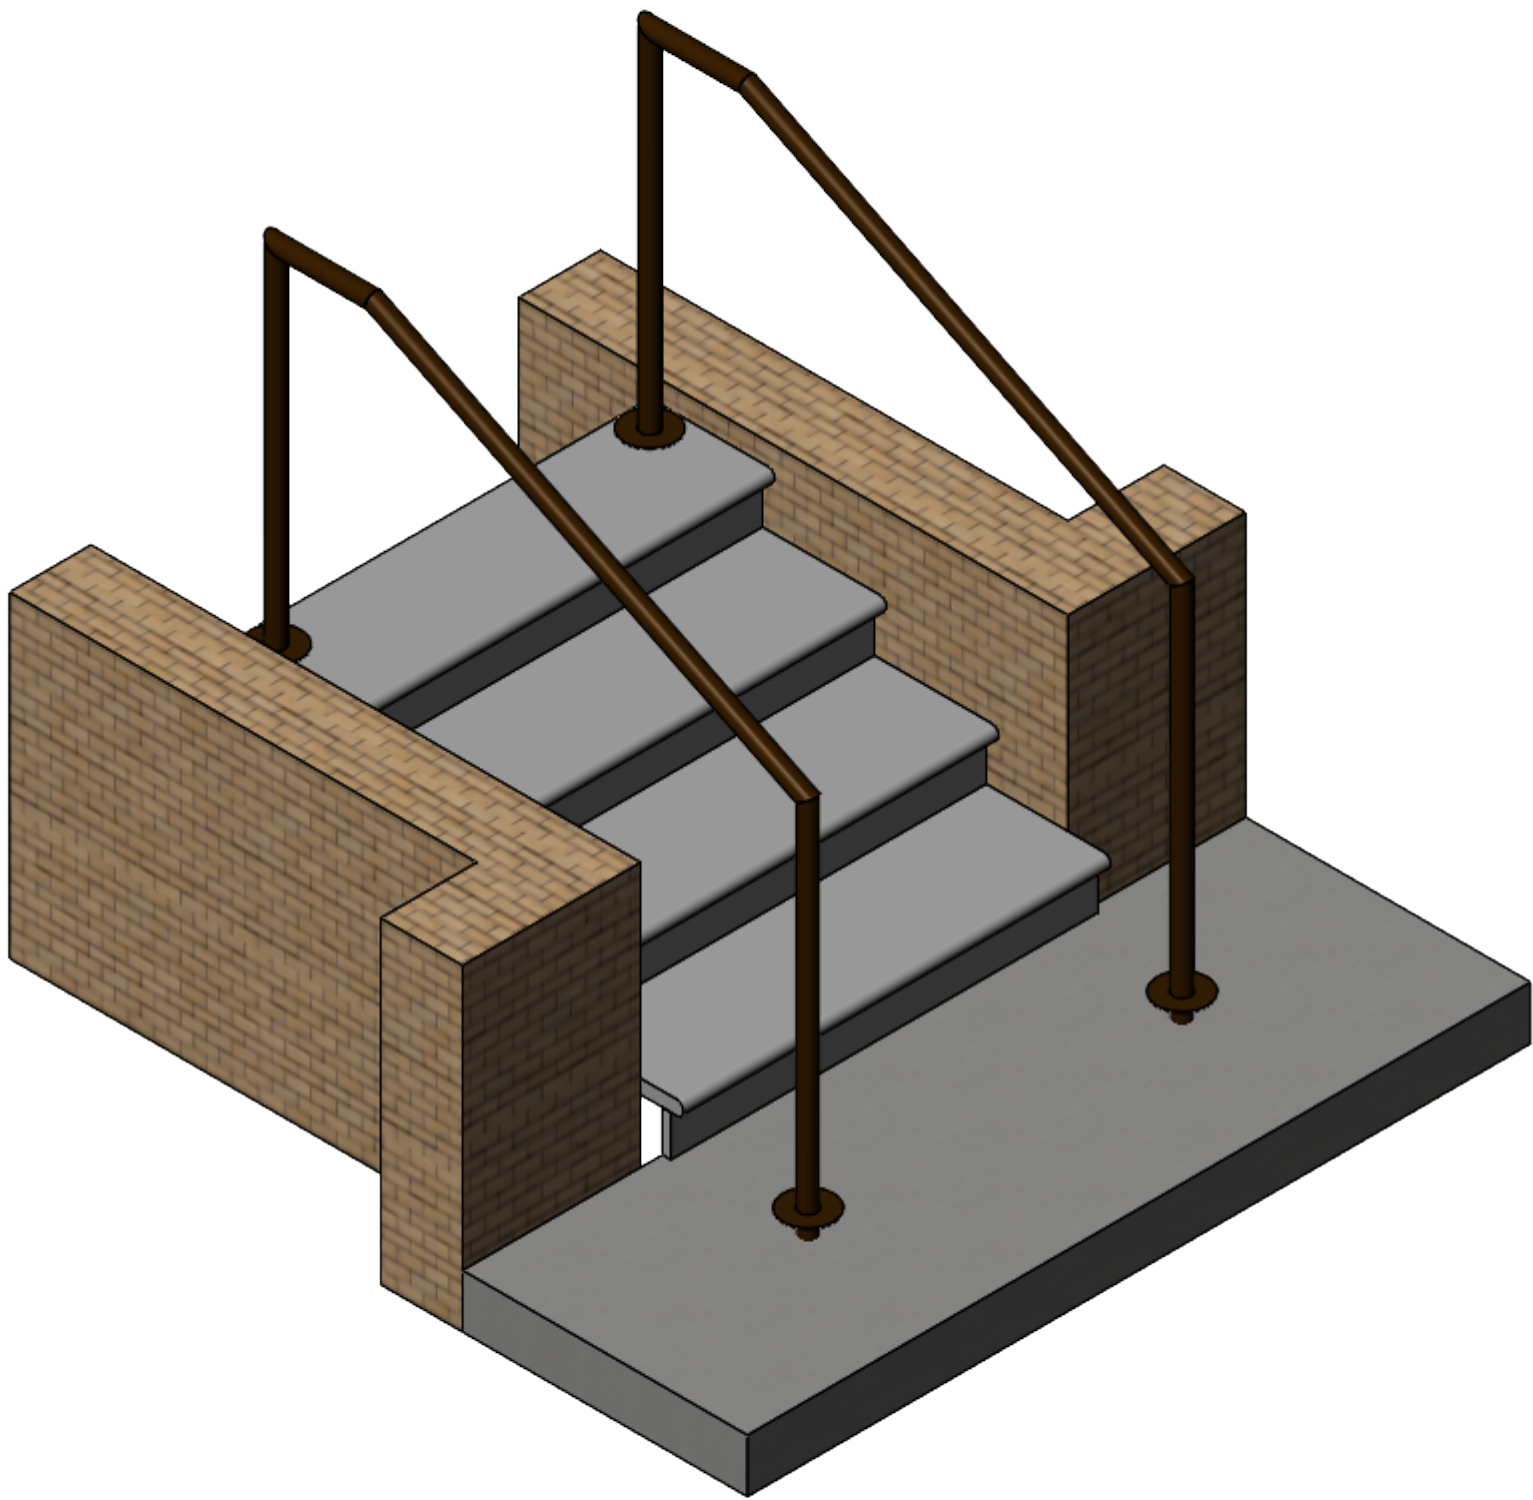
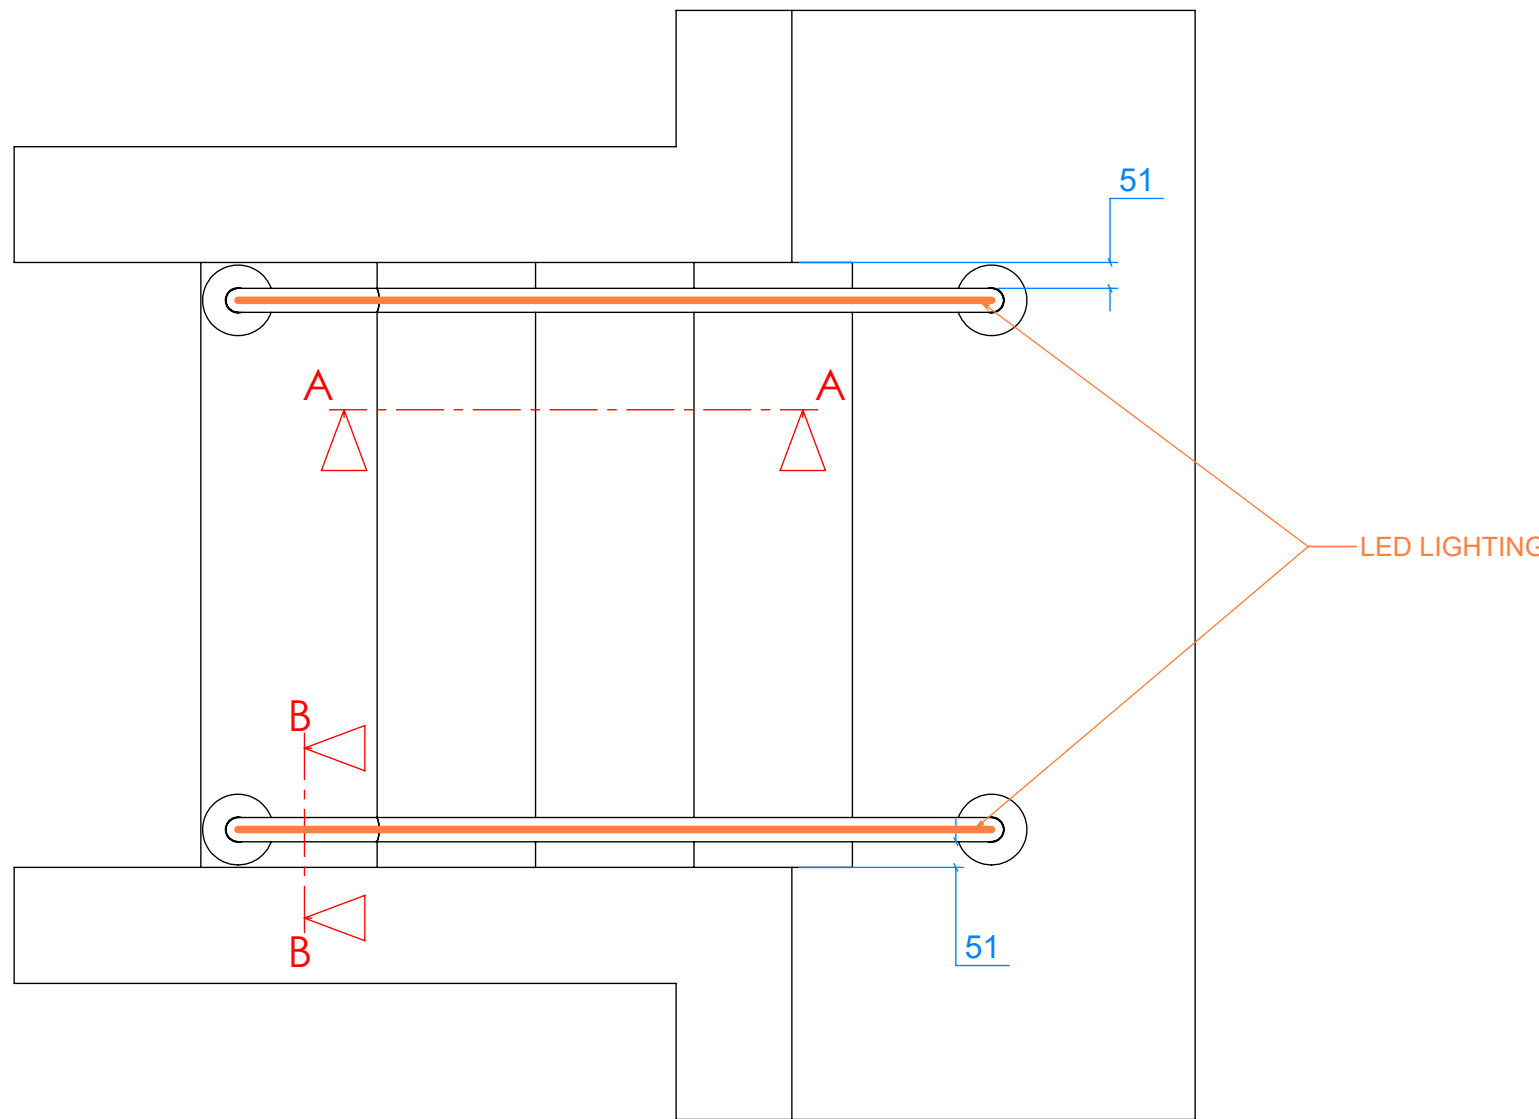
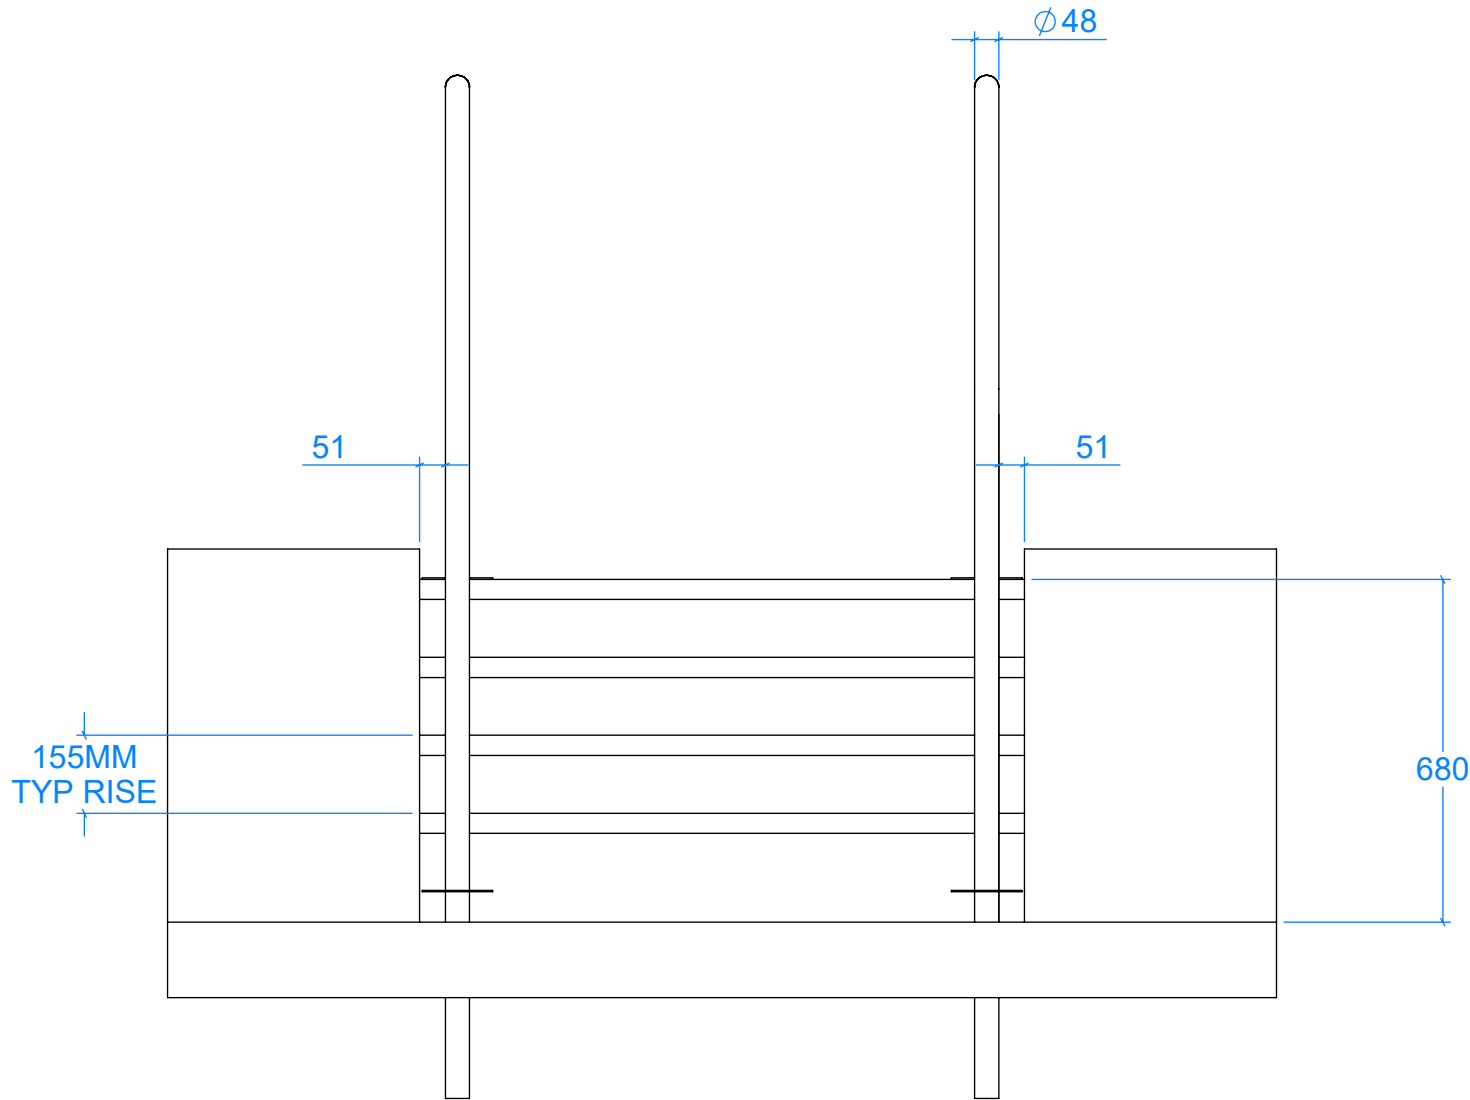


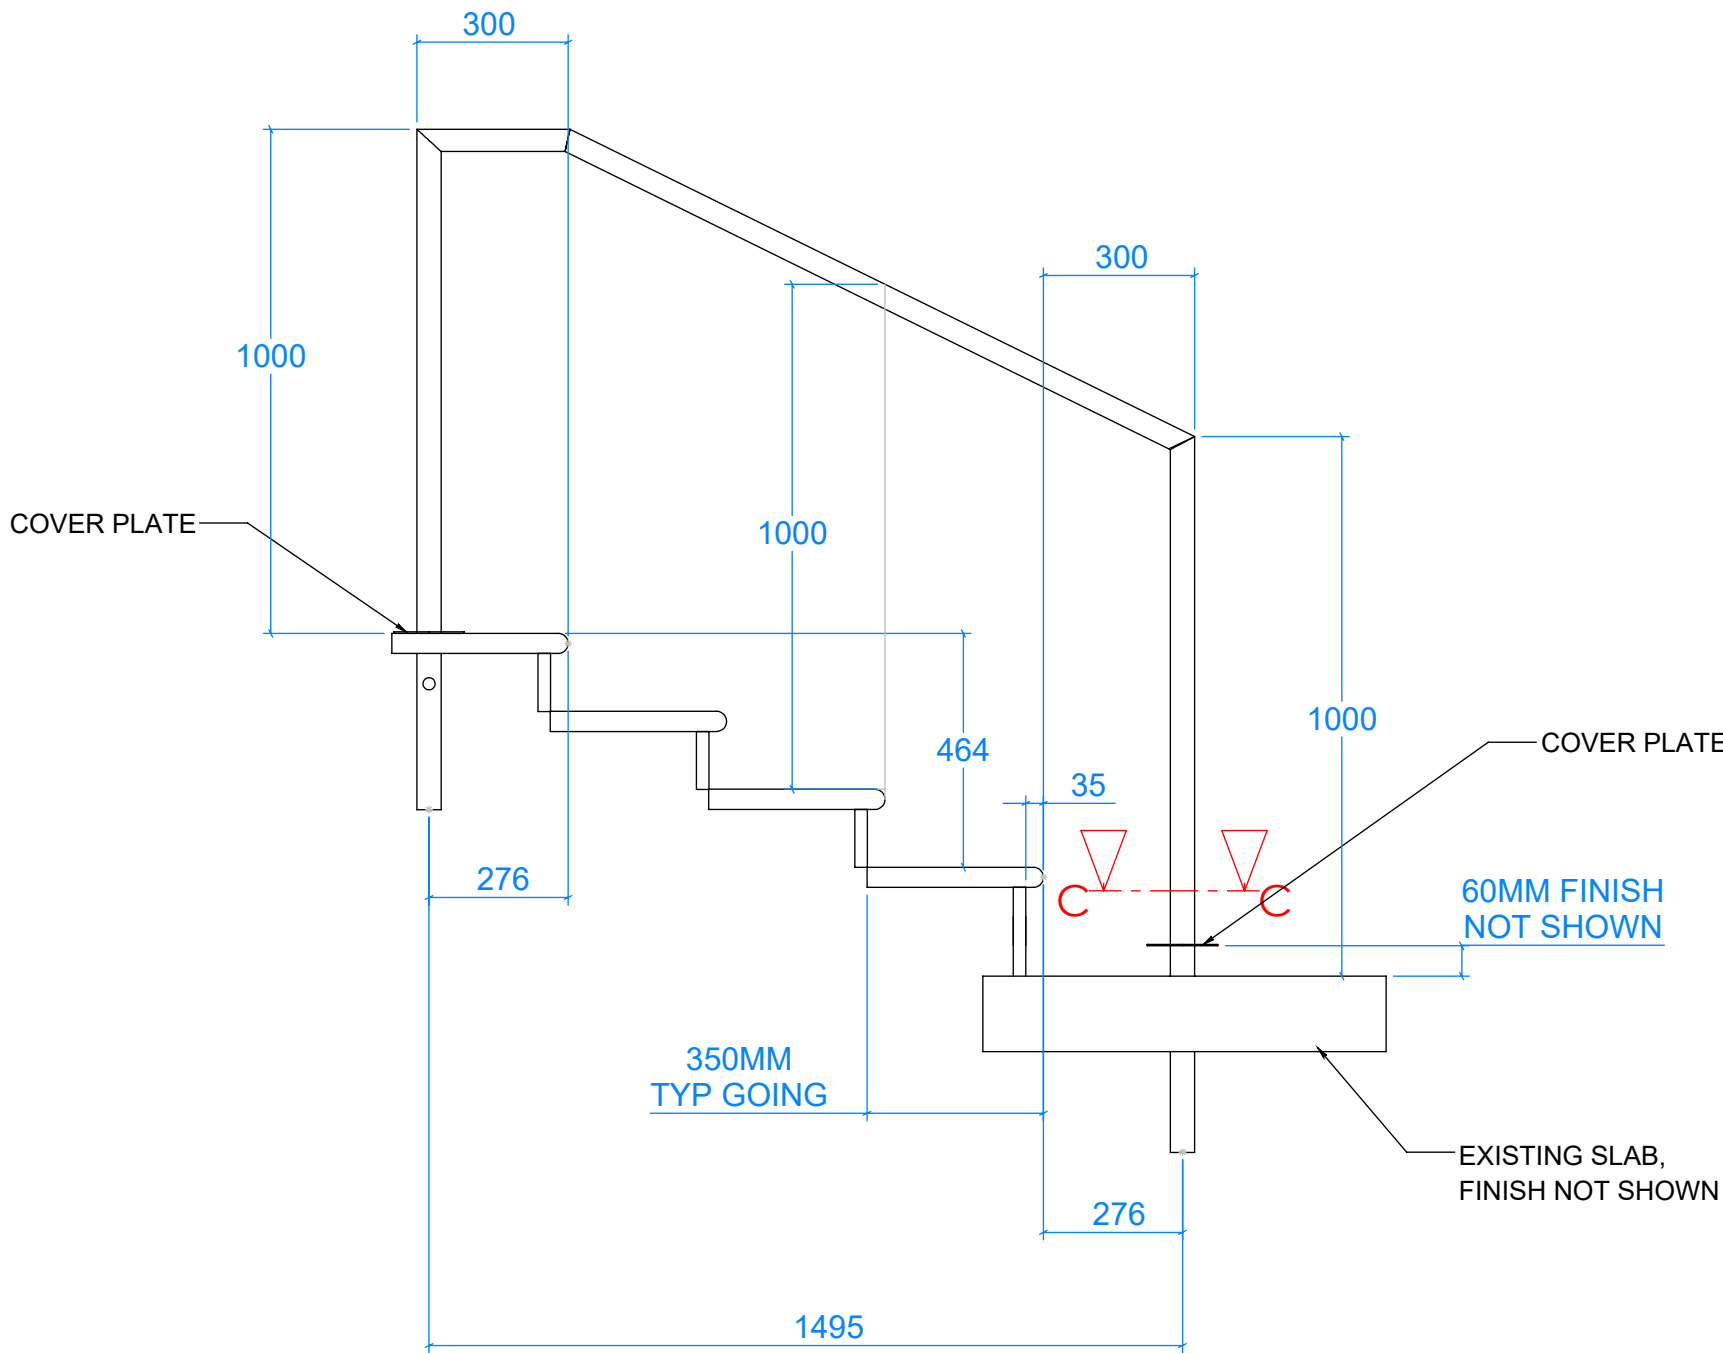

GENERAL NOTES:

MATERIAL SCHEDULE:
BALUSTRADE POST = 48X2MM OD S/S G304.
HANDRAIL = 48X2MM OD S/S G304.

FINISHES:
ALL STEEL ELEMENTS TO BE POWDER COATED
TO A STANDARD COLOUR (RAL 8014).

THIS DRAWING IS TO BE READ IN CONJUNCTION
WITH ALL OTHER MTECH DRAWINGS
ISSUED FOR THIS PROJECT.

NO RESPONSIBILITY WILL BE ACCEPTED BY
MTECH ENGINEERING LTD. FOR DAMAGE TO
THE PRIMARY STRUCTURE OR FABRIC OF THE
BUILDING RESULTING FROM IMPOSED LOADINGS.

C	REVISED FOR MTECH SURVEY 13/1/26	16/01/2026
B	REVISED FOR COMMENTS NOV 14TH TOM DAGGERS	28/11/2025
A	FOR APPROVAL	26/11/2025
REV.	DESCRIPTION	DATE



M-Tech Engineering Ltd

12 Baker Brook Close
Hucknall
Nottingham
NG15 7WE
T: 0115 9794448
F: 0115 9794449
W: mtechengineering.co.uk

This drawing is the property of and copyright to M-Tech
Engineering any copying or printing of this drawing
may only be carried out with the express permission of
M-Tech Engineering.

DRAWING NO.	REV.	EXECUTION CLASS
3276-9-A1-1	C	2

PROJECT NO.	JOB REFERENCE
3276	HARRIS CALNAN - SARABANDE

DRAWING TITLE
HANDRAIL - B2-4 - GA

MATERIAL
.




NUMBER REQUIRED
.

UNLESS OTHERWISE SPECIFIED:


- ALL DIMENSIONS ARE IN MILLIMETERS
- ALL WELDS TO BE 6MM FILLET
- LINEAR TOLERANCES +/- 2MM
- ANGULAR TOLERANCE +/- 1DEGREE
- ALL TOLERANCES ARE IN LINE WITH
GEOMETRIC DATA AS EN1090-2

DRAWN	R.N.	DATE	26/11/2025
SCALE 1:15 @ A1		FIRST ANGLE PROJECTION	
DO NOT SCALE DRAWING			

HANDRAIL DETAIL

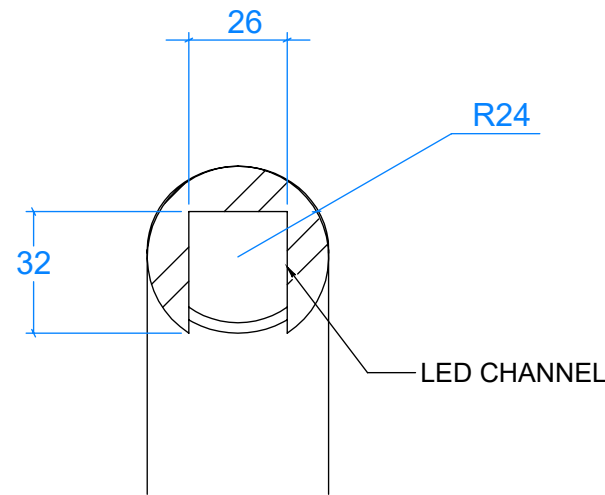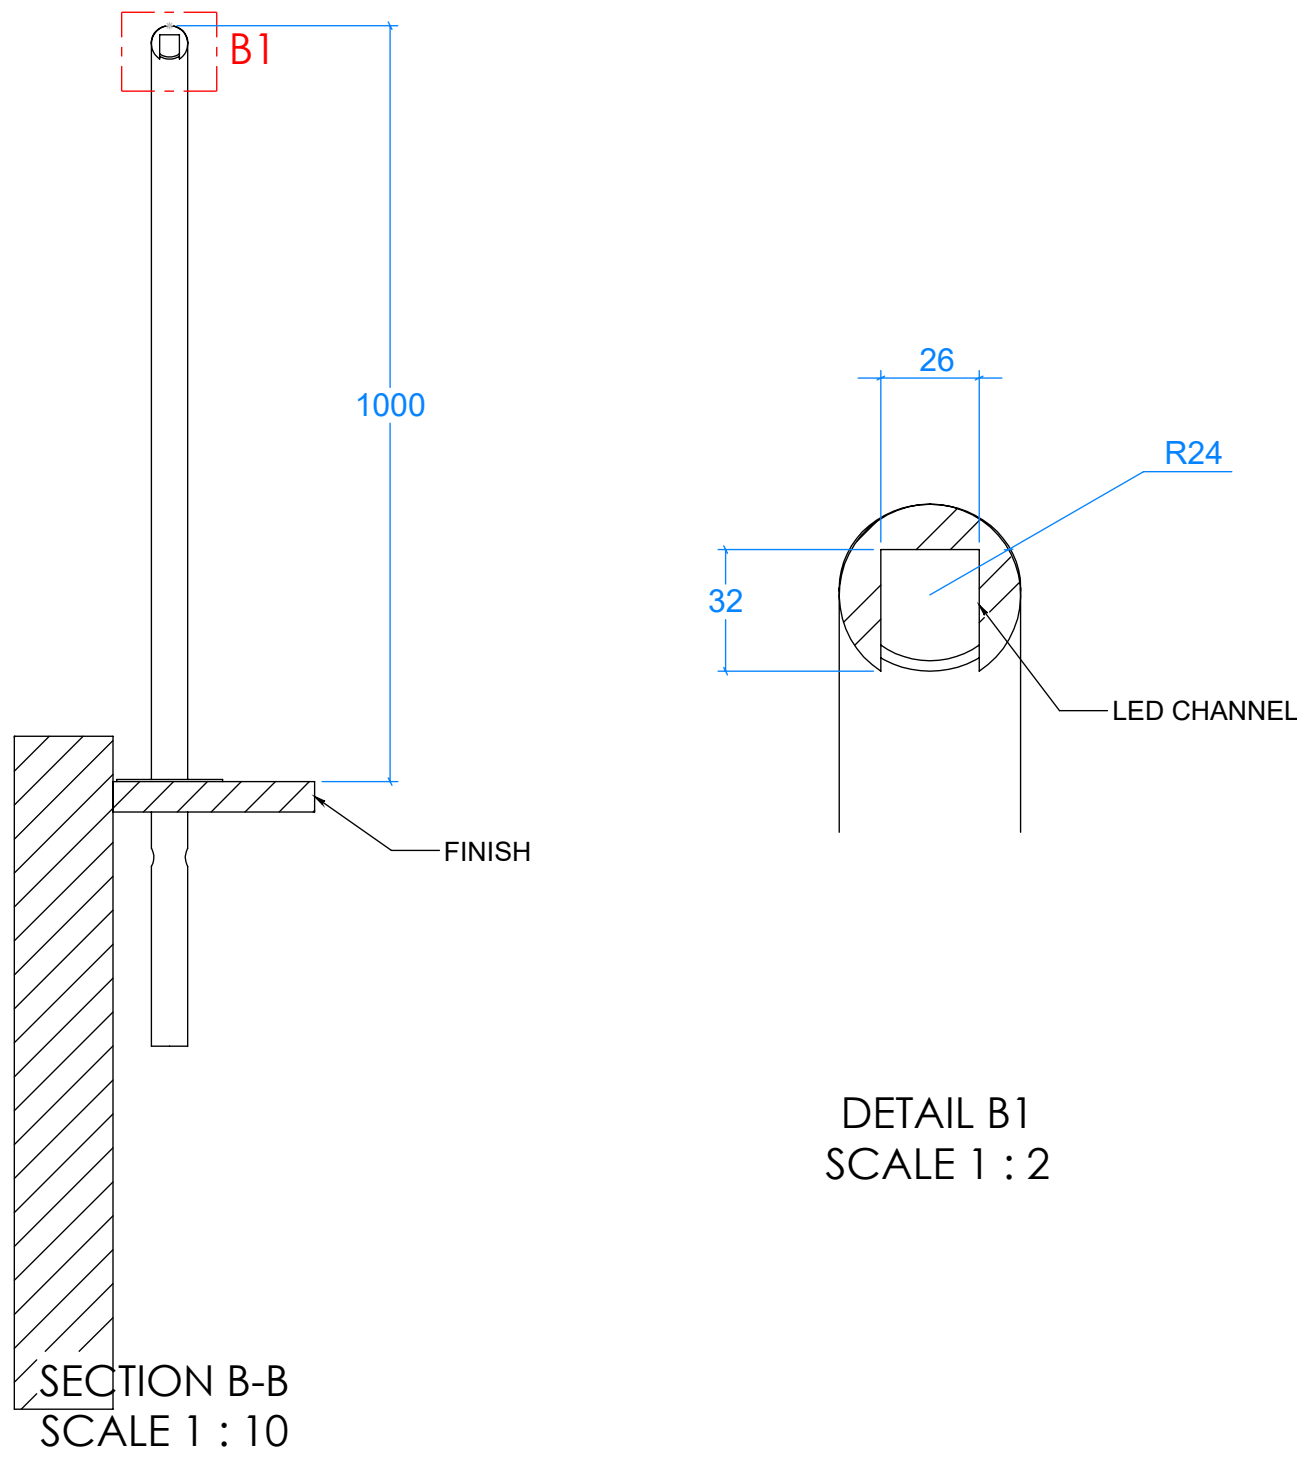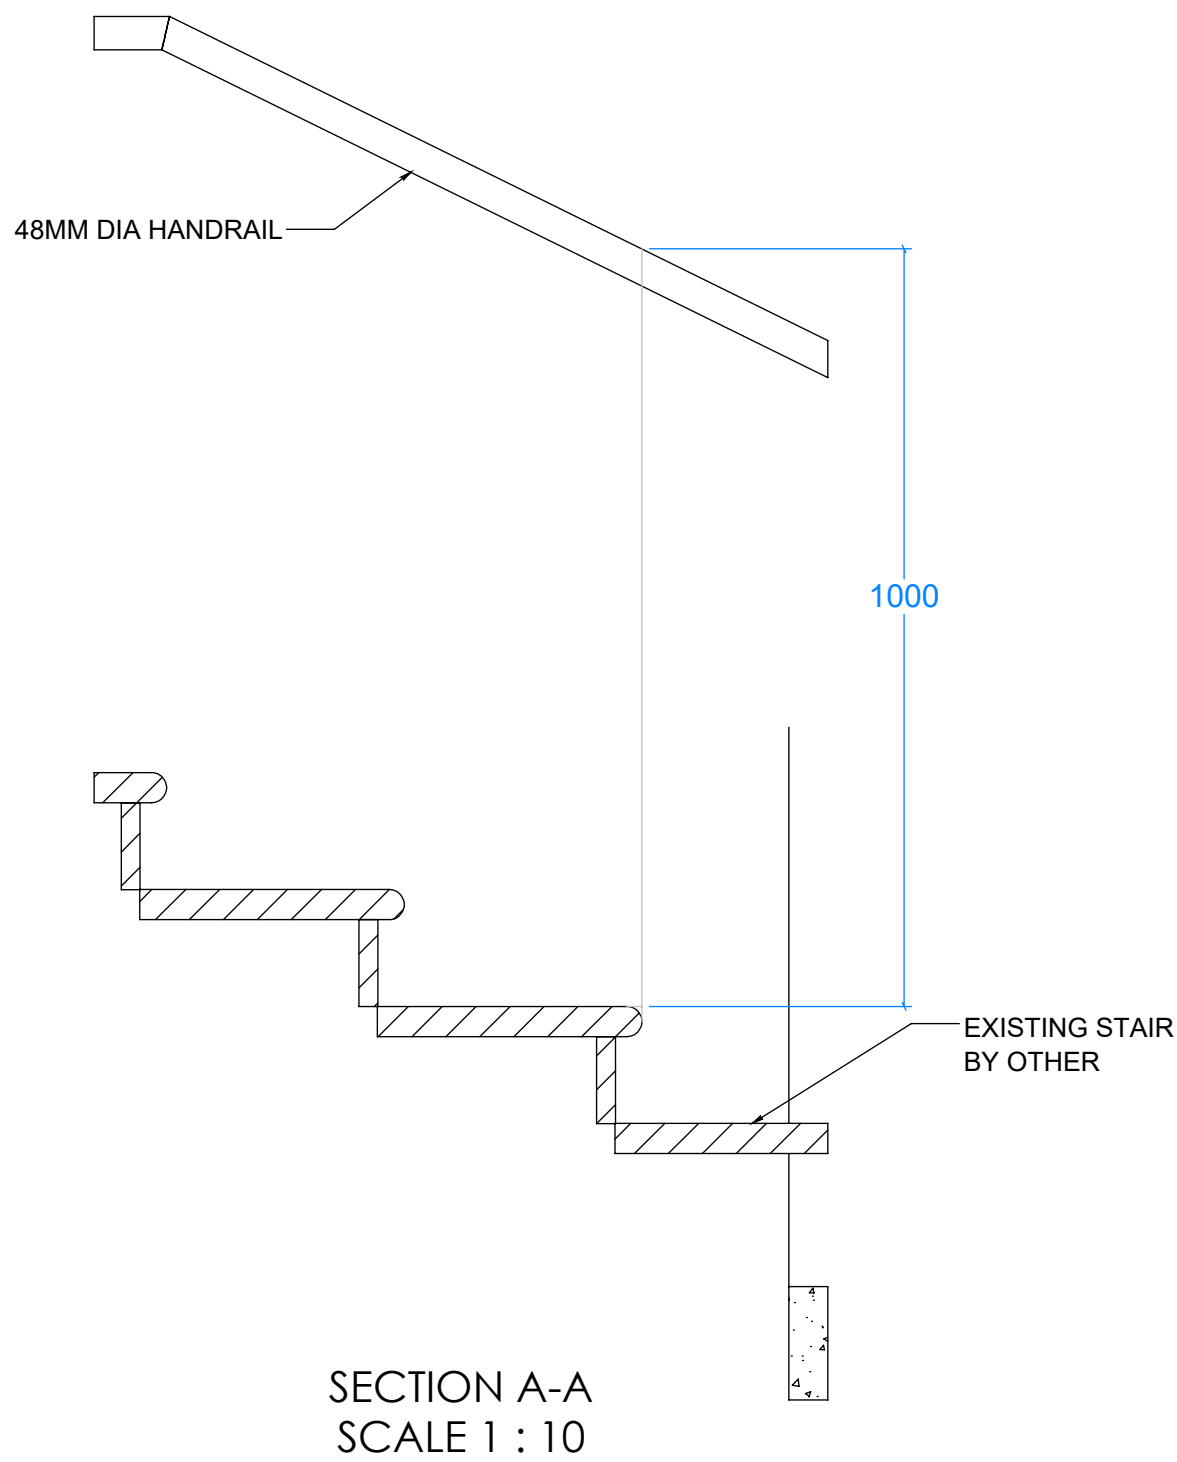

BASE FIXING DETAIL

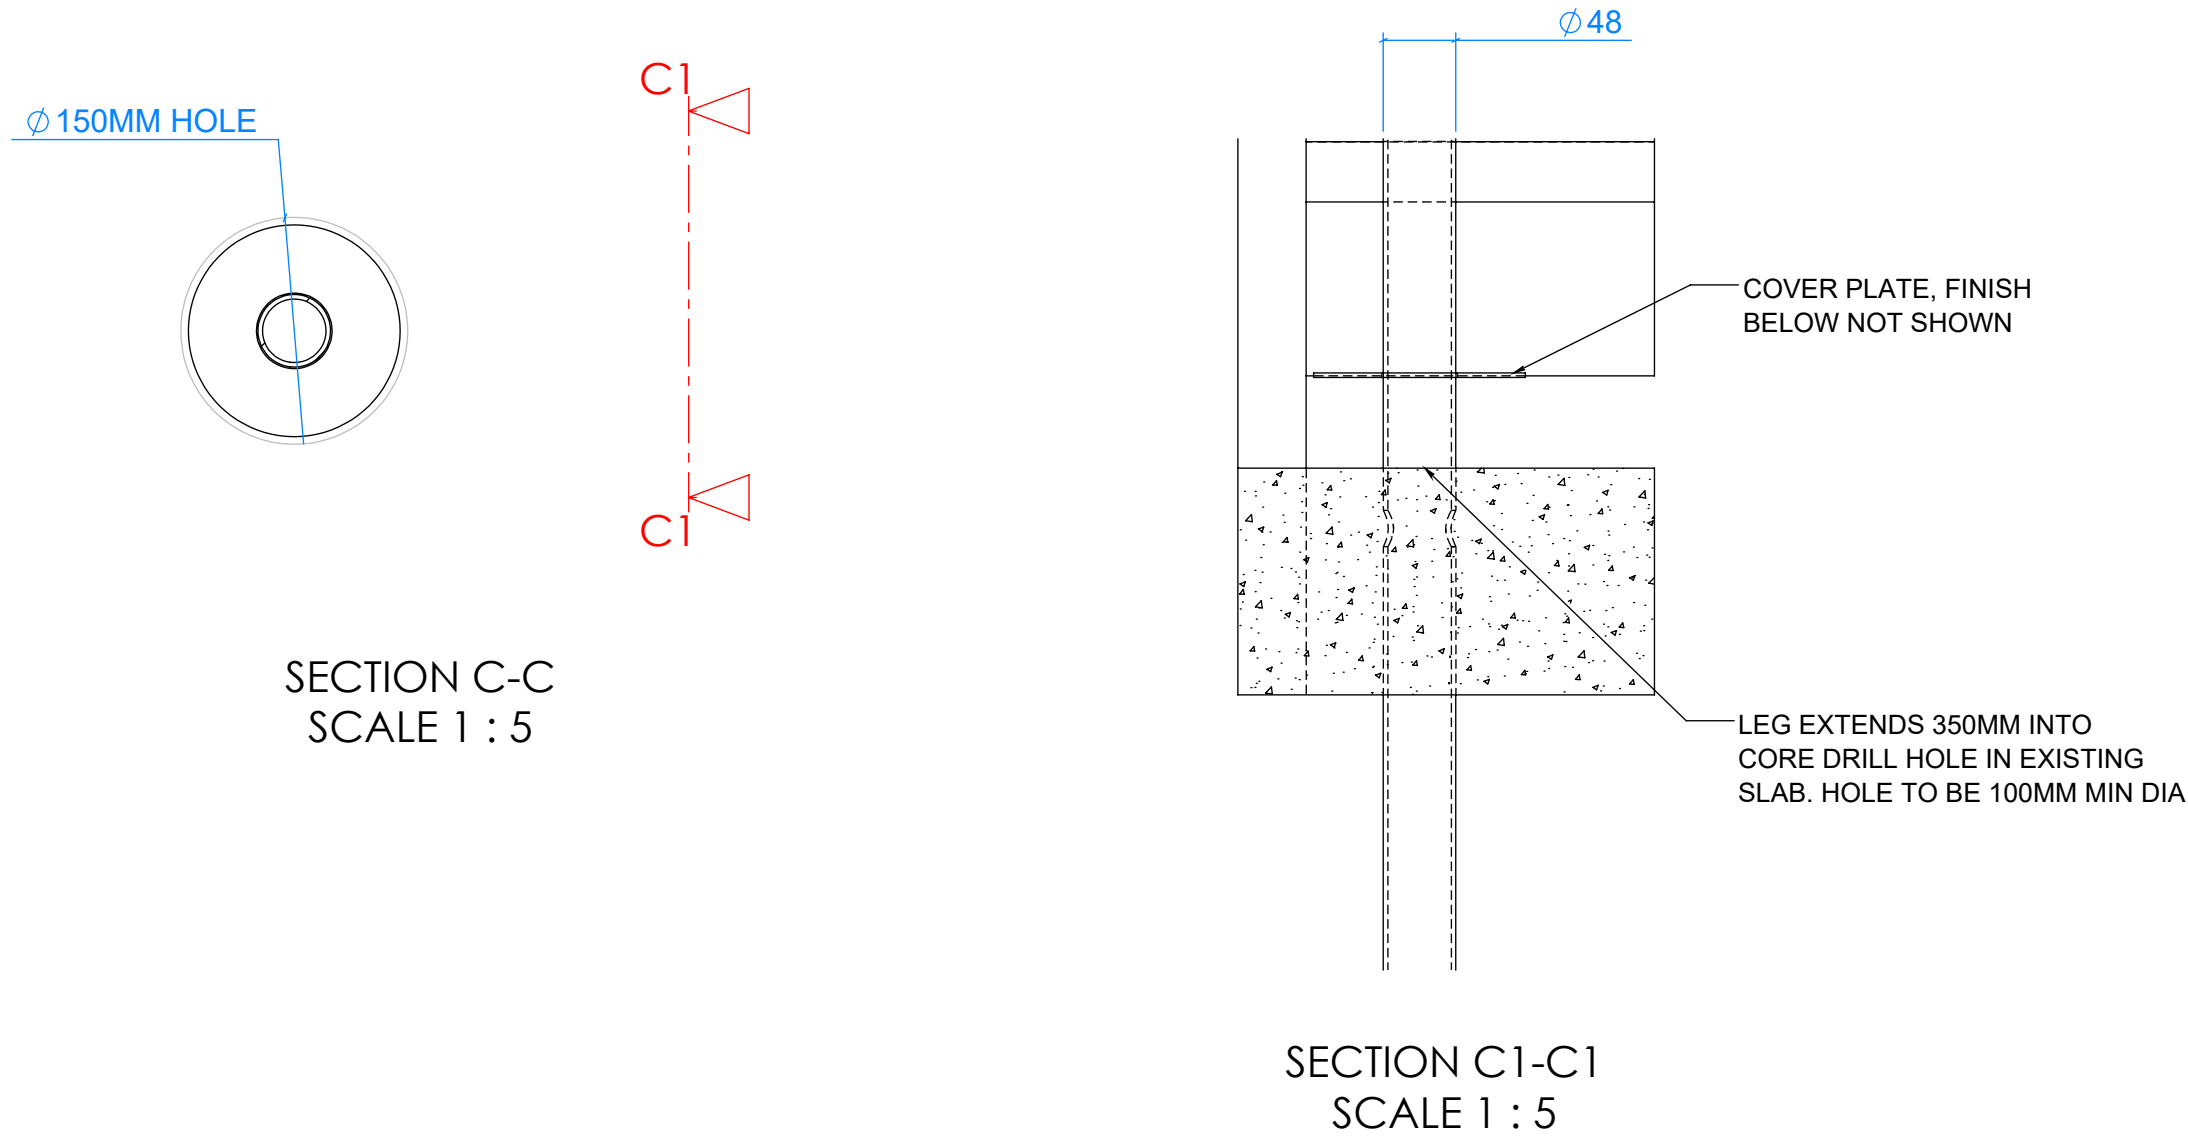

HOLES NOT DRILLED AT TIME OF SURVEY 13/1/26

GENERAL NOTES:

MATERIAL SCHEDULE:
BALUSTRADE POST = 48X2MM OD S/S G304.
HANDRAIL = 48X2MM OD S/S G304.

FINISHES:
ALL STEEL ELEMENTS TO BE POWDER COATED TO A STANDARD COLOUR (RAL 8014).

THIS DRAWING IS TO BE READ IN CONJUNCTION WITH ALL OTHER MTECH DRAWINGS ISSUED FOR THIS PROJECT.

NO RESPONSIBILITY WILL BE ACCEPTED BY MTECH ENGINEERING LTD. FOR DAMAGE TO THE PRIMARY STRUCTURE OR FABRIC OF THE BUILDING RESULTING FROM IMPOSED LOADINGS.

C	REVISED FOR MTECH SURVEY 13/1/26	16/01/2026
B	REVISED FOR COMMENTS NOV 14TH TOM DAGGERS	28/11/2025
A	FOR APPROVAL	26/11/2025
REV.	DESCRIPTION	DATE
REVISIONS		



M-Tech Engineering Ltd

12 Baker Brook Close
Hucknall
Nottingham
NG15 7WE
T: 0115 9794448
F: 0115 9794449
W: mtechengineering.co.uk

This drawing is the property of and copyright to M-Tech Engineering any copying or printing of this drawing may only be carried out with the express permission of M-Tech Engineering.

DRAWING NO.	REV.	EXECUTION CLASS
3276-9-A1-2	C	2

3276	SHEET 2 OF 2
------	--------------

HARRIS CALNAN - SARABANDE

DRAWING TITLE

HANDRAIL - B2-4 - DETAIL 1

MATERIAL

NUMBER REQUIRED

UNLESS OTHERWISE SPECIFIED:

- ALL DIMENSIONS ARE IN MILLIMETERS
- ALL WELDS TO BE 6MM FILLET
- LINEAR TOLERANCES +/- 2MM
- ANGULAR TOLERANCE +/- 1DEGREE
- ALL TOLERANCES ARE IN LINE WITH GEOMETRIC DATA AS EN1090-2

DRAWN	D.G.	DATE	26/11/2025
SCALE 1:15 @ A1		FIRST ANGLE PROJECTION	
DO NOT SCALE DRAWING			