



GEORGIANS TENNIS CLUB, N8

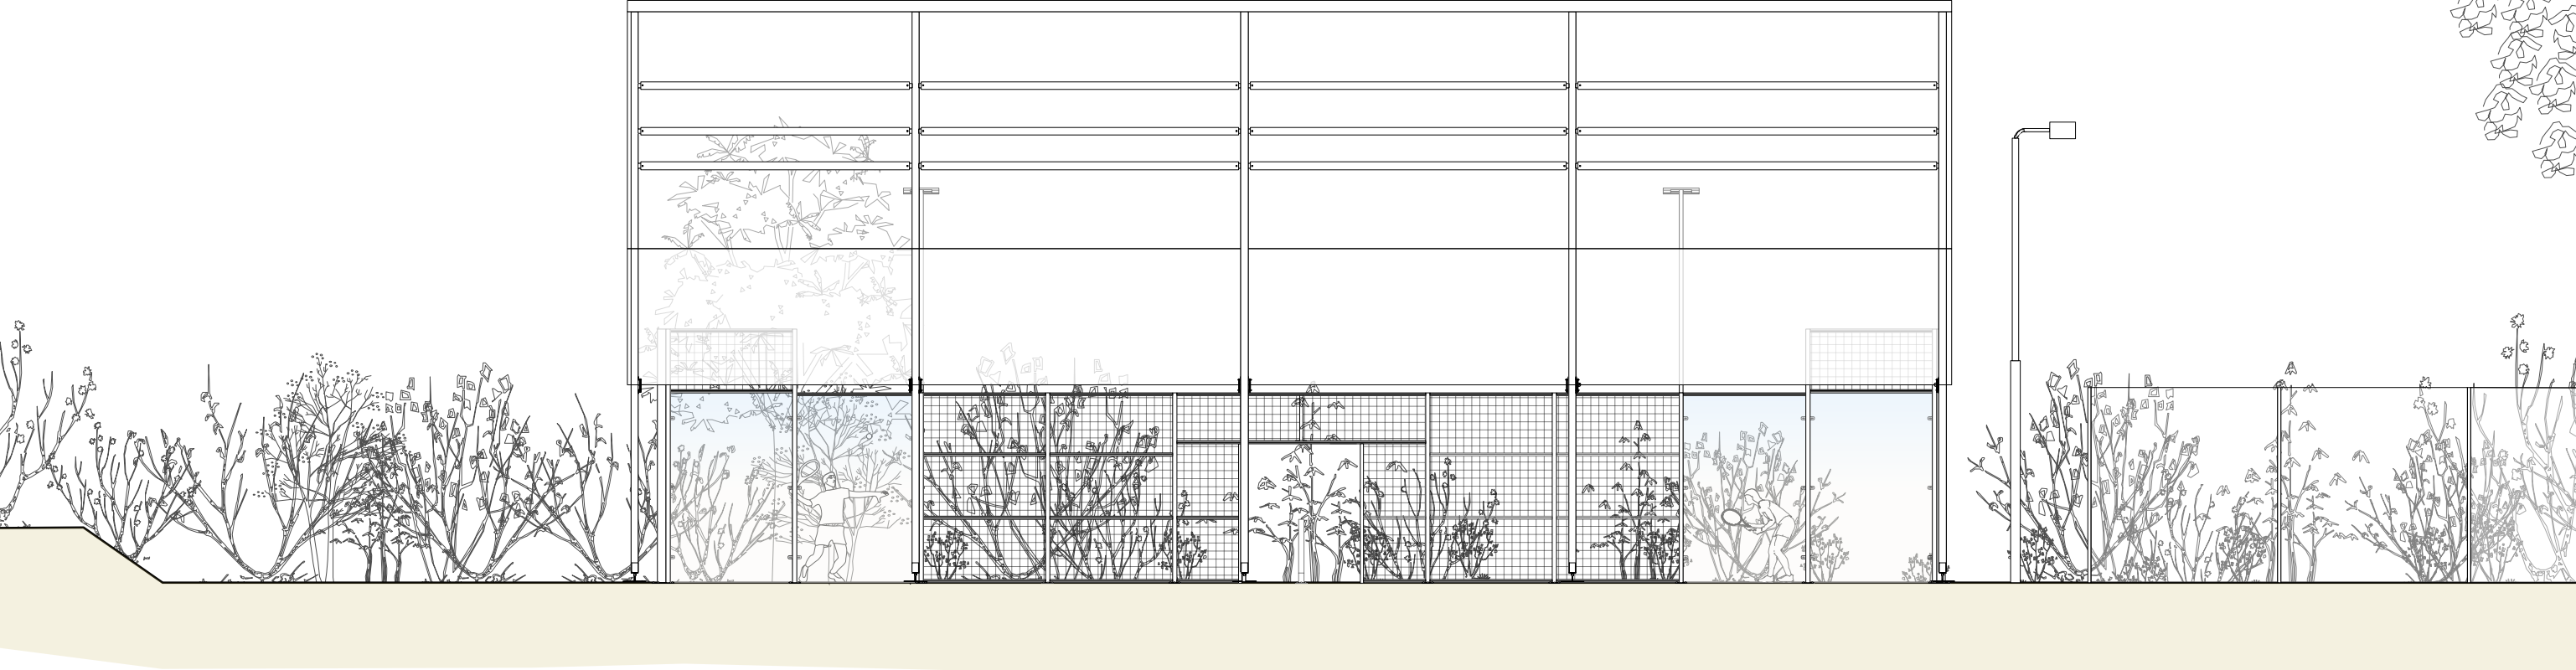

NORTH ELEVATION

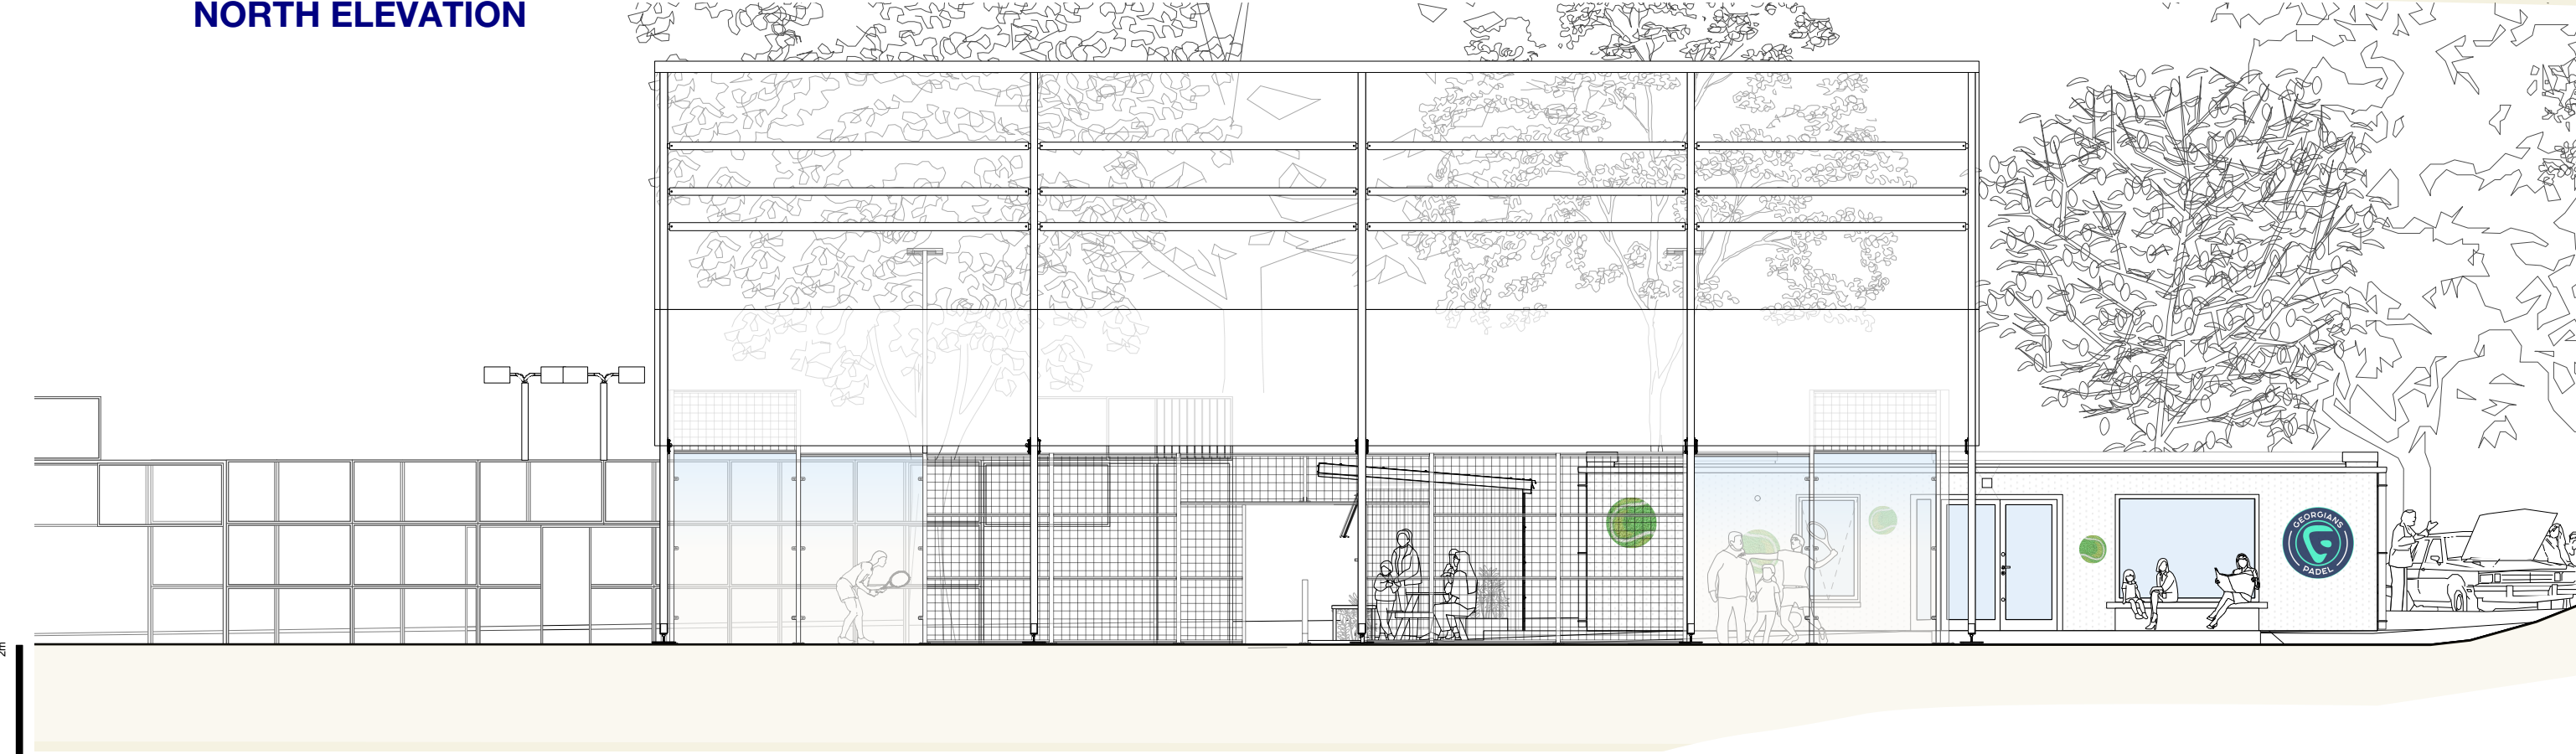

SOUTH ELEVATION

PROPOSED NORTH+SOUTH ELEVATIONS-PADEL
1:100@A3

B	251217	AJ	Miscellaneous
A	250113	AJ	Heights of canopies updated

DRAWING STATUS: ISSUED FOR PLANNING APPLICATION

JEFF KAHANE + ASSOCIATES A R C H I T E C T S <
