


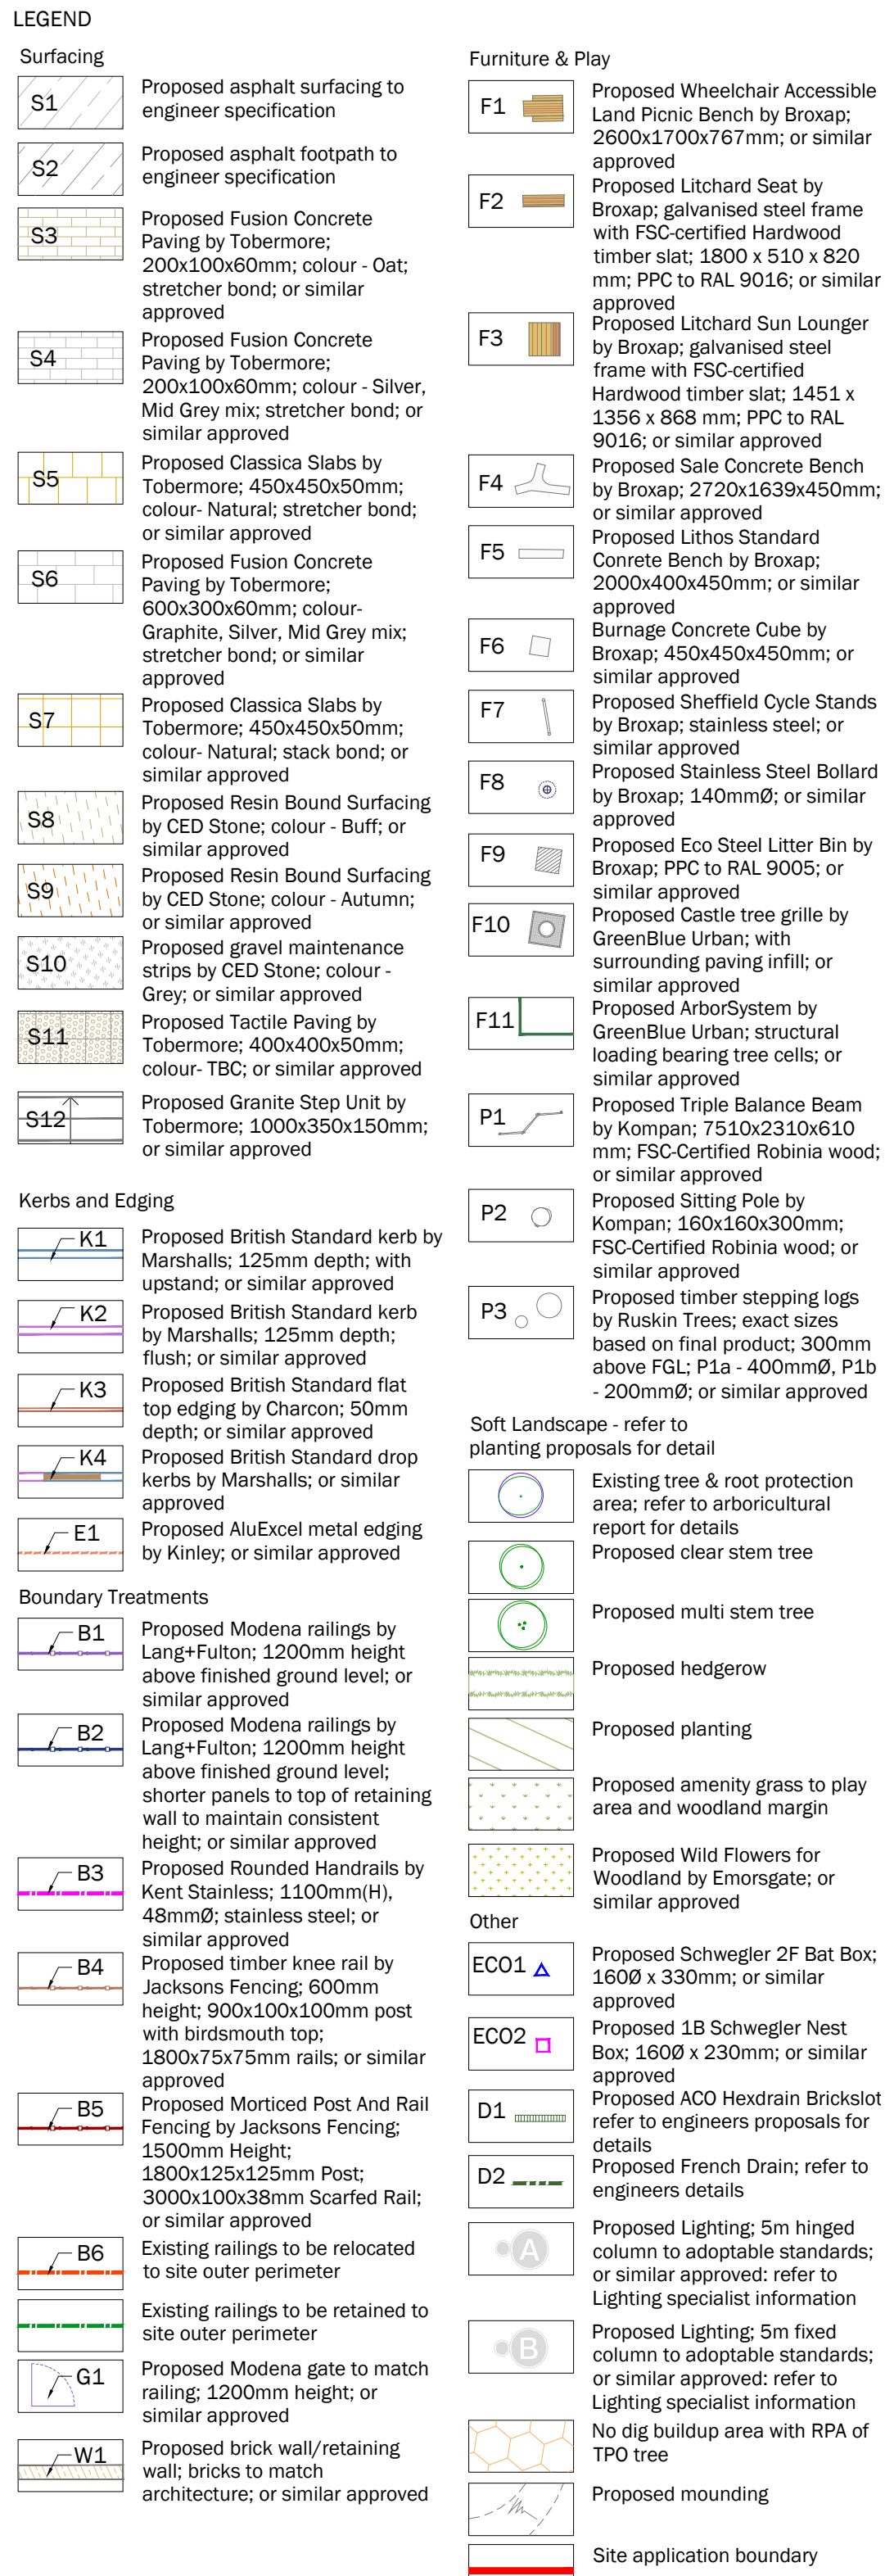


P06	26.02.20	Update tree position to coordinate with drainage strategy	RF	AF
P05	26.01.26	Update to planting & tree position	BW	AF
P04	23.01.26	SBD amends, drainage spec, townhouse paths	BW	AF
P03	18.12.25	Update to revised layout	BW	AF
P02	07.11.25	Update to comments	BW	AF
P01	31.10.25	First issue	BW	AF
Rev	Date	Description	Drn	Chk

Title:	Detailed Hard Landscape Proposals Sheet 4 of 5
Project:	Sir Frederick Messer Estate, Seven Sisters
Client:	Formation Design & Build Limited
Date:	October 2025
Scale:	1:100 @ A1
Drawing No:	SFM-LLA-ZZ-GF-DR-LS-0104
Revision:	P06
Suitability:	S2
Project No:	2948

COPYRIGHT Liz Lake Associates
Information contained in this drawing is confidential and may not be used for any purpose other than that for which the drawing is supplied without prior written authority of Liz Lake Associates. This drawing is copyright and may not be copied except within the agreed conditions of supply.

BASE MAPPING:
Reproduced from Ordnance Survey map data by permission of Ordnance Survey © Crown copyright 2025, Licence No. 1000070136.
© Crown copyright and database rights 2020 Ordnance Survey. Licence No. 1000001673.
This drawing may contain information and/or mapping from a number of sources and its accuracy should be verified on site.

**LIZ LAKE
ASSOCIATES**
LANDSCAPE ARCHITECTS

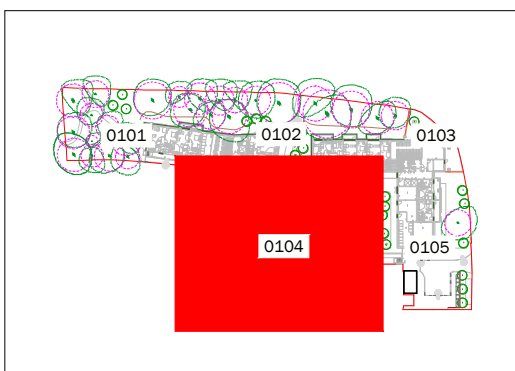

Location Plan - Not to Scale



0 1 2 5m

Scale in metres

