



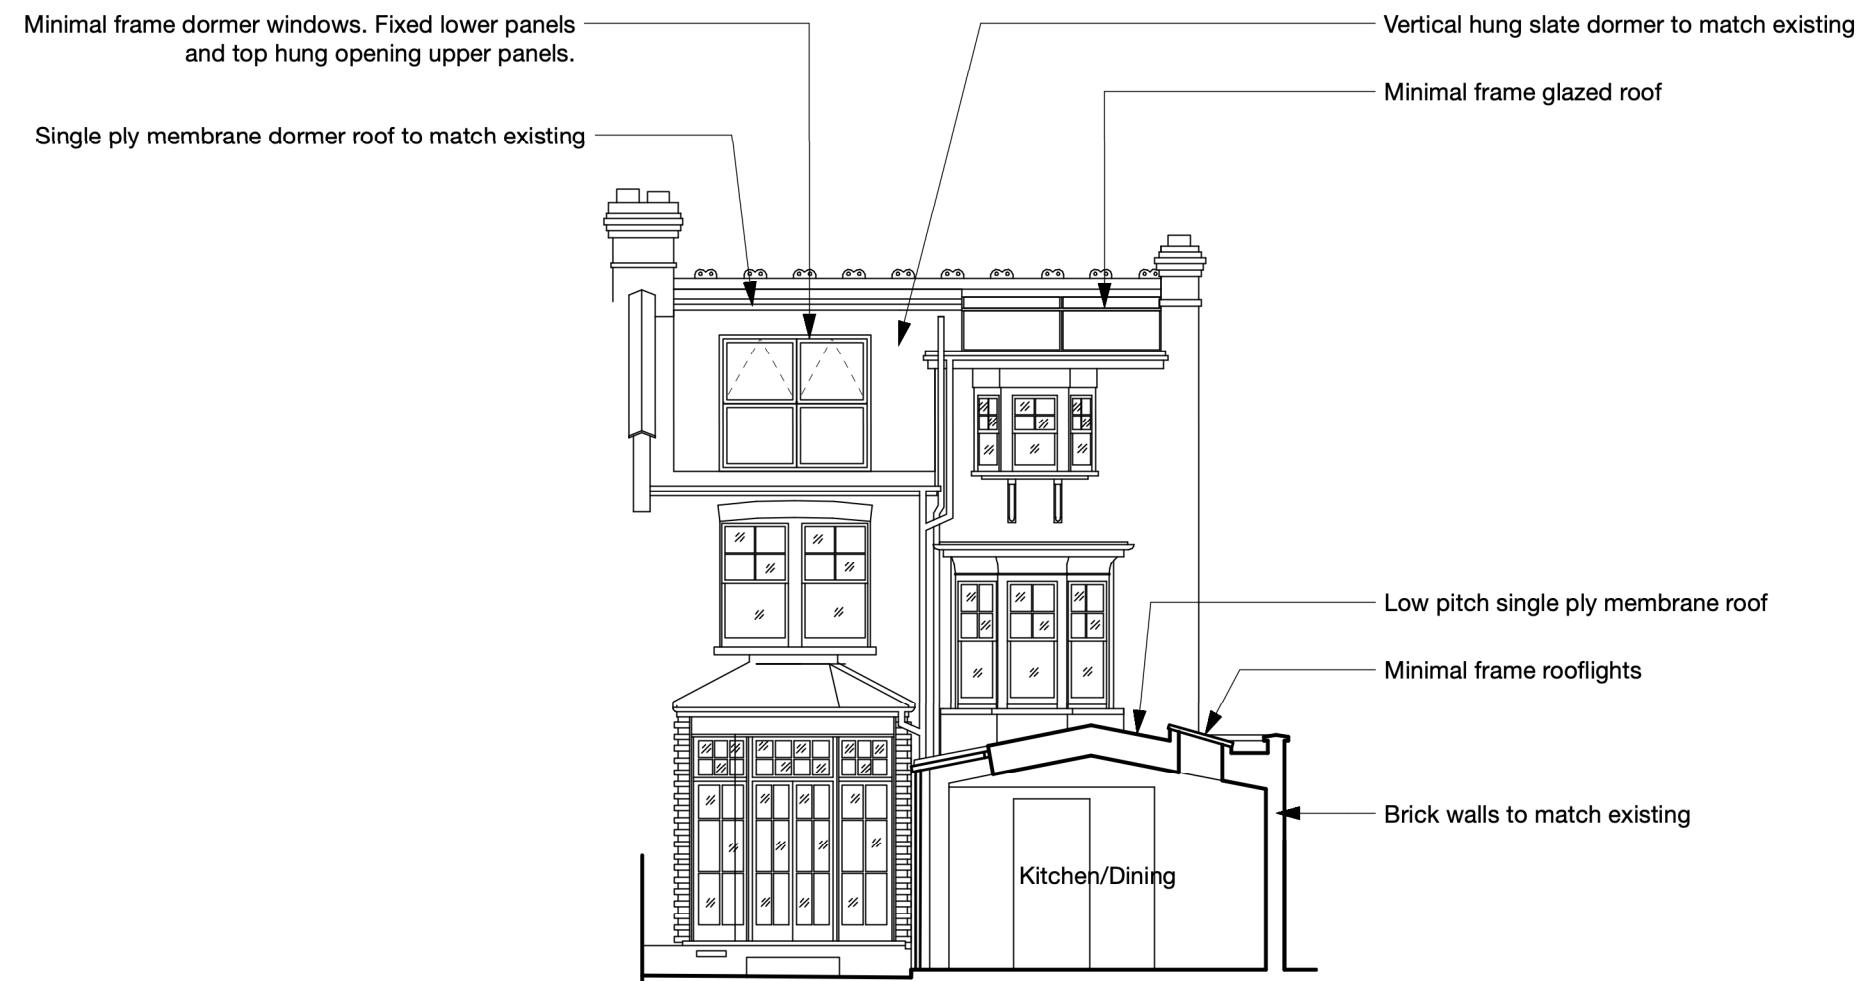

Section C-C

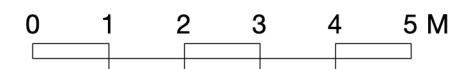

GENERAL NOTES

1. This drawing is the copyright of Haines Phillips Architects.
2. Do not scale from this drawing. Use figured dimensions only.
3. This drawing must not be used for land transfer purposes, or for construction purposes unless accompanied by an Architect's Instruction.

DRAWING ISSUE STATUS

ISSUE STATUS	COMMENT
P PL PRELIMINARY PLANNING	For comment and review Planning/Listed Building Application
BR T BUILDING REGS TENDER CONSTRUCTION	Building Regs Application For pricing purposes only For procurement & construction
FC L FINAL CONSTRUCTION LEGAL	Record drawings on completion Conveyancing or other legal purposes

REVISIONS

REV	DATE	NOTES
1	13/02/26	Minor alterations to ground floor extension. Position of wall of front part of extension adjacent boundary with no.24 altered. Roof shape changed from shallow curve to shallow pitch shape. External door to front part of extension omitted. Small rooflight added over Utility room. Dormer fenestration changed to windows, Juliet balcony omitted.

**HAINES
PHILLIPS**
ARCHITECTS

Tankerton Works
12 Argyle Walk
London WC1H 8HA
t 020 7833 9324
f 020 7837 2864
e office@hainesphillips.co.uk

JOB TITLE

26 Collingwood Avenue
London N10 3ED

DRAWING TITLE

Section C-C
As Proposed

DRAWN

PL

JOB NR

4417

DRAWING NO.

GA 401

DATE

June 2025

SCALE

1:100@A3

ISSUE REVISION

PL 1