



NO.14A COPPETTS ROAD

NO.14 COPPETTS ROAD

NO.16 COPPETTS ROAD

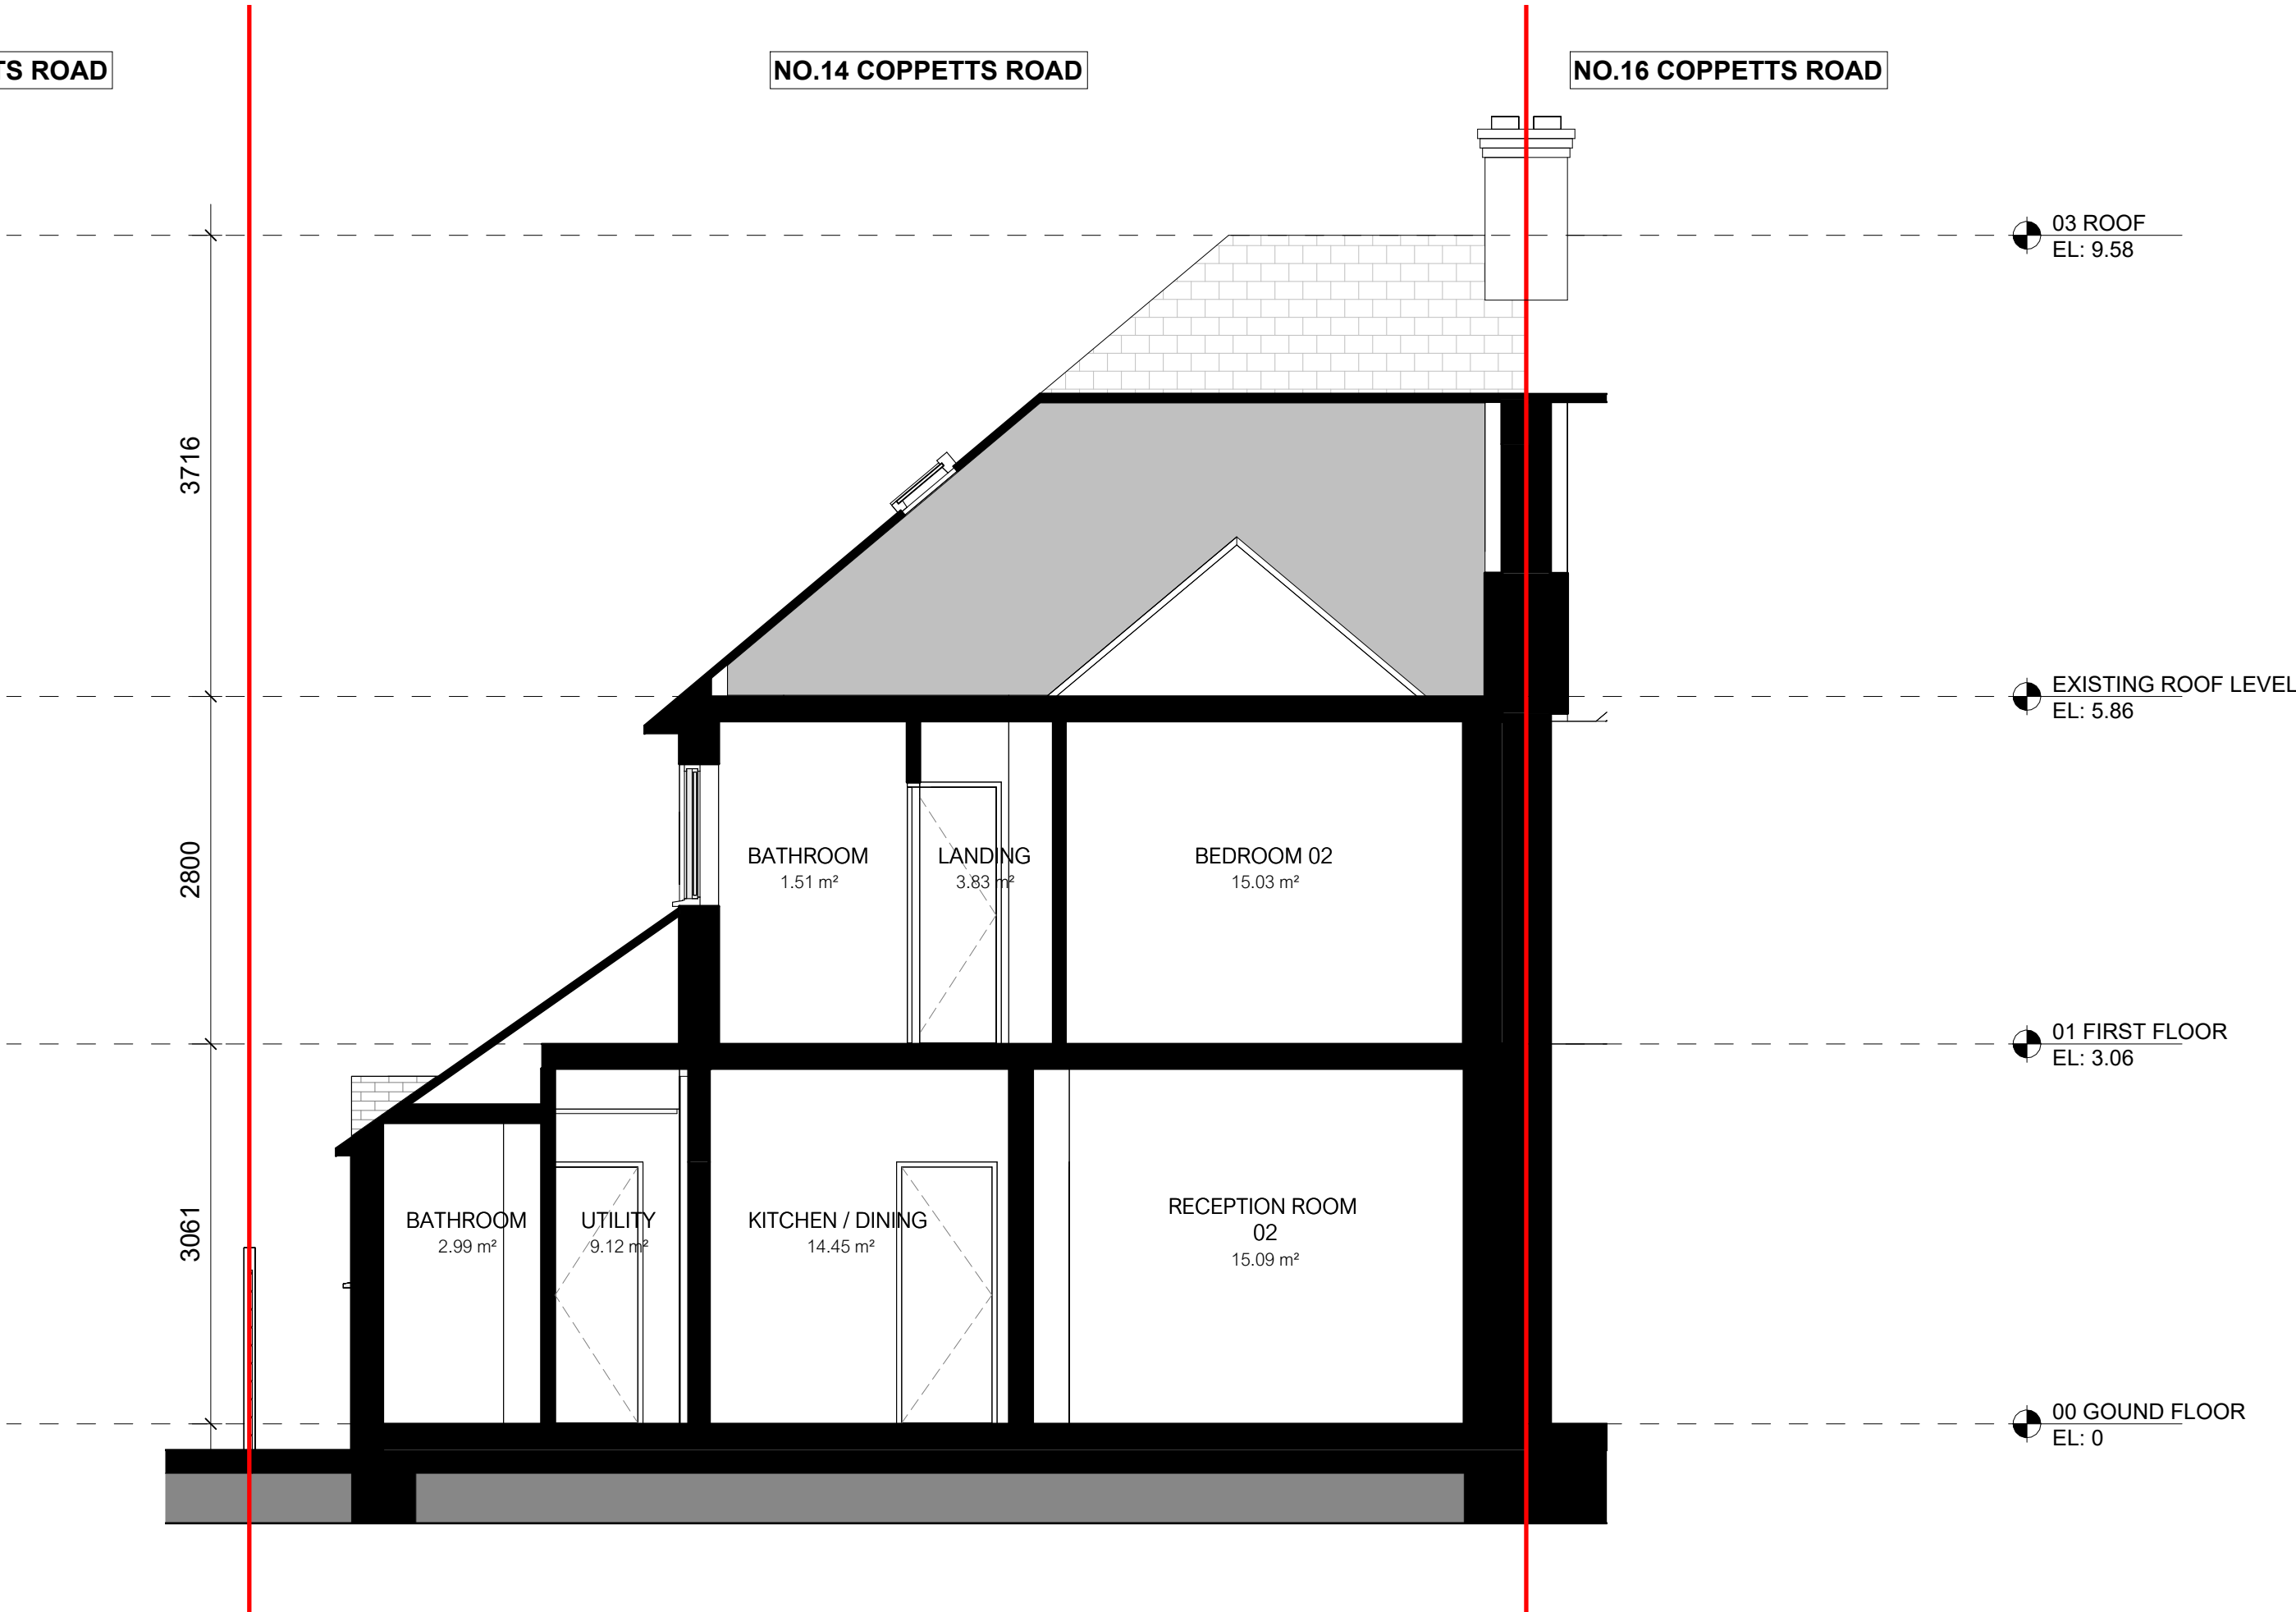


B EXISTING CROSS SECTION B-B'
1 : 50

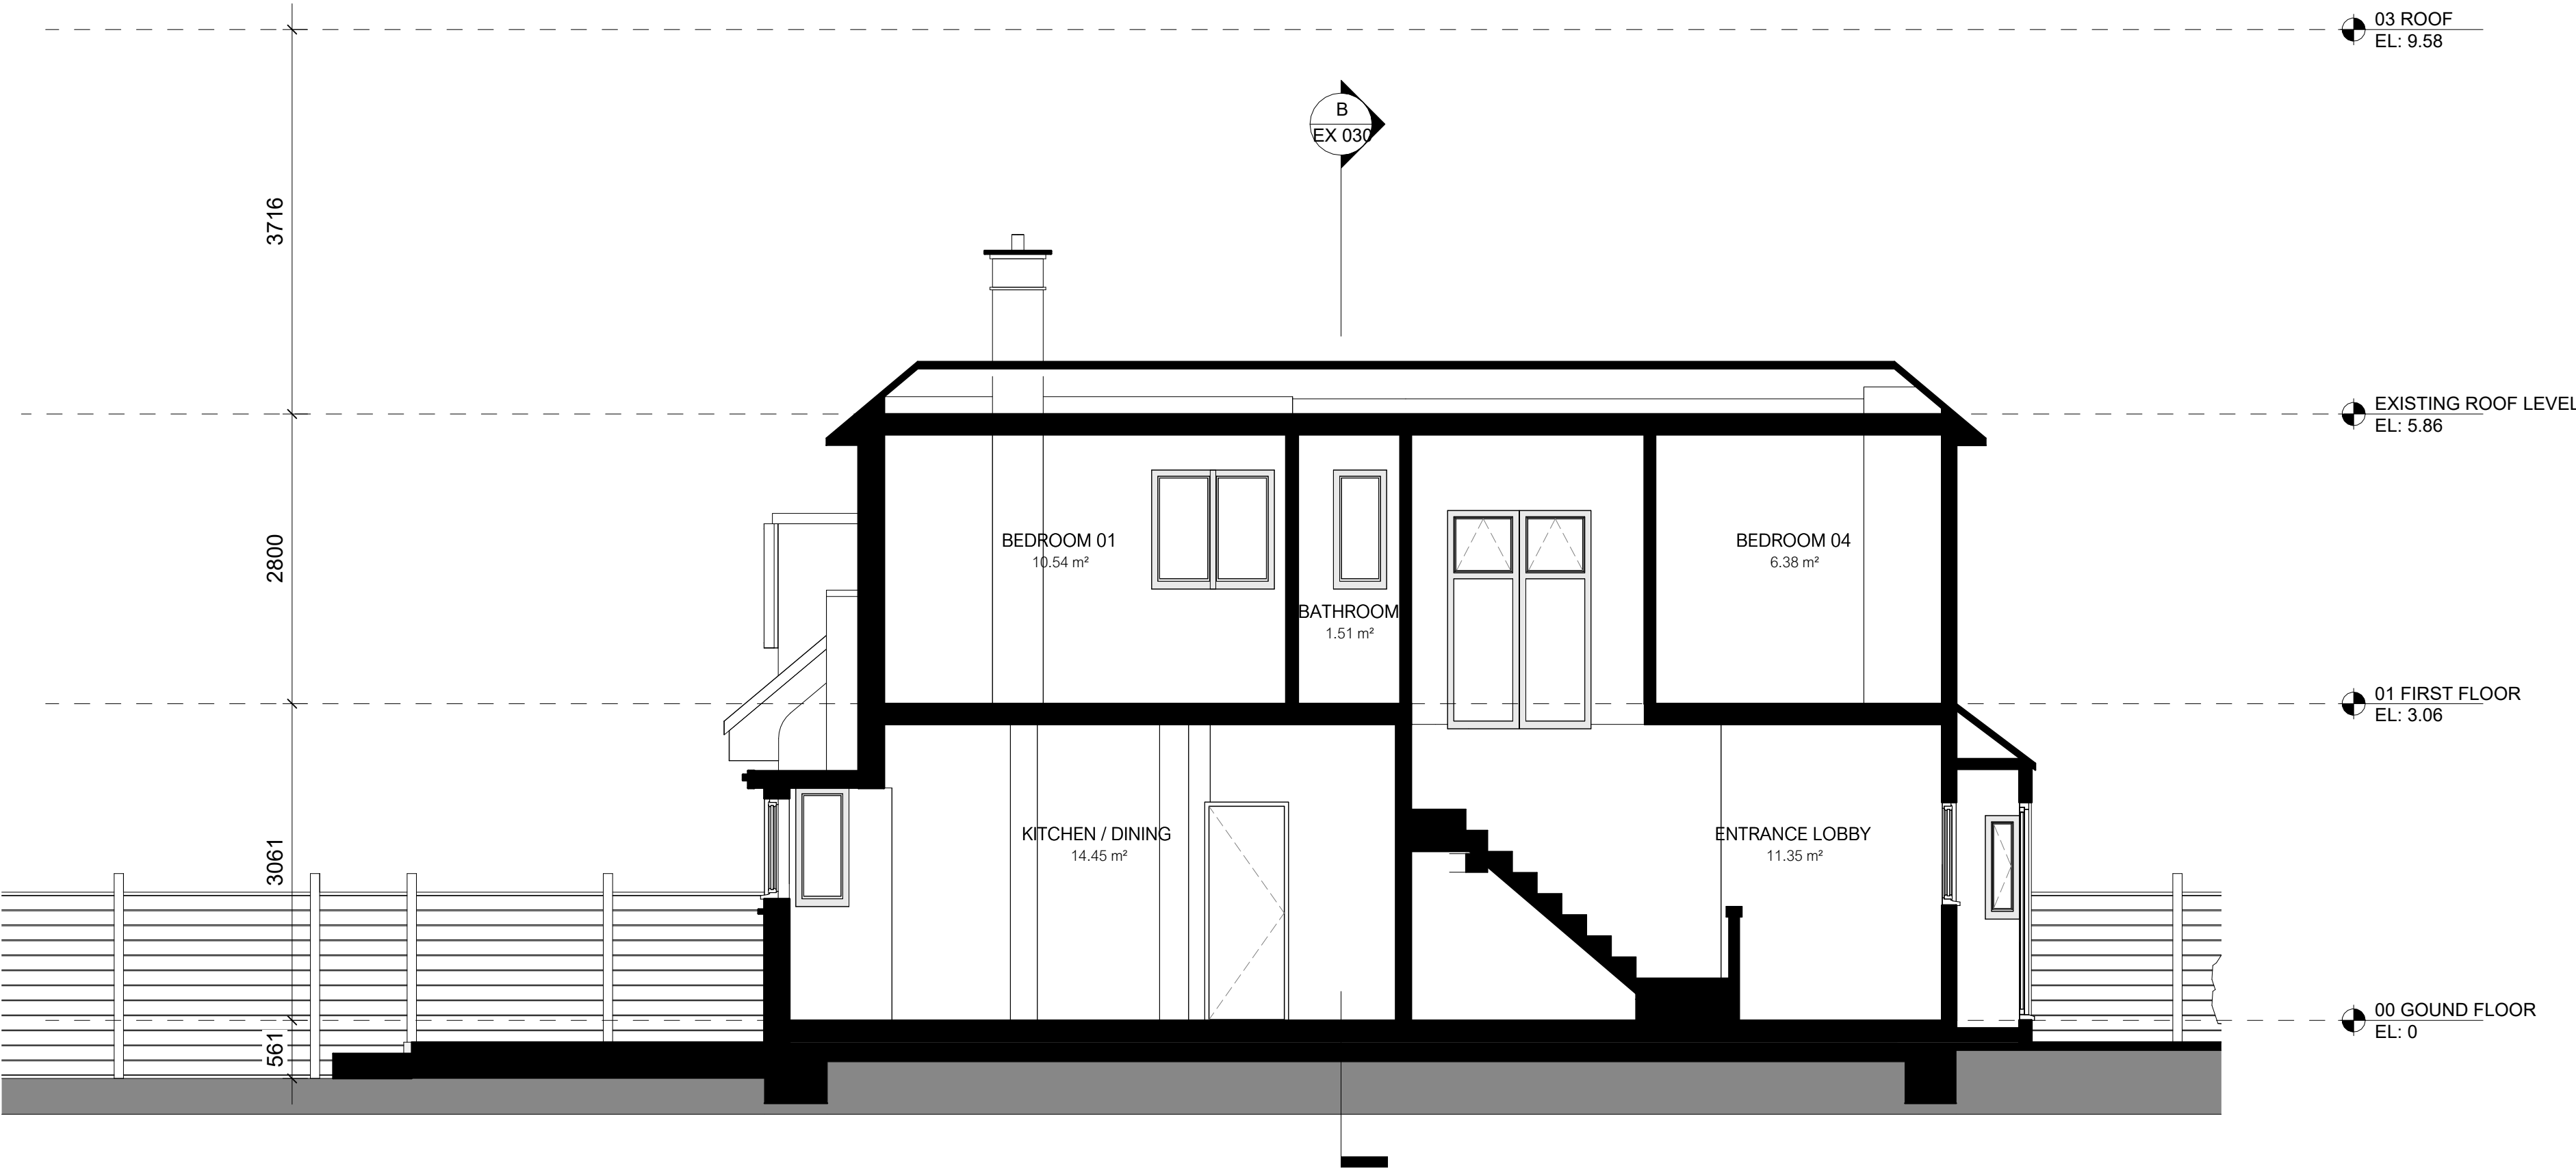

A EXISTING LONG SECTION A-A'
1 : 50

LINEWORKS

Drawings Notes:

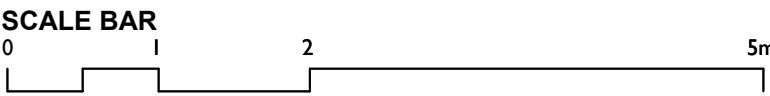

Rev	Date	Note	CHKD
P1	02/03/2026	PLANNING	RH

Drawing Status:

PLANNING

Drawing Title:

EXISTING SECTIONS A-A' AND B-B'

Client:

MR JOE DAVIES

Drawing Reference:

Project No.	Drawing Number	Revision
2125	EX 030	P1
Scale @A1: 1 : 50	Drawn By: FB	Checked By: RH

Project Title:

14 COPPETTS ROAD, N10 1JY

This drawing is intended for the purpose indicated in the status box only. Scale from this drawing for planning purposes only. All site dimensions shown should be checked on site and discrepancies verified with the architect. This drawing must be read in conjunction with the relevant details and specifications shown.

A 724 Holloway Rd, Archway, London N19 3JD
T 07973 629 252
W www.lineworksarchitects.co.uk