EXISTING FRONT ELEVATION

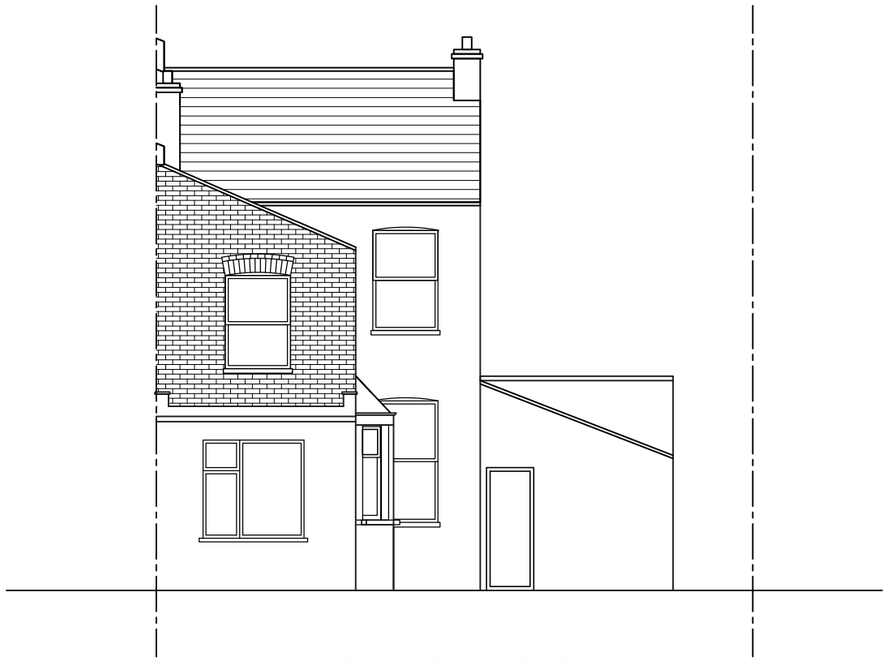

EXISTING REAR ELEVATION

EXISTING SIDE ELEVATION

ISSUED FOR PLANNING PERMISSION ONLY

SCALE METERS 1 2 3 4

THE COPYRIGHT OF THIS DRAWING BELONGS TO THE ARCHITECT AND MAY NOT BE ALTERED WITHOUT THE ARCHITECT'S WRITTEN CONSENT

BUILDING REGULATION APPROVAL IS REQUIRED PRIOR TO CONSTRUCTION COMMENCING

THE CONTRACTOR IS TO CHECK ALL DIMENSIONS ON SITE PRIOR TO CONSTRUCTION COMMENCING AND REPORT ANY DISCREPANCIES TO THE ARCHITECT

REV	DATE	DESCRIPTION

WWW.IBIDESIGN.COM

IBI DESIGN ASSOCIATES

CHARTERED ARCHITECTS AND DESIGNERS

59 CHELMSFORD ROAD, LONDON N14 5PY

T: 020 8447 8434 F: 020 8447 8448

e-mail: ibides@aol.com

PROJECT 1 LAKEFIELD ROAD, LONDON N22 6RR

DRAWING TITLE

EXISTING ELEVATIONS

SCALE 1:100 @ A3

DATE DECEMBER 2025

PROJECT No.

HA/01/P03