
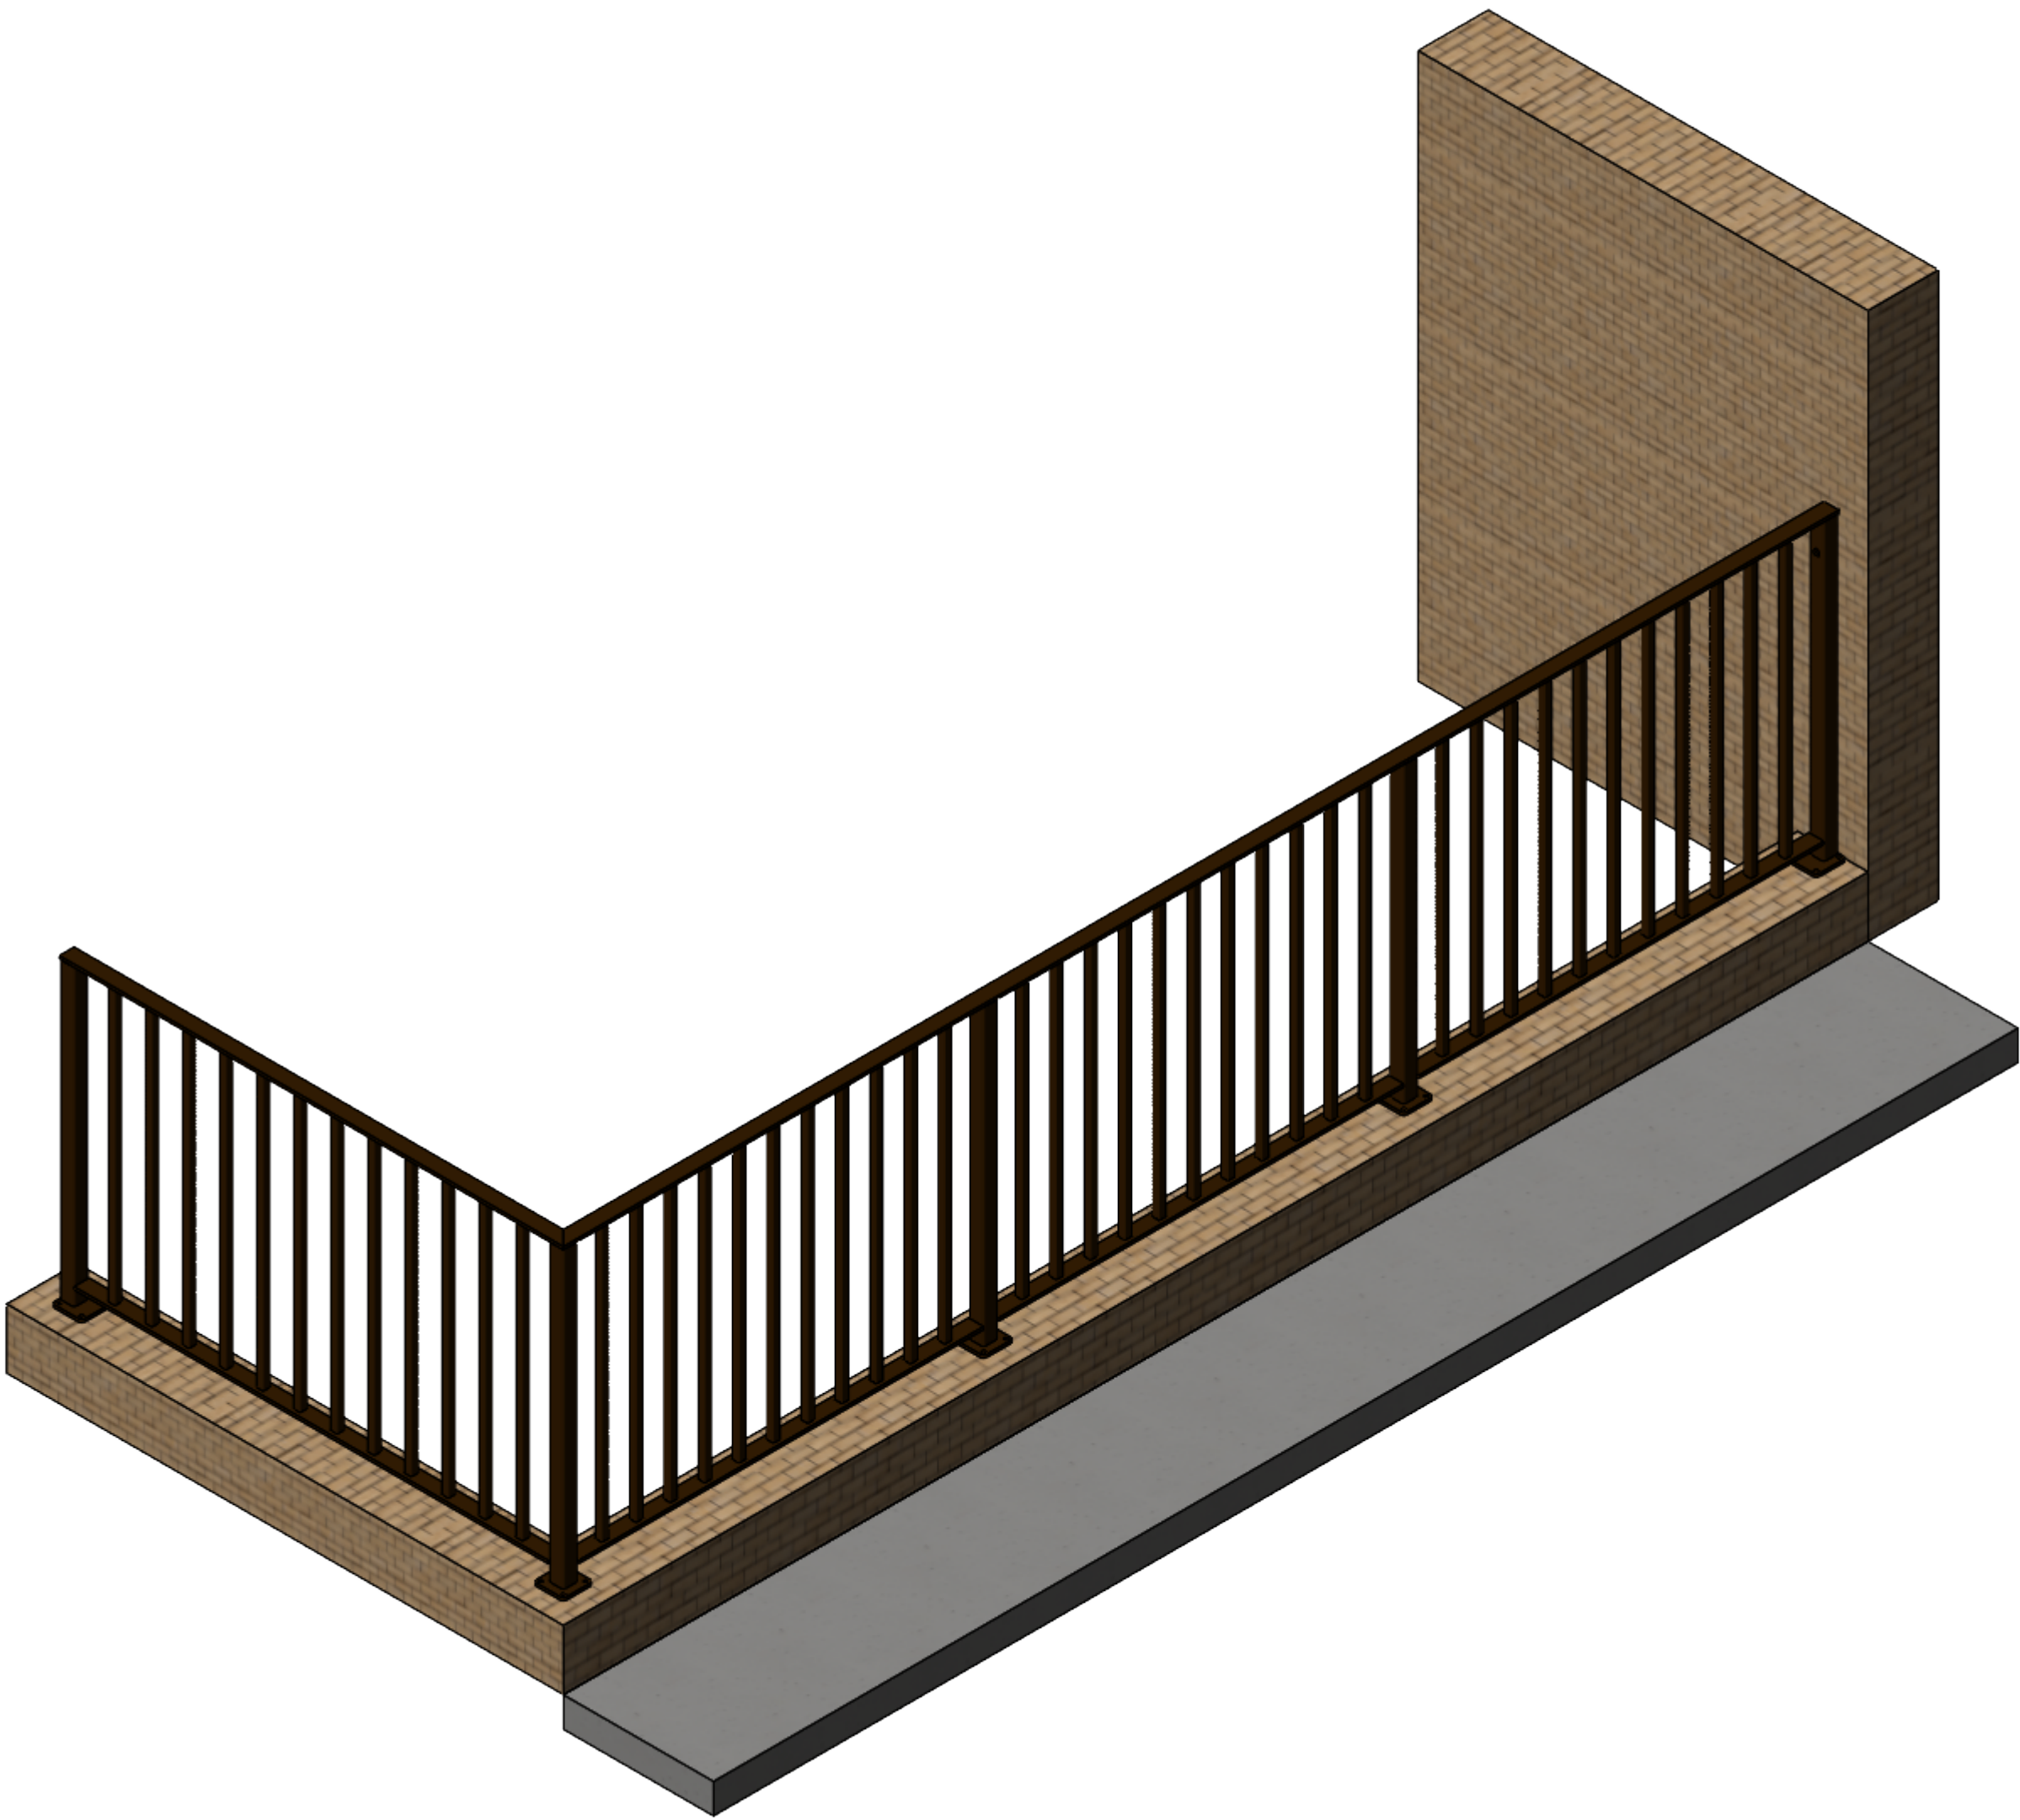
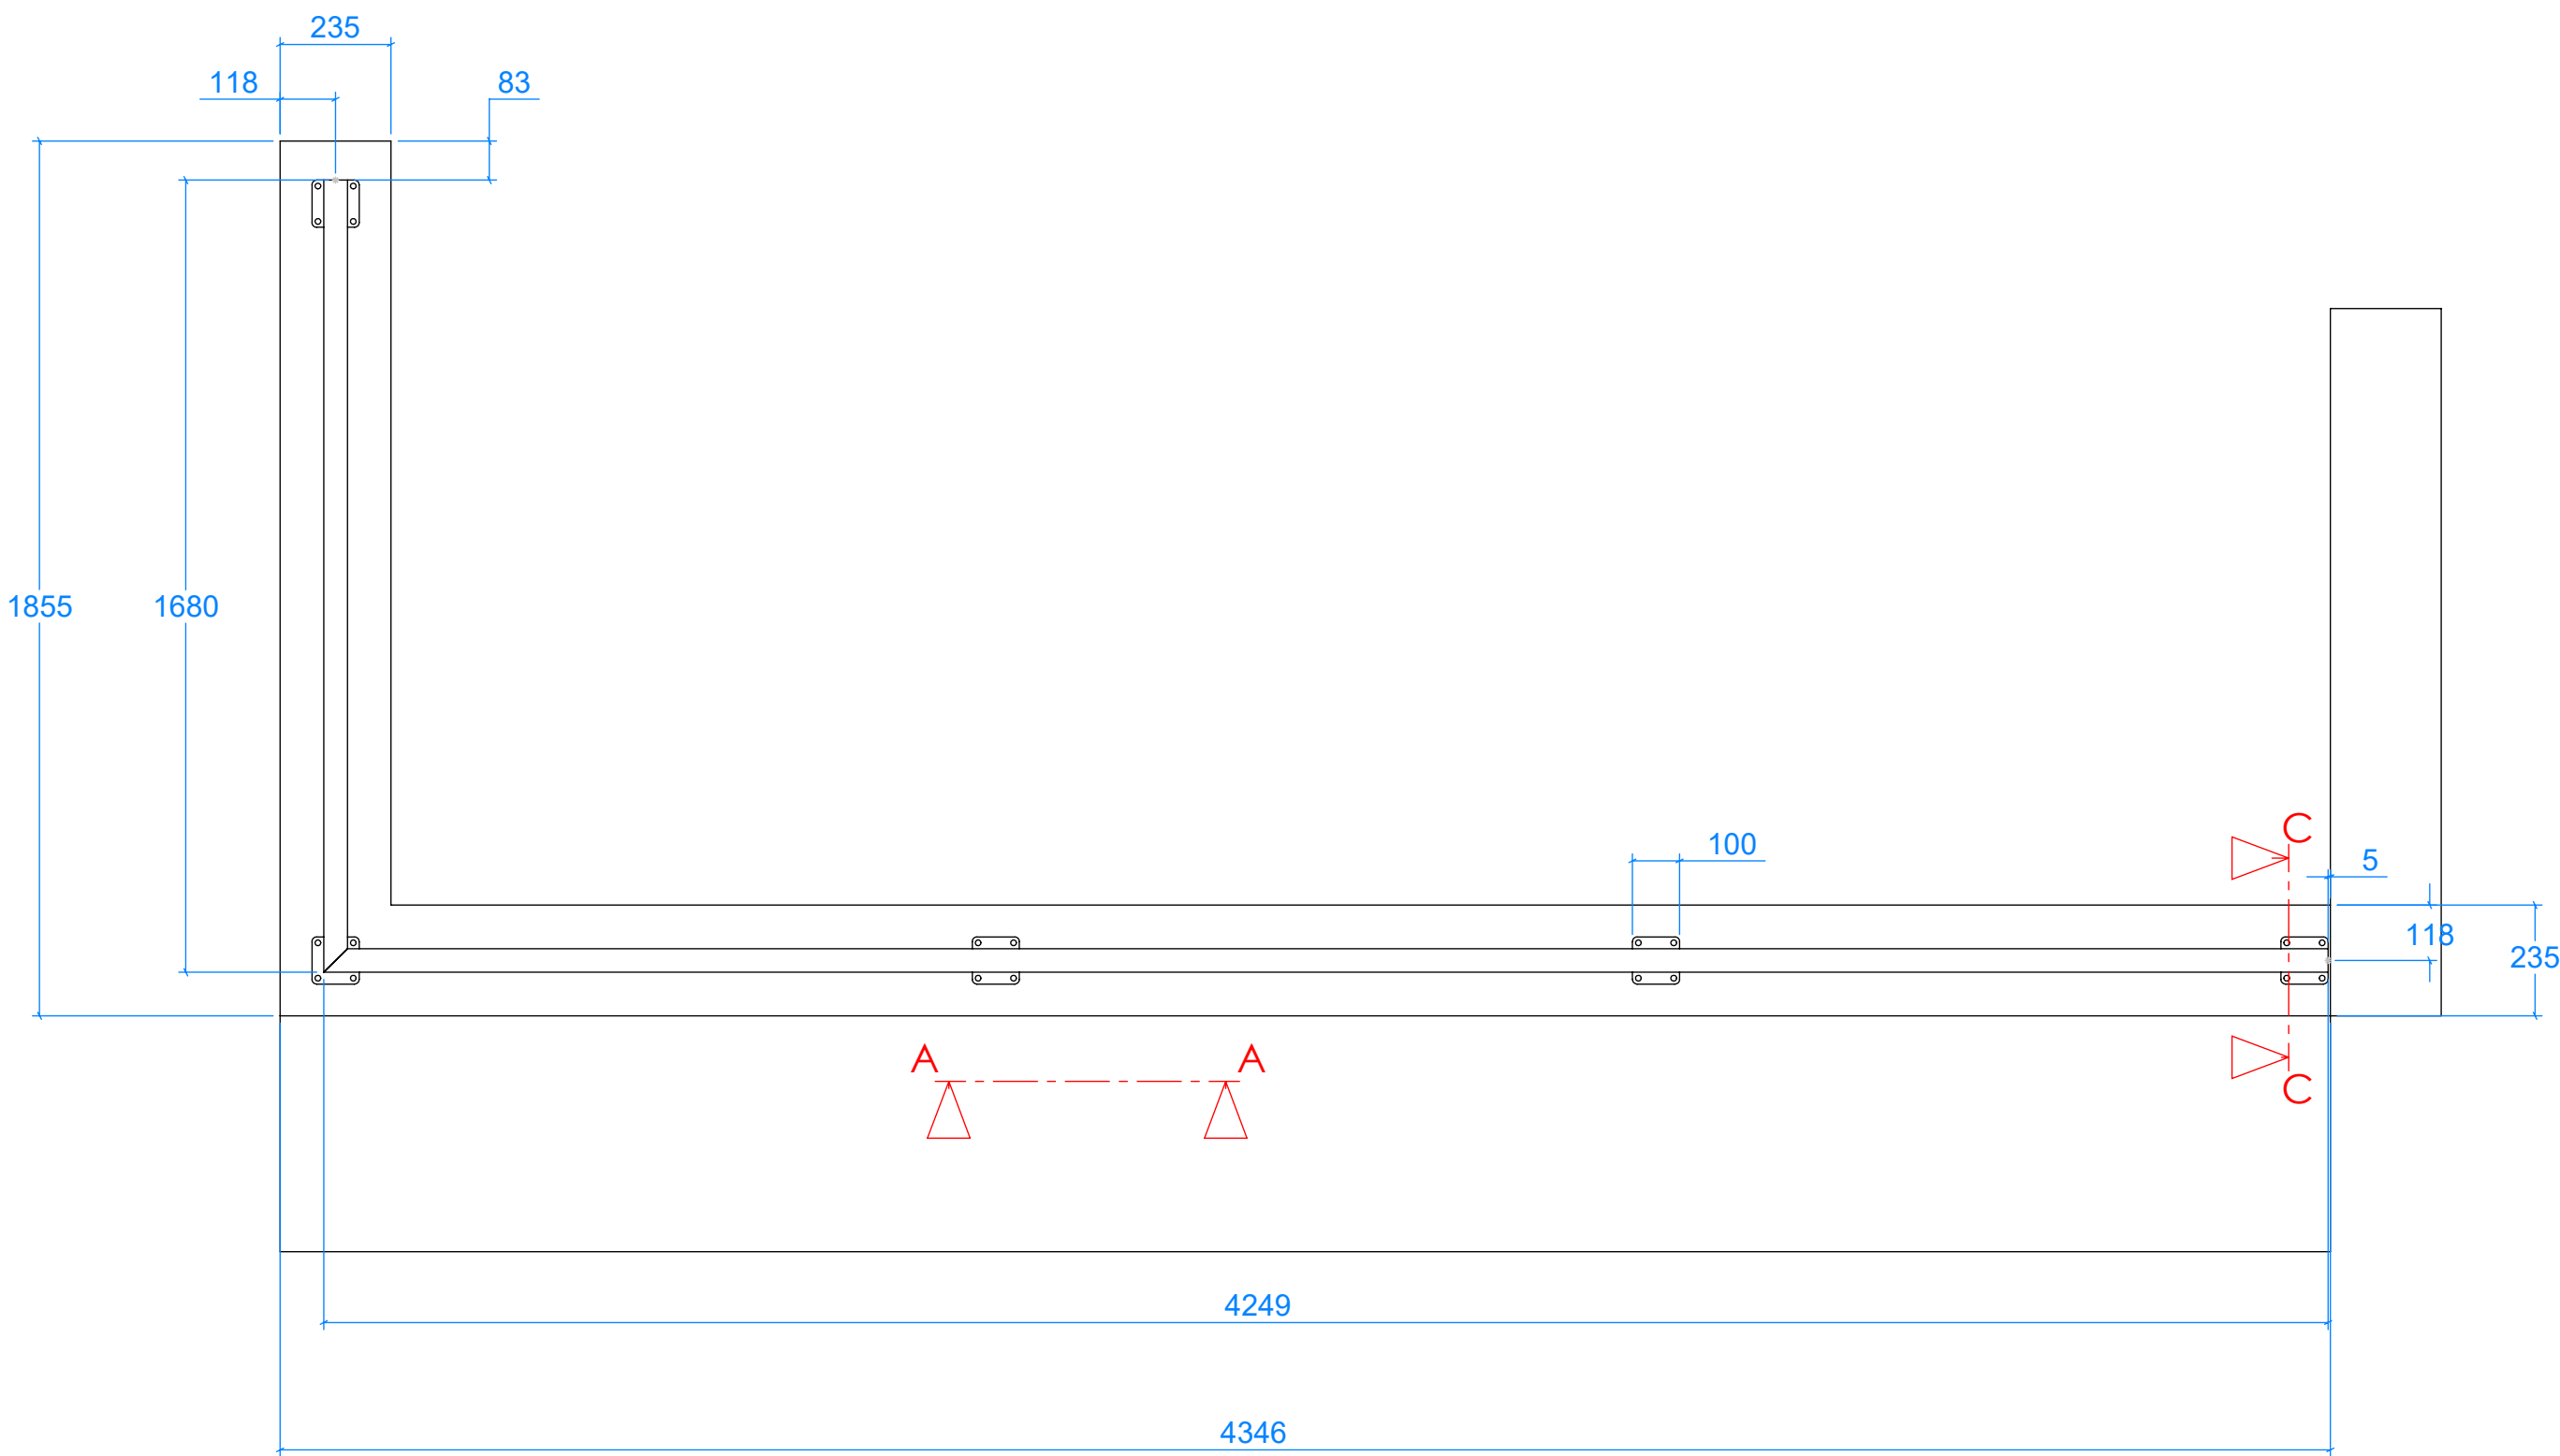
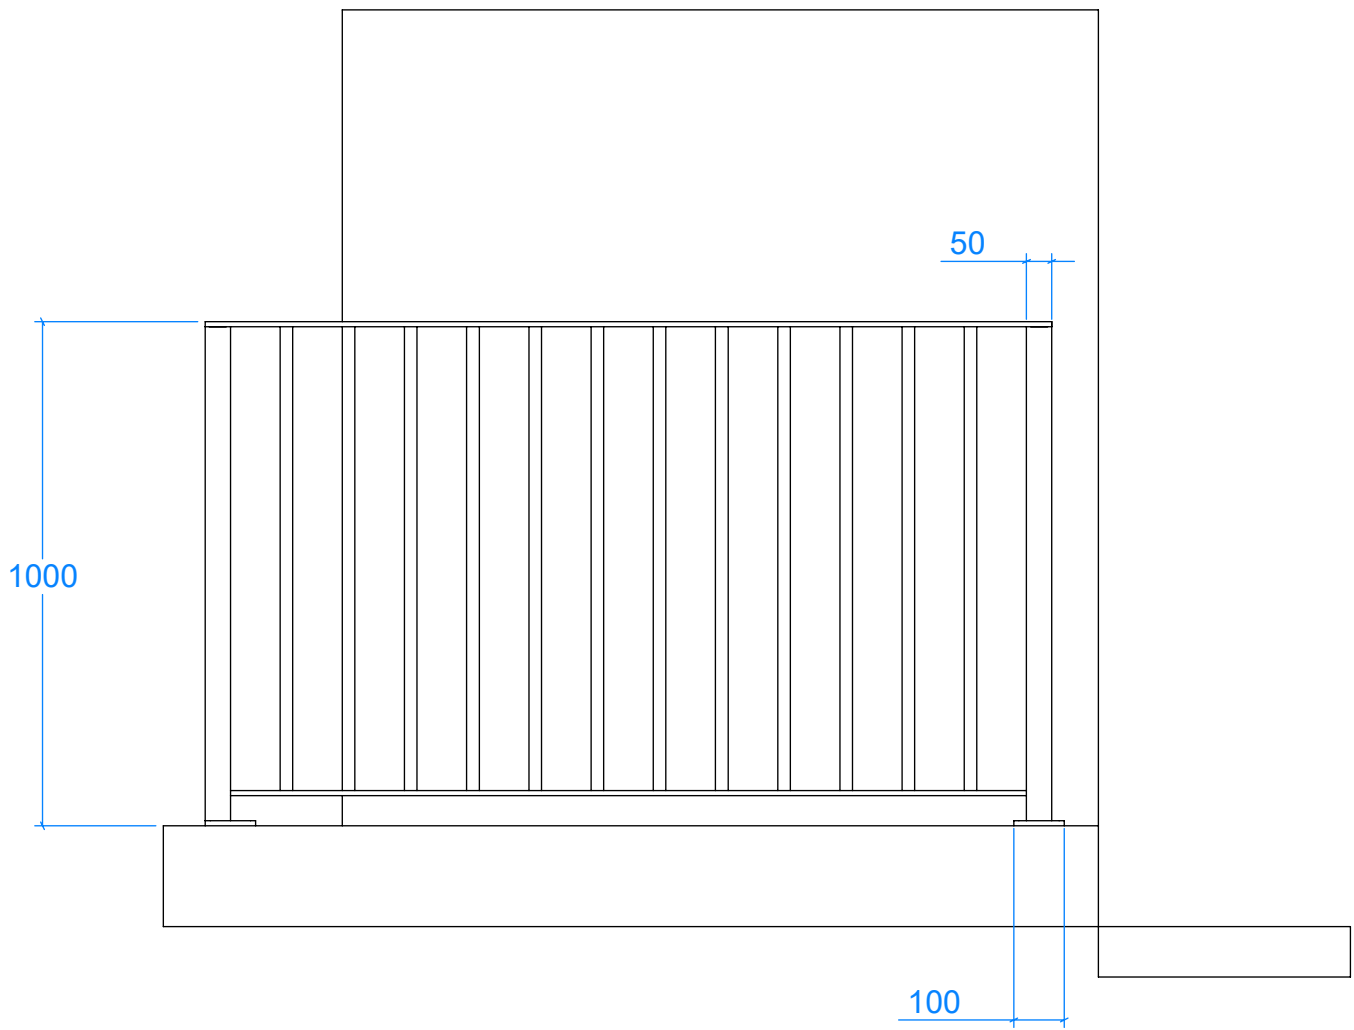


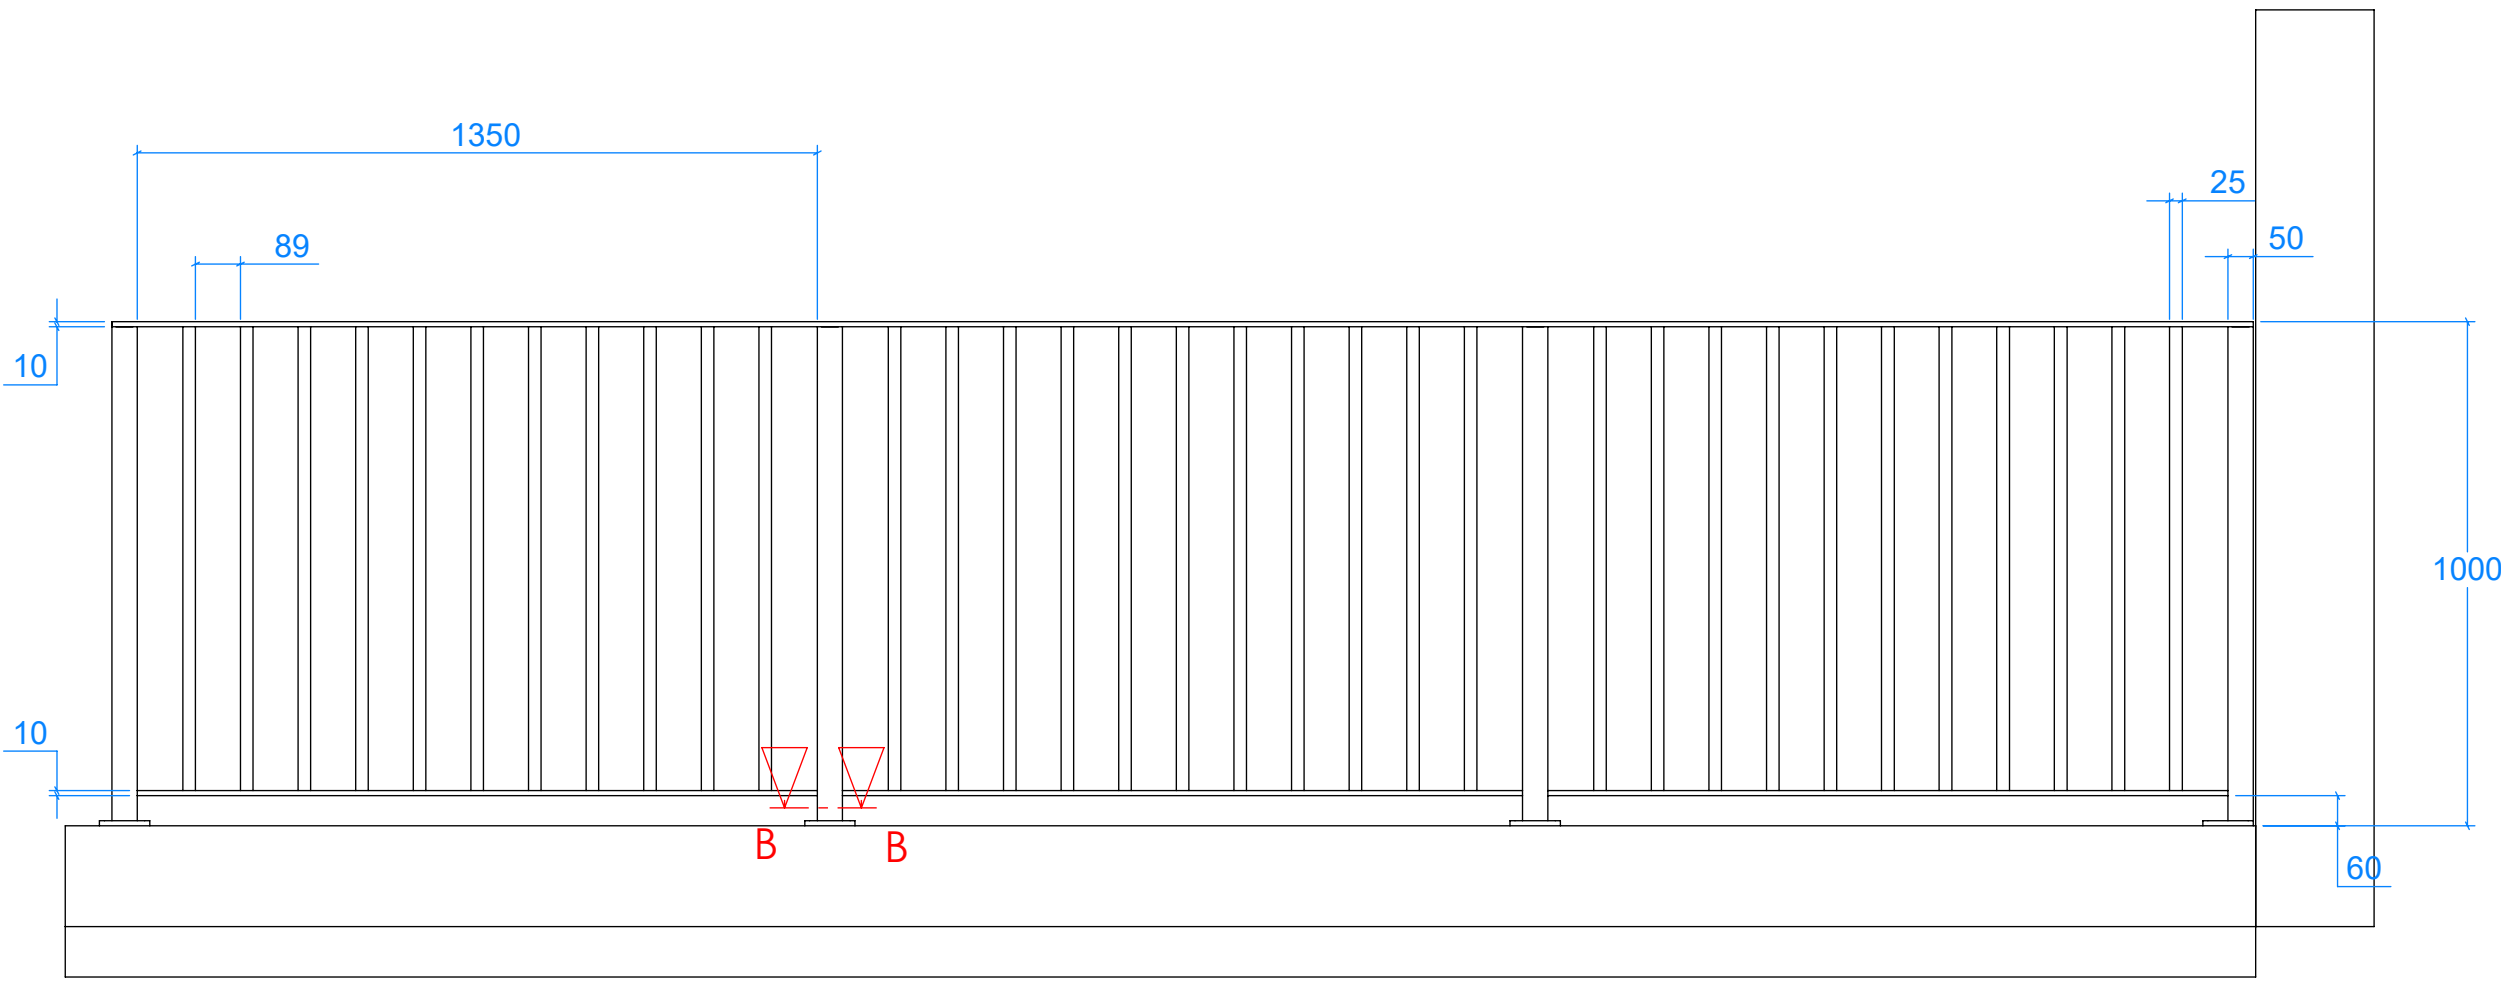

GENERAL NOTES:

MATERIAL SCHEDULE:
TOP RAIL = M/S S275 - 50X10MM FLAT.
BOTTOM RAIL = M/S S275 - 50X10MM FLAT.
TREAD PLATES = M/S S275 - 6MM FOLDED SHEET.
BALUSTRADE POSTS = M/S S275 - 50X50X4MM SHS.
BALUSTRADE SPINDLES = M/S S275 - 25X25X2.5 SHS.
BASE PLATES = M/S S275 - 10MM SHEET.

FINISHES:
ALL STEEL ELEMENTS TO BE POWDER COATED
TO A STANDARD COLOUR (RAL 8014).
NOT GALVANISED.

THIS DRAWING IS TO BE READ IN CONJUNCTION
WITH ALL OTHER MTECH DRAWINGS
ISSUED FOR THIS PROJECT.

IT IS THE RESPONSIBILITY OF THE CLIENT TO
ENSURE THE SUITABILITY OF ANY STRUCTURE
SUPPORTING AND/OR OFFERING A FIXING POINT.

NO RESPONSIBILITY WILL BE ACCEPTED BY
MTECH ENGINEERING LTD. FOR DAMAGE TO
THE PRIMARY STRUCTURE OR FABRIC OF THE
BUILDING RESULTING FROM IMPOSED LOADINGS.

D	REVISED FOR WALL FIXING	03/02/2026
C	REVISED FOR MTECH SURVEY 13/1/26	14/01/2026
B	REVISED FOR COMMENTS NOV 14TH TOM DAGGERS	28/11/2025
A	FOR APPROVAL	06/11/2025
REV.	DESCRIPTION	DATE



M-Tech Engineering Ltd

12 Baker Brook Close
Hucknall
Nottingham
NG15 7WE
T: 0115 9794448
F: 0115 9794449
W: mtechengineering.co.uk

This drawing is the property of and copyright to M-Tech
Engineering any copying or printing of this drawing
may only be carried out with the express permission of
M-Tech Engineering.

DRAWING NO.	REV.	EXECUTION CLASS
3276-5-A1-1	D	2

PROJECT NO.	JOB REFERENCE
3276	HARRIS CALNAN - SARABANDE

DRAWING TITLE
WALL BALUSTRADE B1 1 - GA

MATERIAL
.


NUMBER REQUIRED
.

UNLESS OTHERWISE SPECIFIED:


- ALL DIMENSIONS ARE IN MILLIMETERS
- ALL WELDS TO BE 6MM FILLET
- LINEAR TOLERANCES +/- 2MM
- ANGULAR TOLERANCE +/- 12DEGREE
- ALL TOLERANCES ARE IN LINE WITH GEOMETRIC DATA AS EN1090-2

DRAWN	R.N.	DATE	06/11/2025
SCALE 1:15 @ A1		FIRST ANGLE PROJECTION	
DO NOT SCALE DRAWING			

BALUSTRADE DETAIL

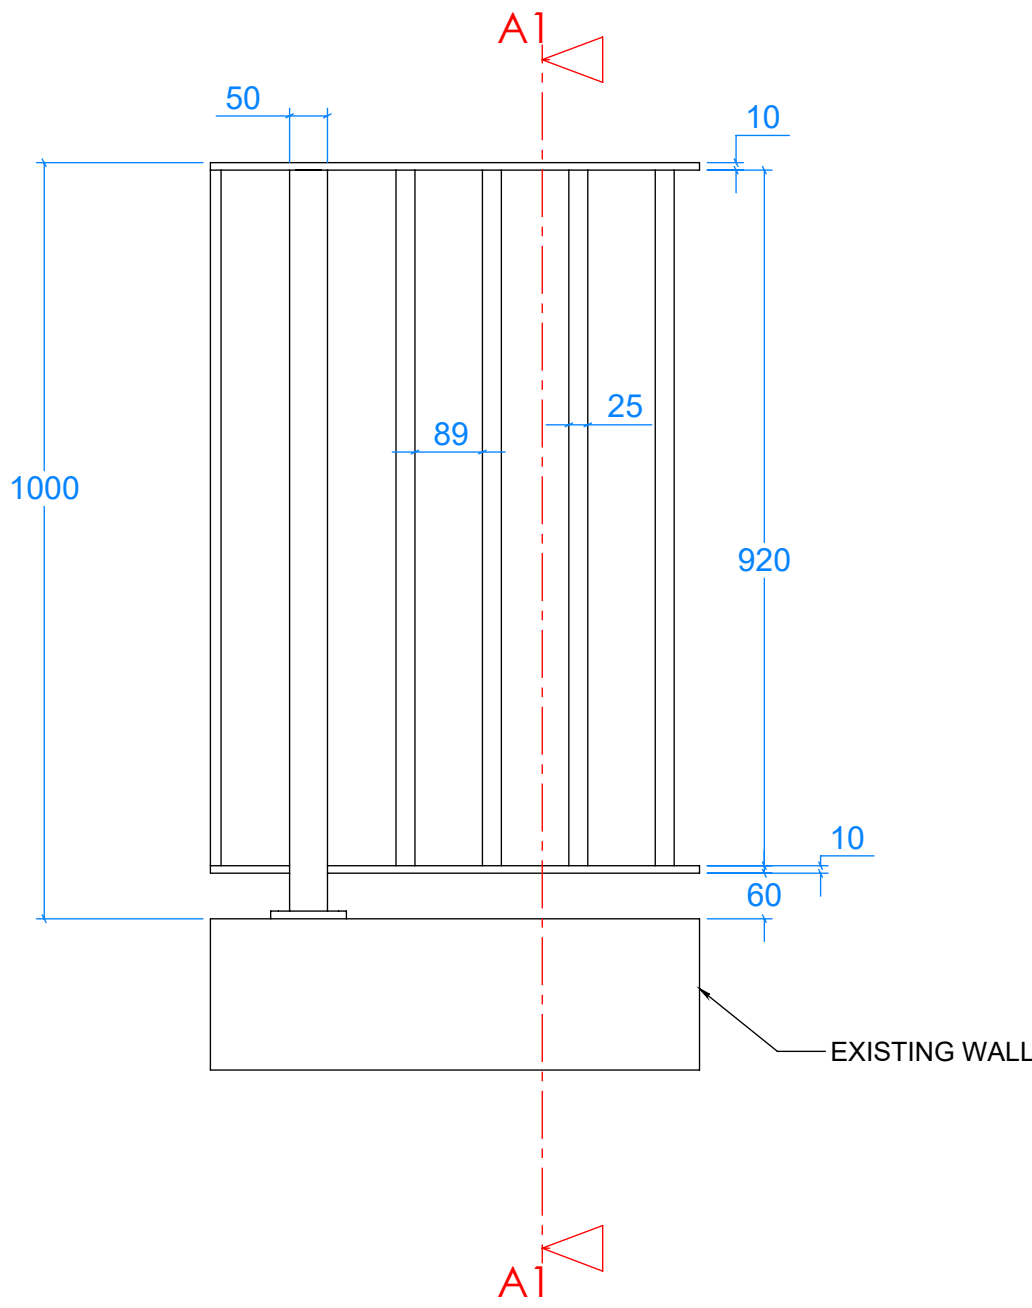


SECTION A-A
SCALE 1 : 10

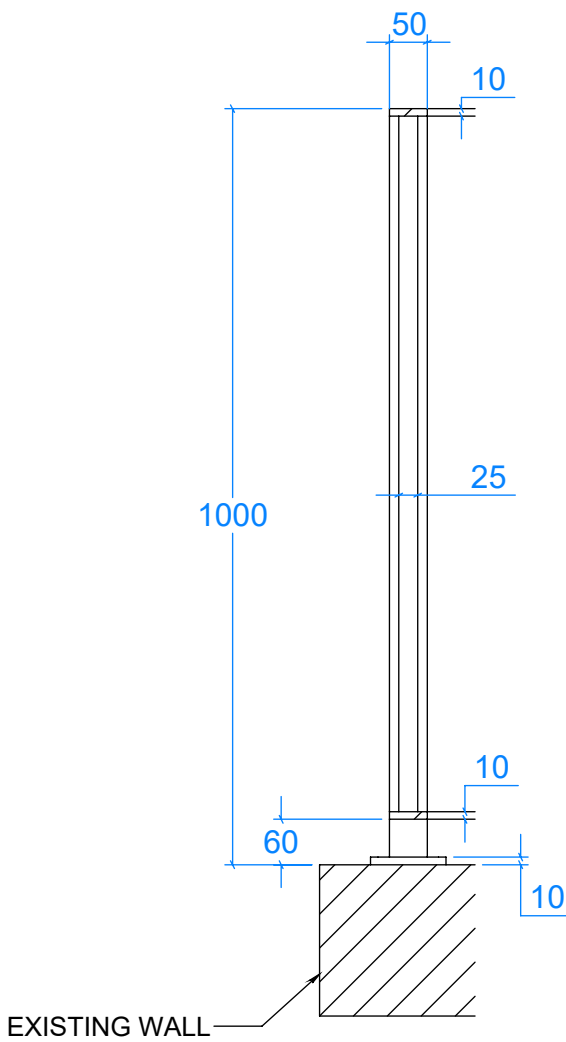


SECTION A1-A1
SCALE 1 : 10

WALL FIXING DETAIL

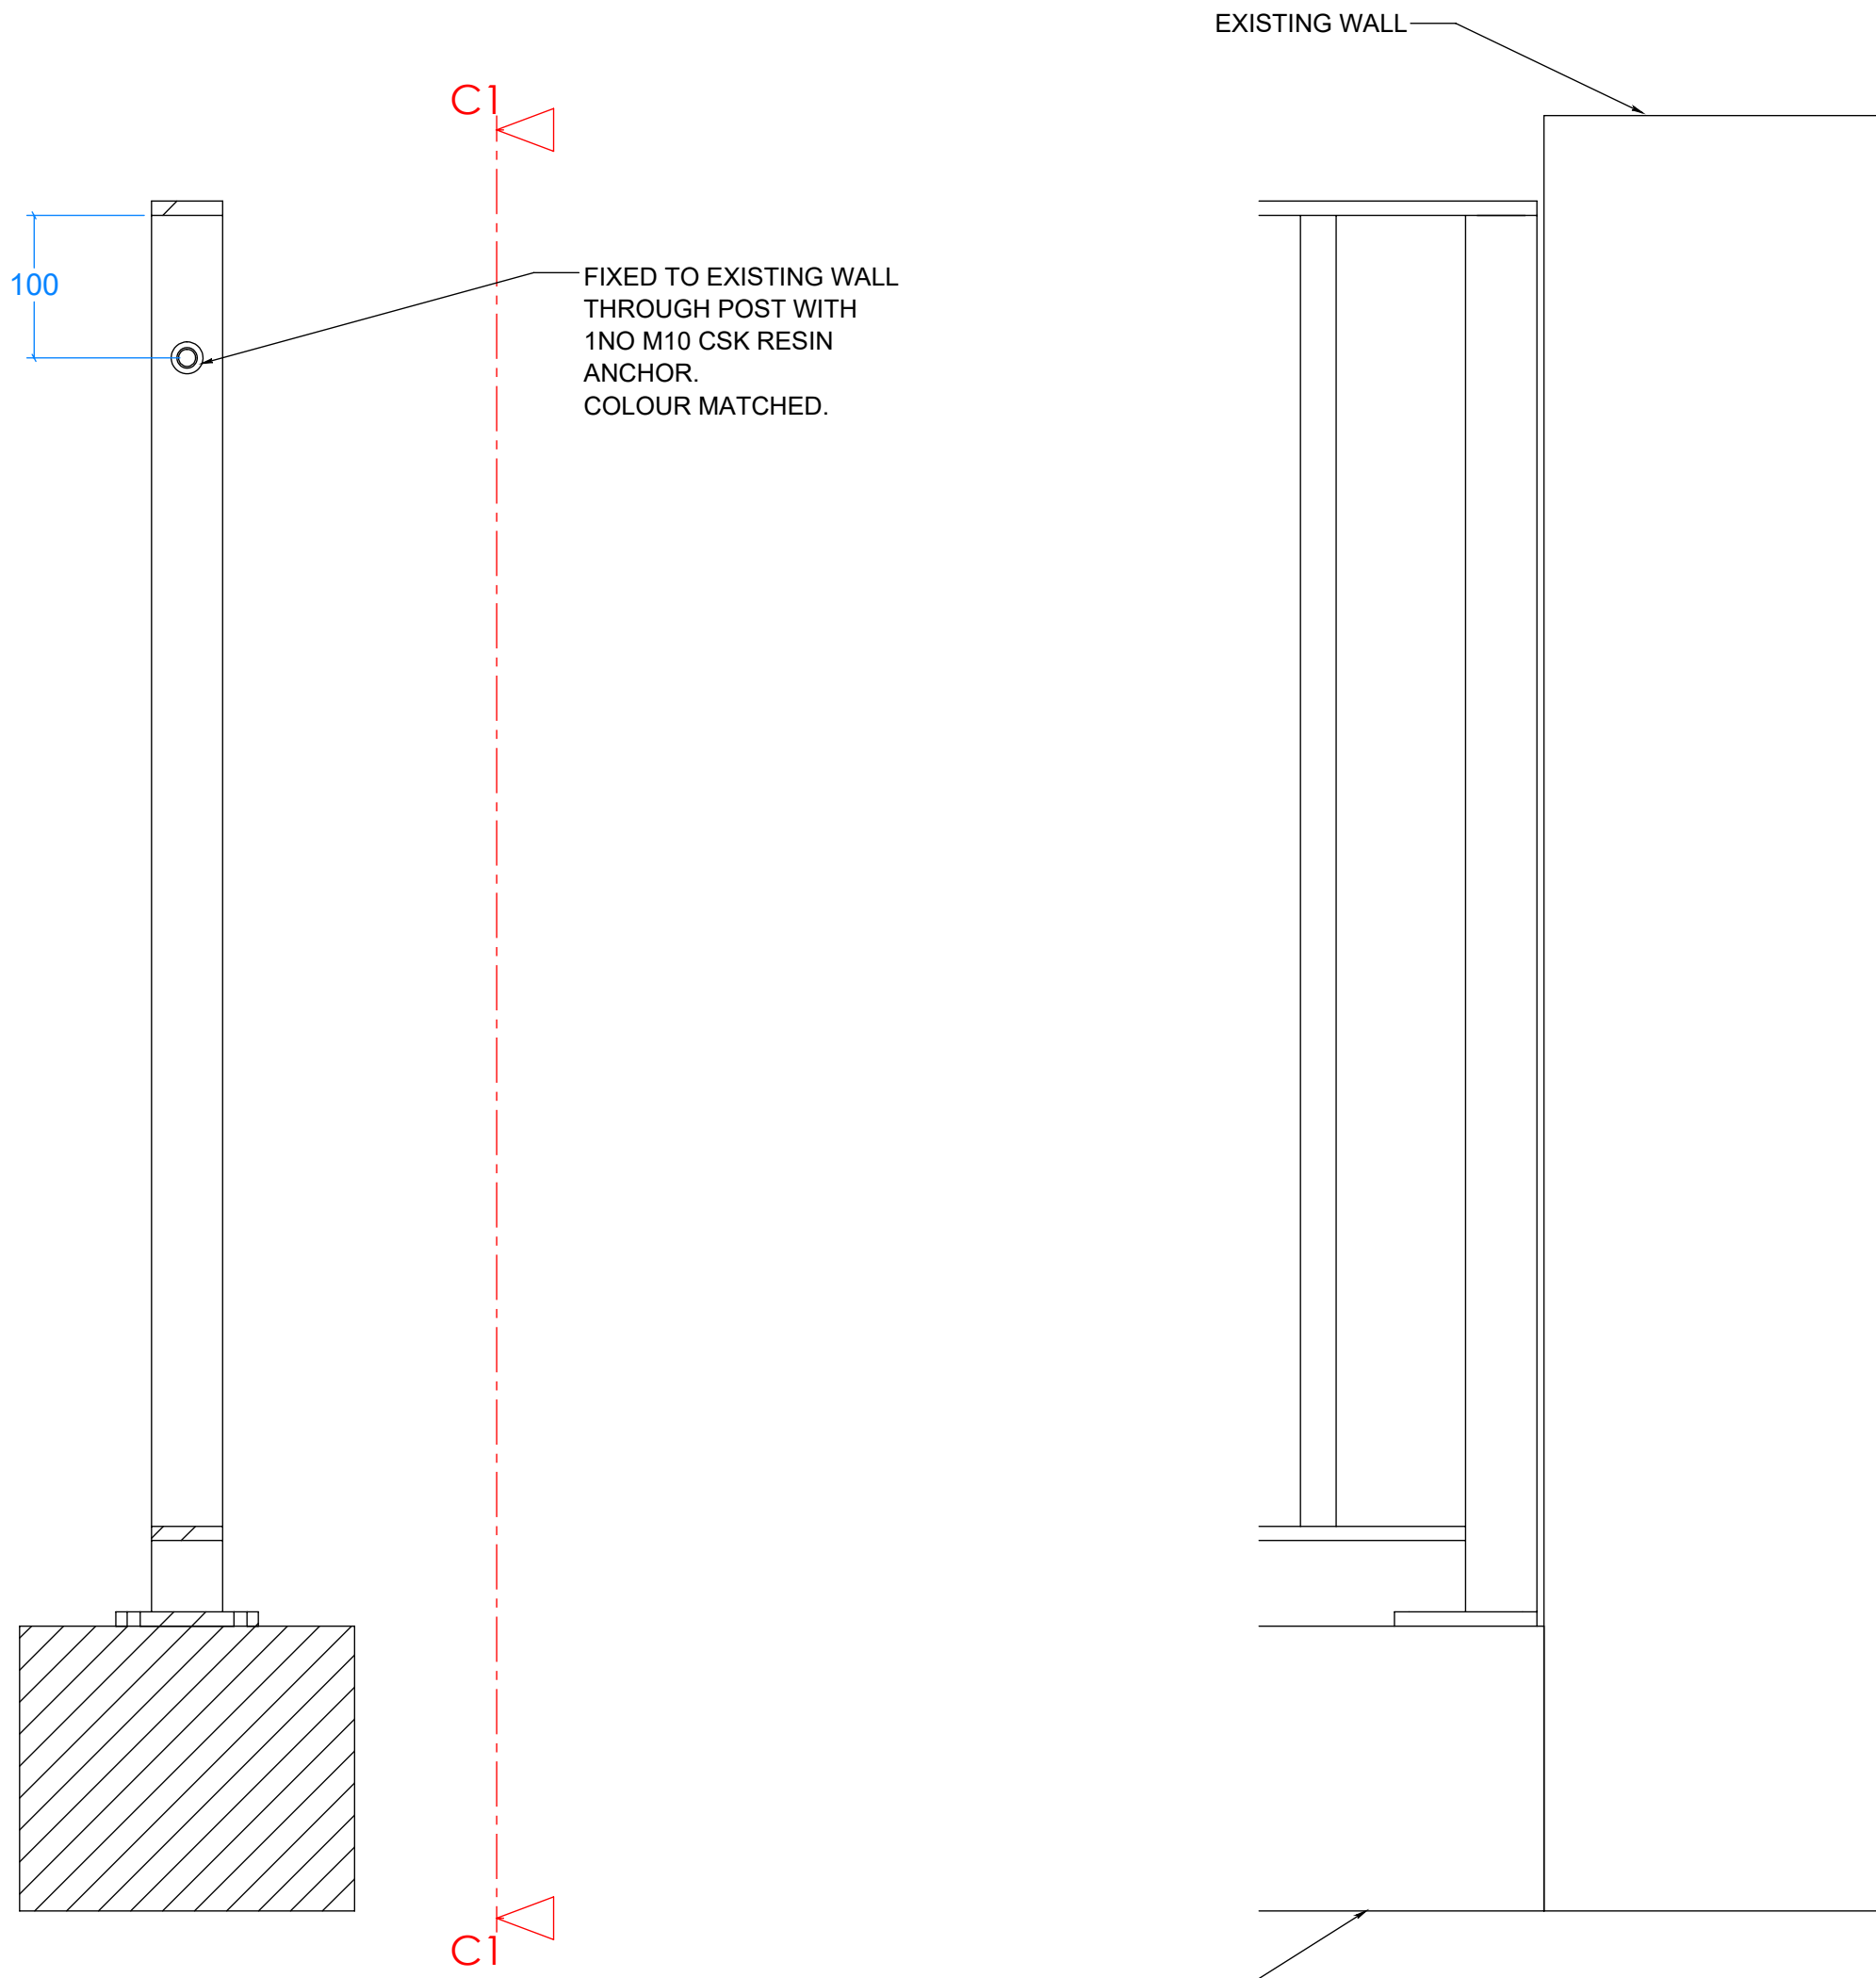


SECTION C-C
SCALE 1 : 5

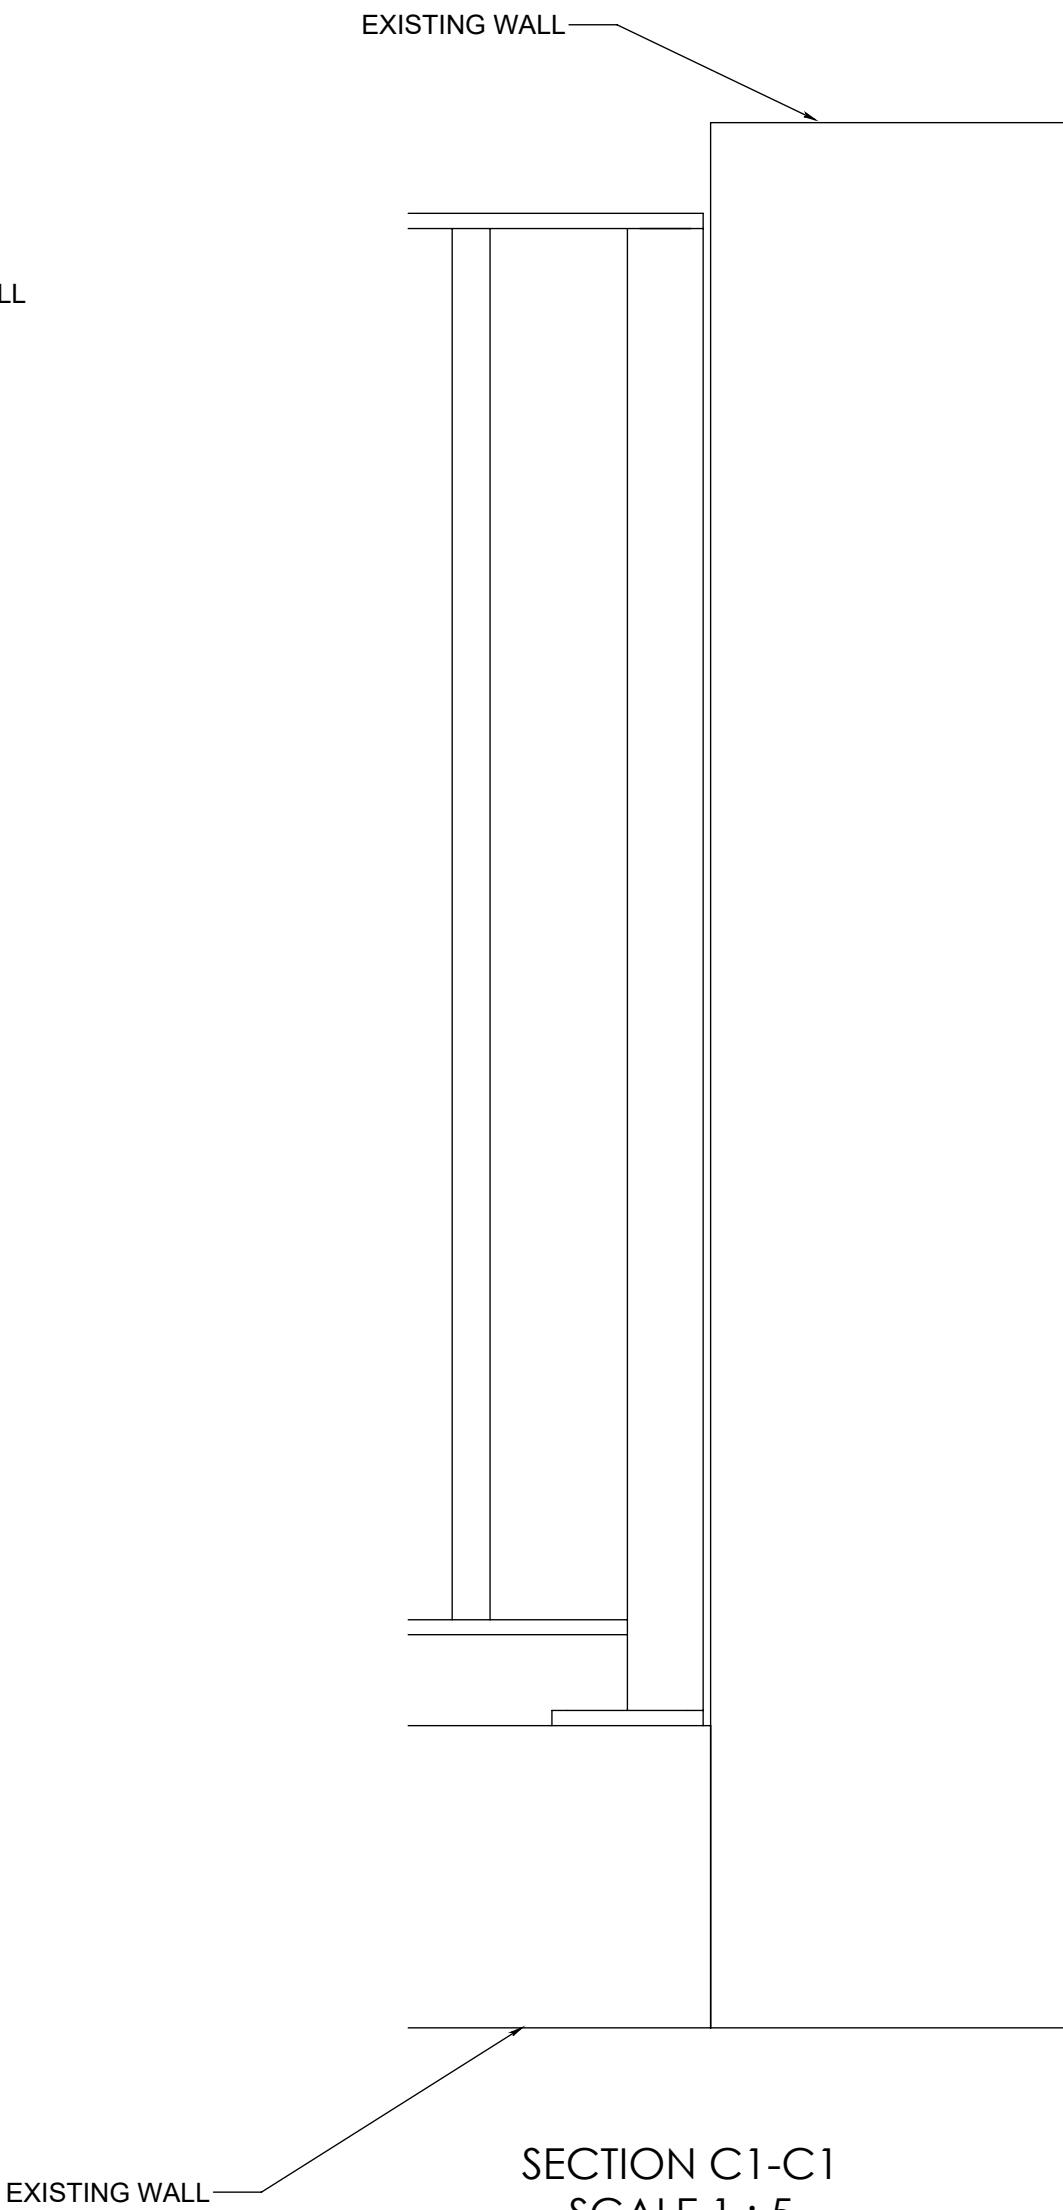


SECTION C1-C1
SCALE 1 : 5

BASE PLATE DETAIL

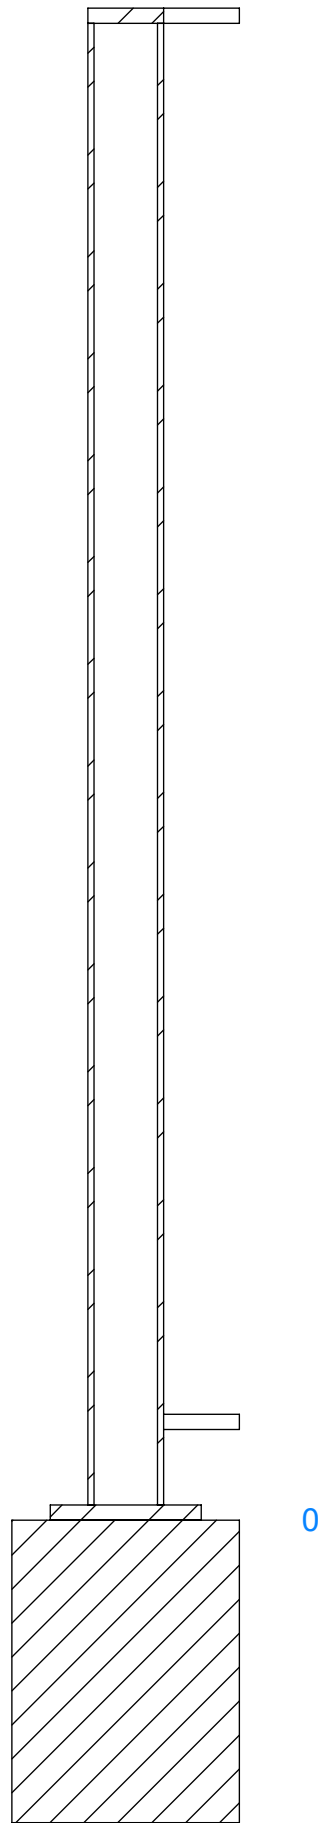

SECTION B1-B1
SCALE 1 : 5

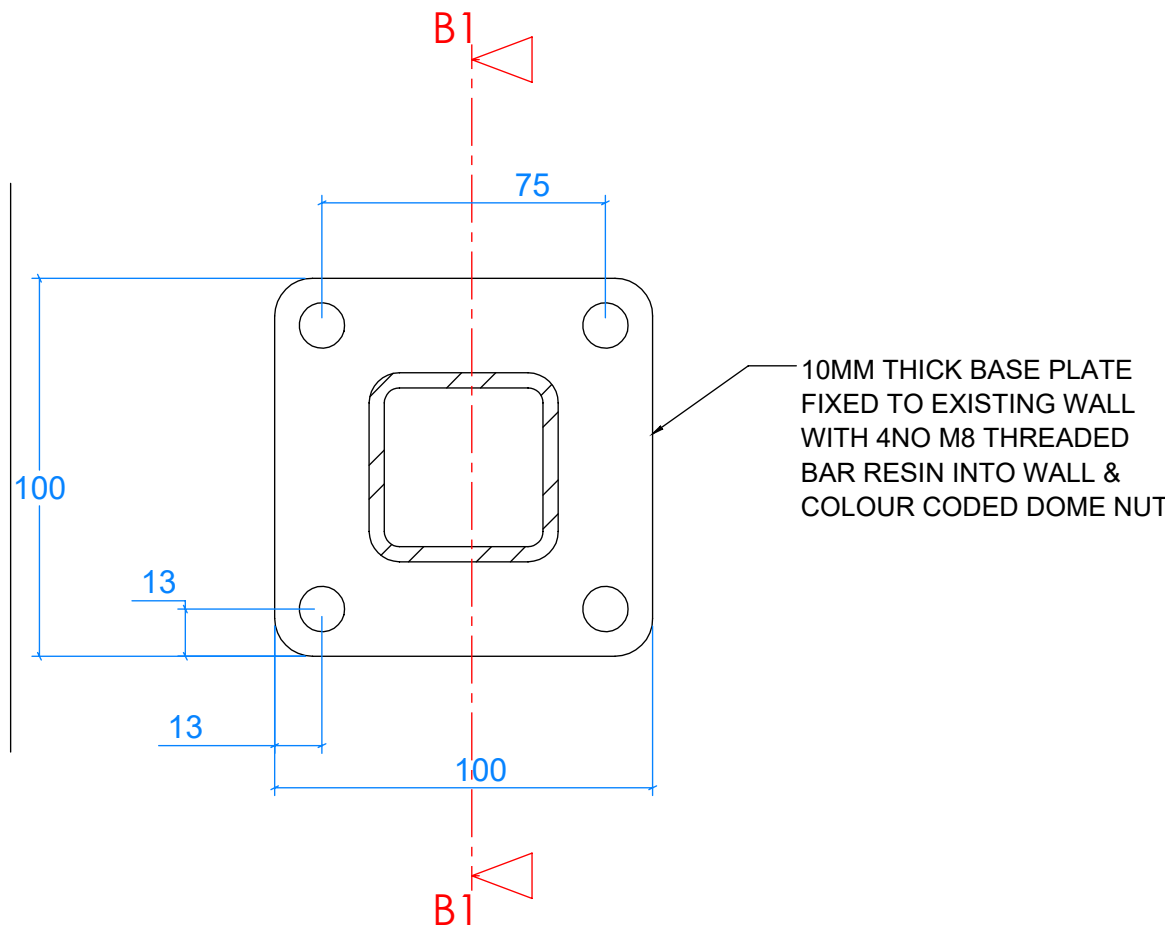

SECTION B-B
SCALE 1 : 2

GENERAL NOTES:

MATERIAL SCHEDULE:
TOP RAIL = M/S S275 - 50X10MM FLAT.
BOTTOM RAIL = M/S S275 - 50X10MM FLAT.
TREAD PLATES = M/S S275 - 6MM FOLDED SHEET.
BALUSTRADE POSTS = M/S S275 - 50X50X4MM SHS.
BALUSTRADE SPINDLES = M/S S275 - 25X25X2.5 SHS.
BASE PLATES = M/S S275 - 10MM SHEET.

FINISHES:
ALL STEEL ELEMENTS TO BE POWDER COATED
TO A STANDARD COLOUR (RAL 8014).
NOT GALVANISED.

THIS DRAWING IS TO BE READ IN CONJUNCTION
WITH ALL OTHER MTECH DRAWINGS
ISSUED FOR THIS PROJECT.

IT IS THE RESPONSIBILITY OF THE CLIENT TO
ENSURE THE SUITABILITY OF ANY STRUCTURE
SUPPORTING AND/OR OFFERING A FIXING POINT.

NO RESPONSIBILITY WILL BE ACCEPTED BY
MTECH ENGINEERING LTD. FOR DAMAGE TO
THE PRIMARY STRUCTURE OR FABRIC OF THE
BUILDING RESULTING FROM IMPOSED LOADINGS.

D	REVISED FOR WALL FIXING	03/02/2026
C	REVISED FOR MTECH SURVEY 13/1/26	14/01/2026
B	REVISED FOR COMMENTS NOV 14TH TOM DAGGERS	28/11/2025
A	FOR APPROVAL	06/11/2025
REV.	DESCRIPTION	DATE
REVISIONS		



M-Tech Engineering Ltd

12 Baker Brook Close

Hucknall

Nottingham

NG15 7WE

T: 0115 9794448

F: 0115 9794449

W: mtechengineering.co.uk

This drawing is the property of and copyright to M-Tech
Engineering any copying or printing of this drawing
may only be carried out with the express permission of
M-Tech Engineering.

DRAWING NO.	REV.	EXECUTION CLASS
3276-5-A1-2	D	2

3276	SHEET 2 OF 2
------	--------------

HARRIS CALNAN - SARABANDE

WALL BALUSTRADE B1 1 - DETAIL 1

--

--

UNLESS OTHERWISE SPECIFIED:

- ALL DIMENSIONS ARE IN MILLIMETERS
- ALL WELDS TO BE 6MM FILLET
- LINEAR TOLERANCES +/- 2MM
- ANGULAR TOLERANCE +/- 12DEGREE
- ALL TOLERANCES ARE IN LINE WITH GEOMETRIC DATA AS EN1090-2

DRAWN	D.G.	DATE	06/11/2025
-------	------	------	------------

SCALE 1:15 @ A1 FIRST ANGLE PROJECTION
DO NOT SCALE DRAWING