


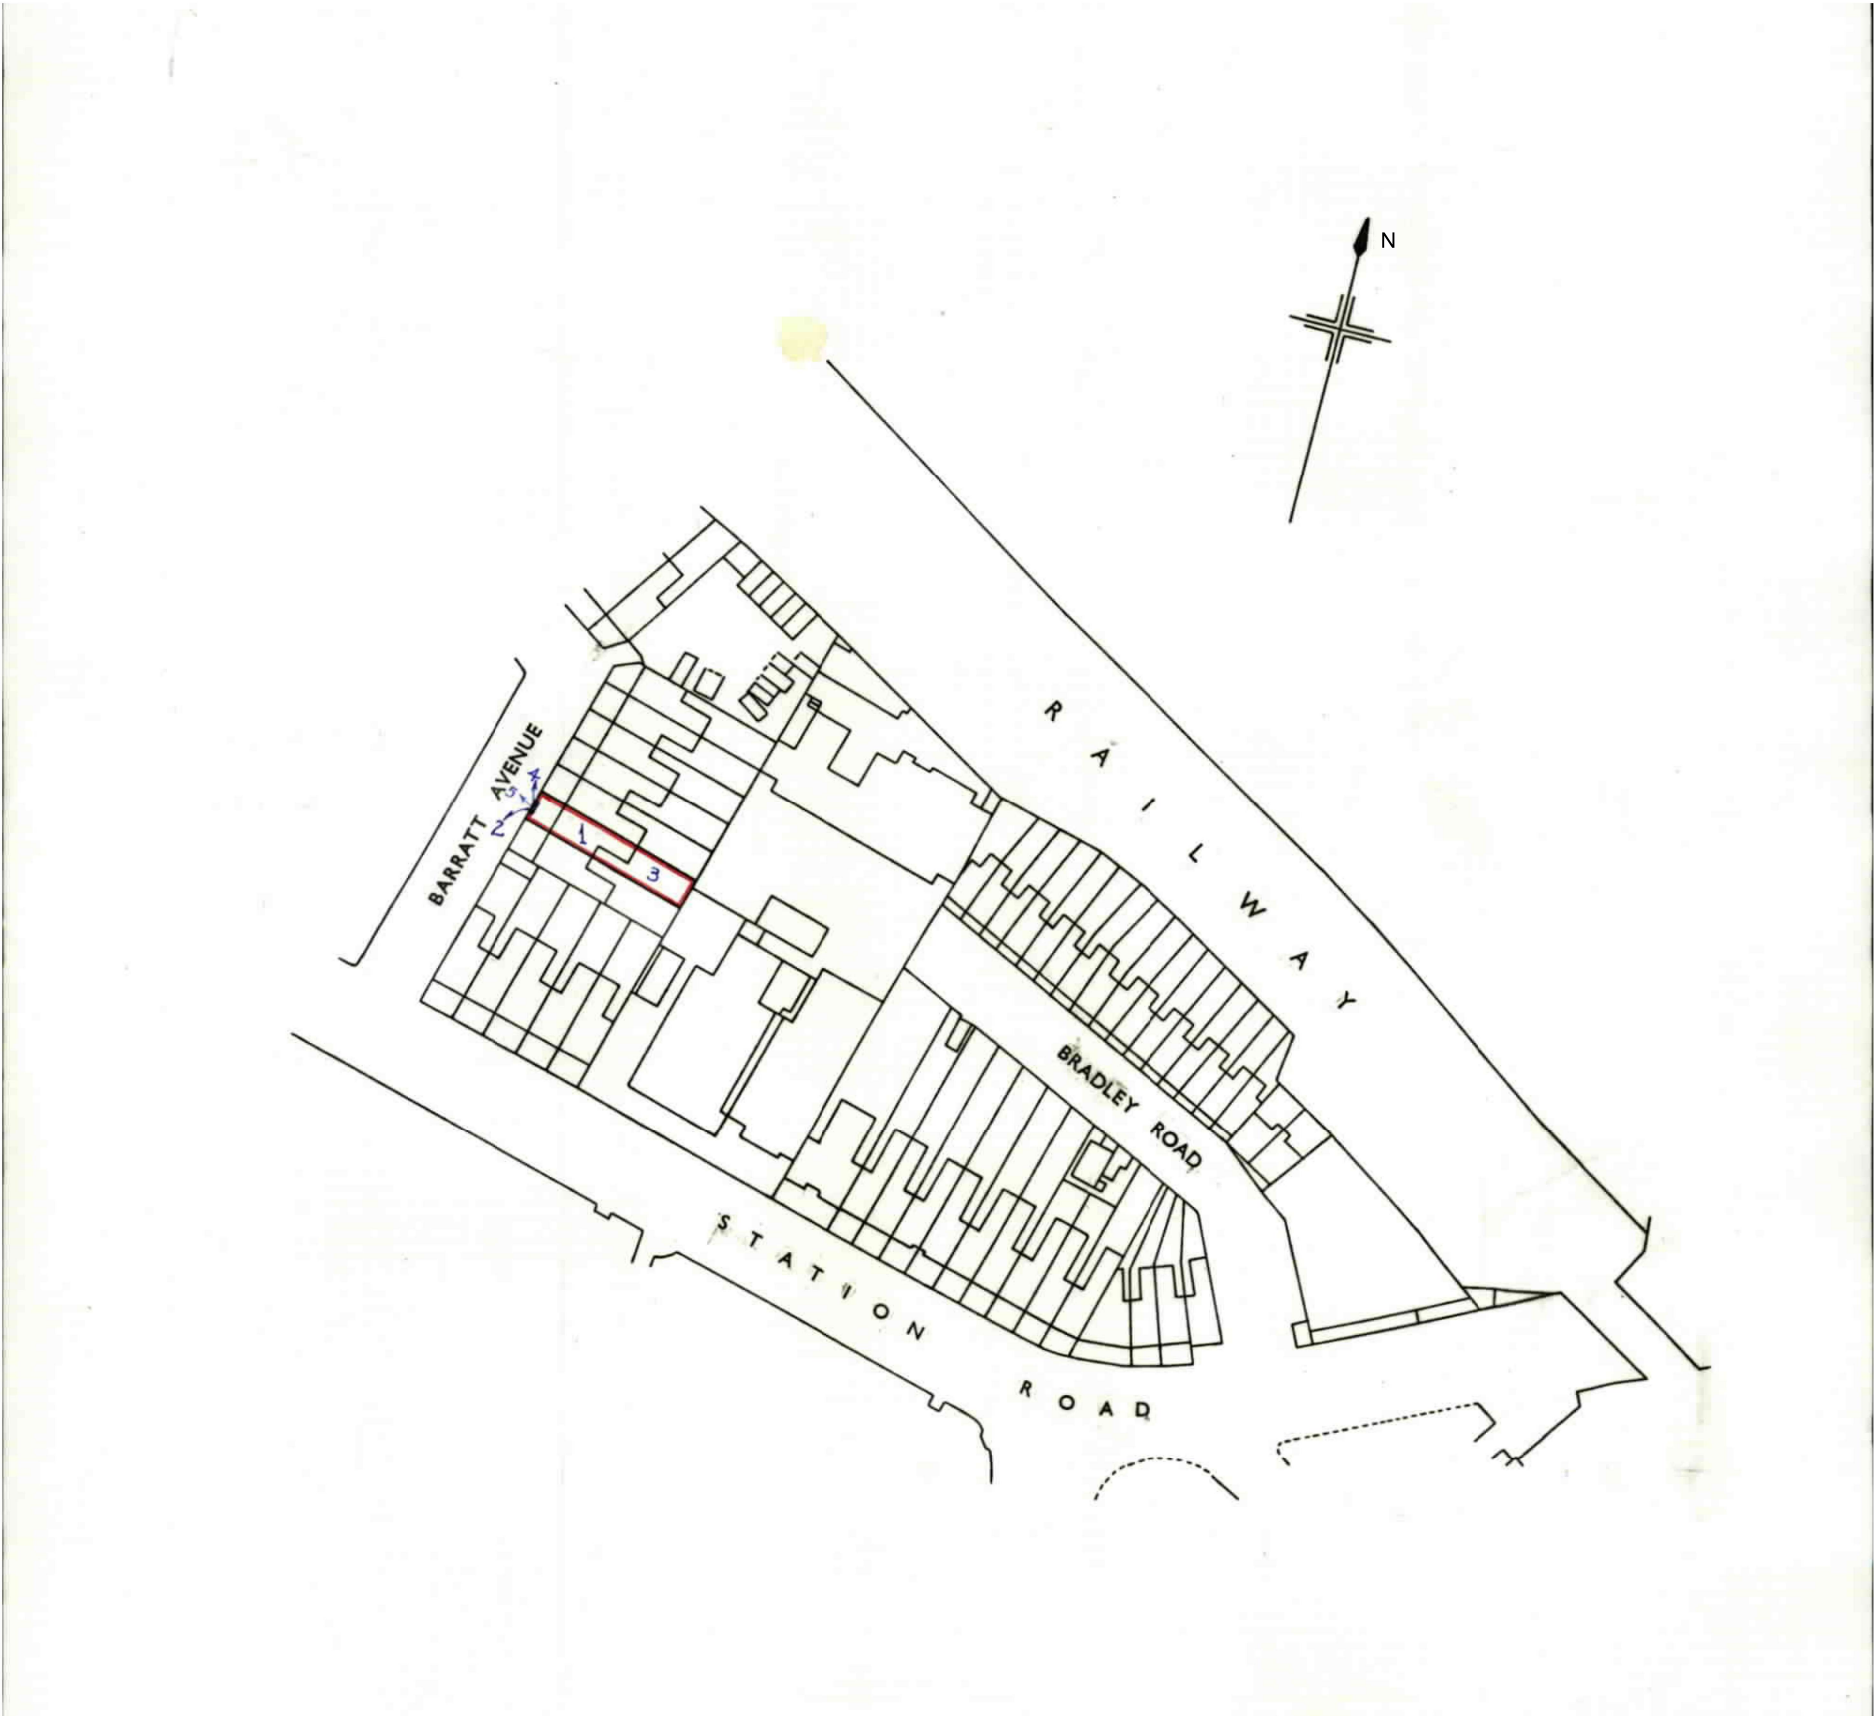

All dimensions must be checked and Hawks Architects are to be informed of any discrepancies prior to construction. Any DWG's issued by Hawks architects are to be read in conjunction with the associated PDF versions. This drawing and any of the details therein remain the copyright of Hawks Architects. All drawings prepared by Hawks Architects are not to be used for any submissions, area schedule calculations or used by any other Persons or Companies other than Hawks Architects unless written consent has been given by Hawks Architects.

Rev	Date	Reason For Issue	Chk
-----	------	------------------	-----



Client

Address

Drawing title

Location Plan

Project No. 2102	Date Feb 2026	Scale 1:1250@A3
Drawing No. 90_001		Current Rev C01