



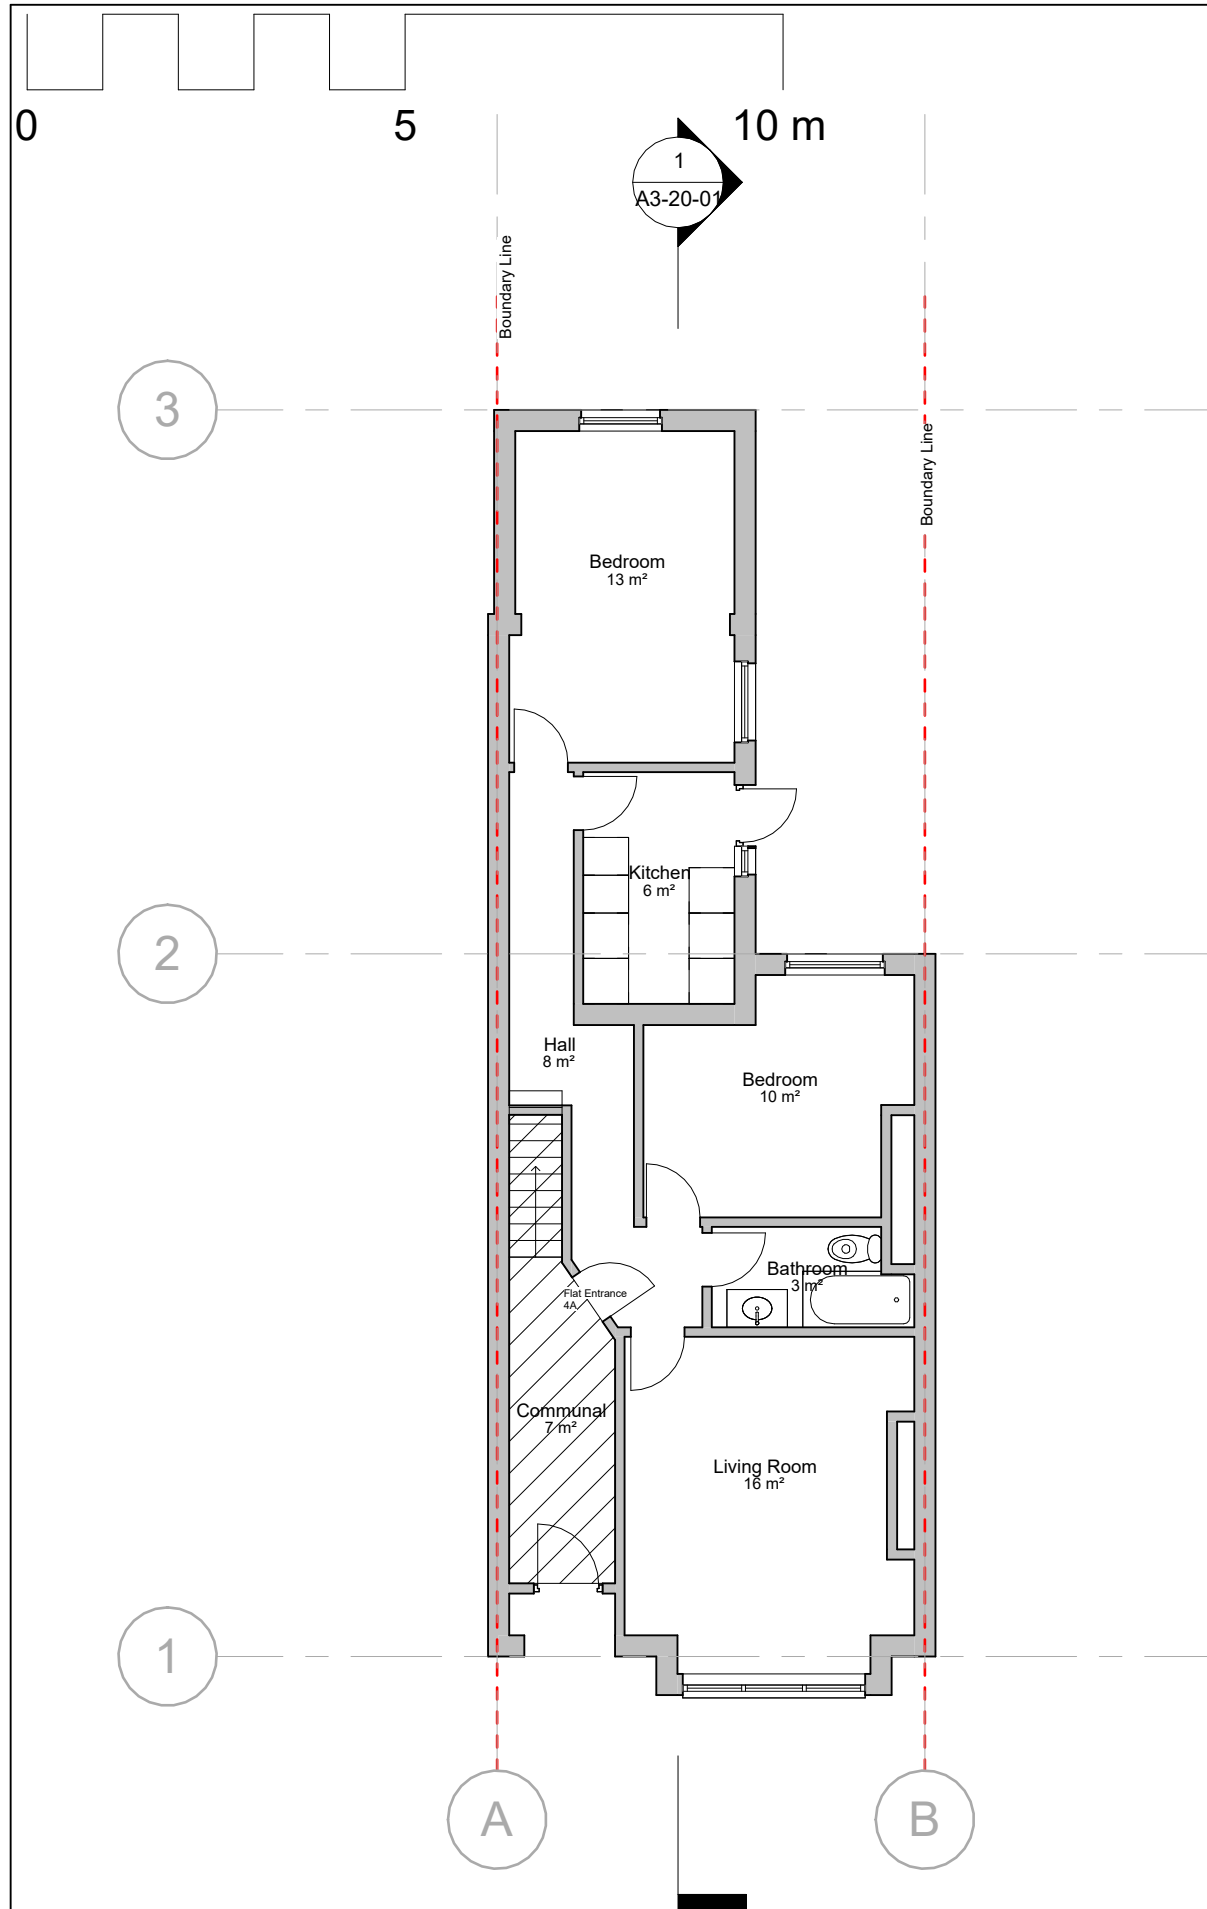

GF - Existing
1 : 100

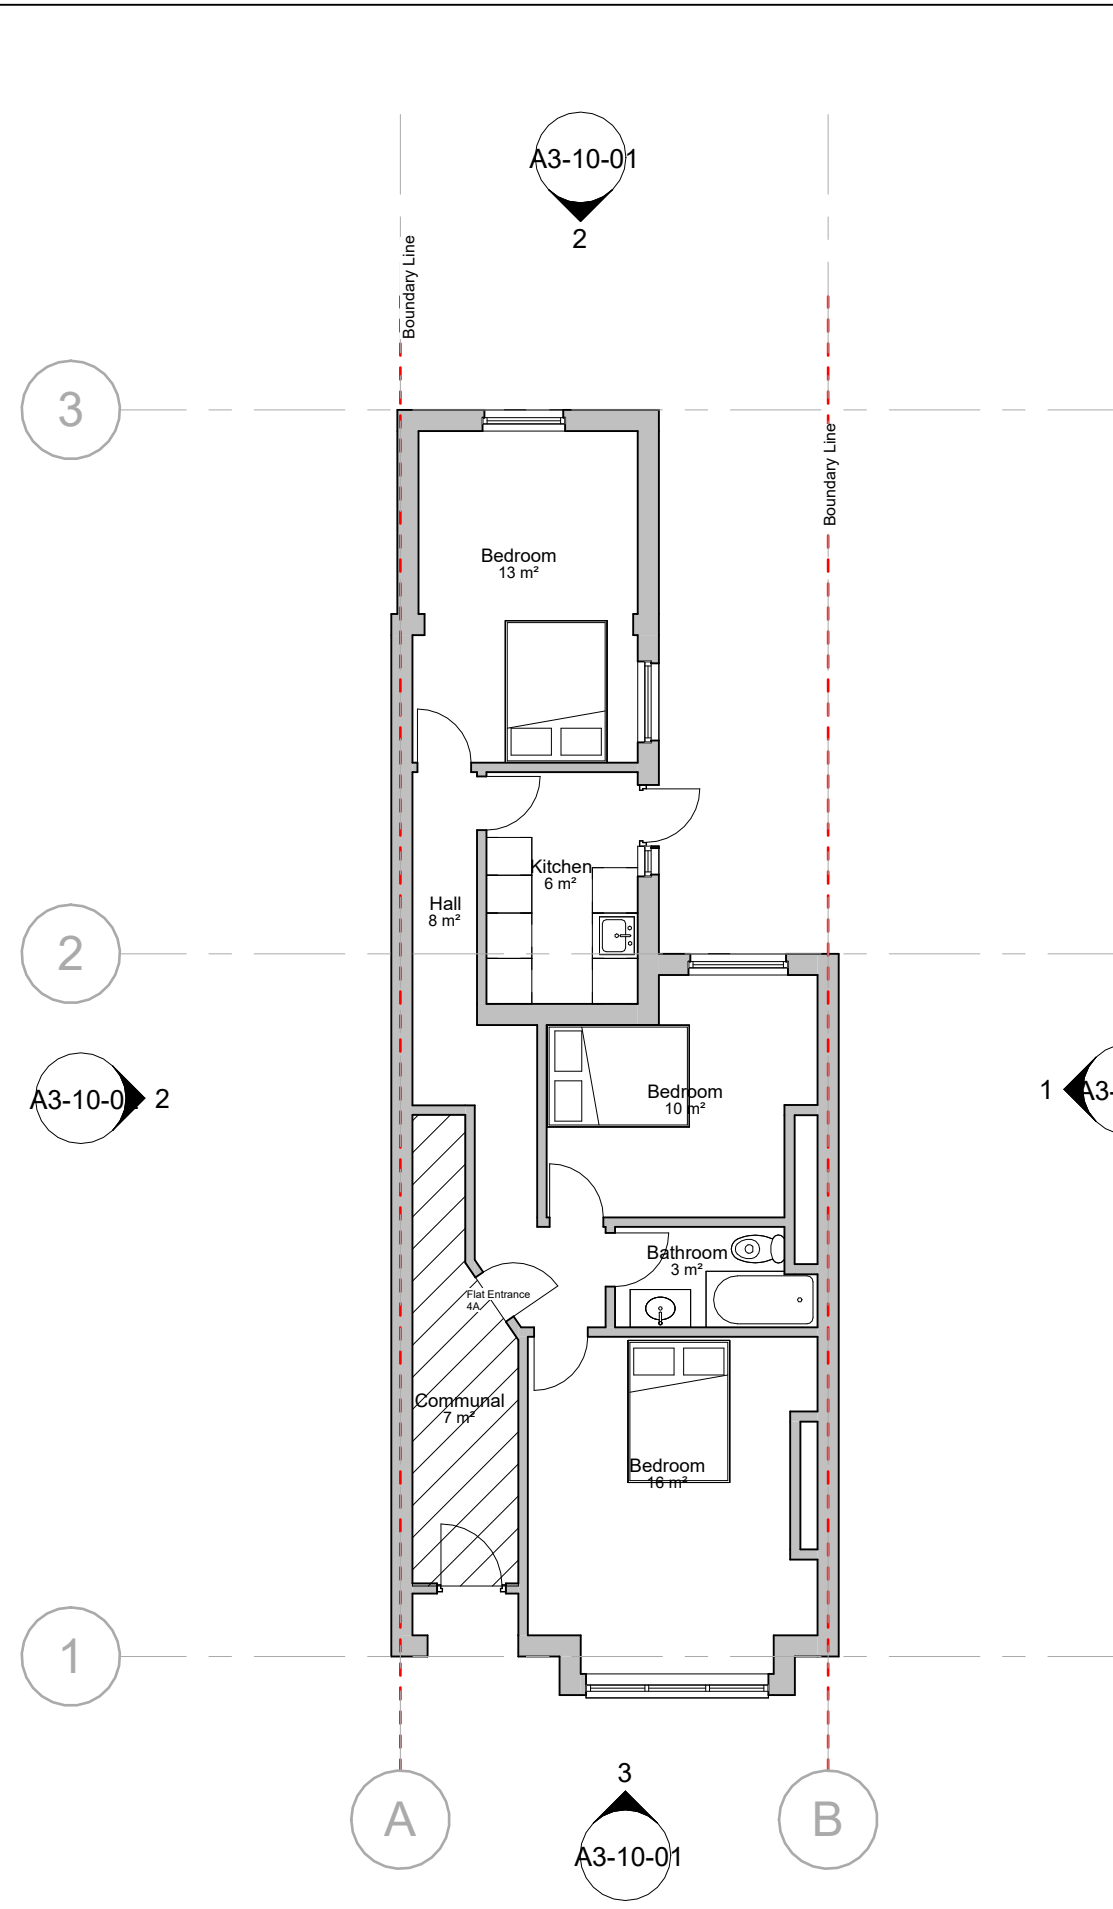

GF - Proposed
1 : 100



AYPL
Architectural & Planning
Consultants
63 Stoke Newington High St
London
N16 8EL

PROJECT
4A Barratt Avenue, N22 7EZ



SHEET
Floor Plans

CLIENT
Krishna


Date 19/02/26	Project number P26-03
------------------	--------------------------

DRWAING NUMBER
A3-00-01

Scale (@ A3) 1 : 100	REV
-------------------------	-----

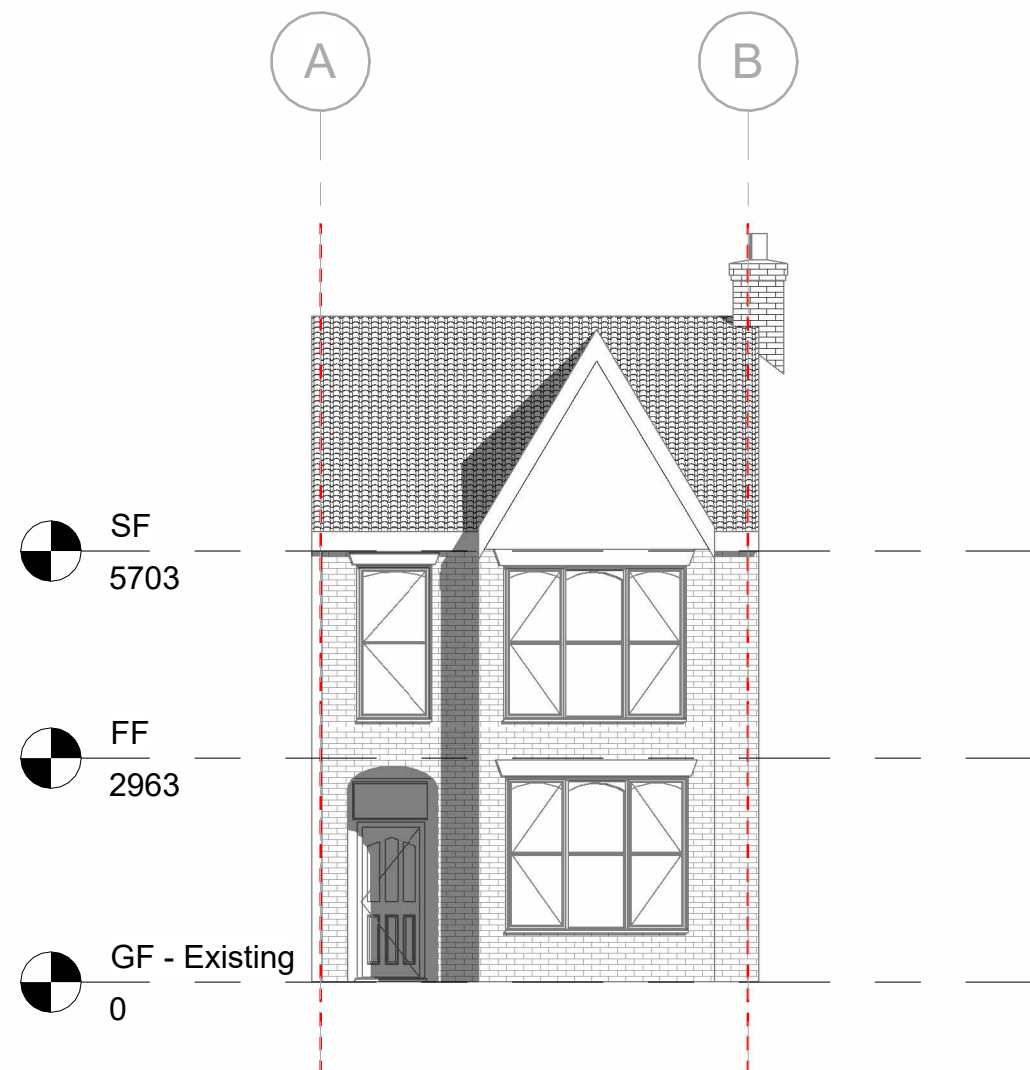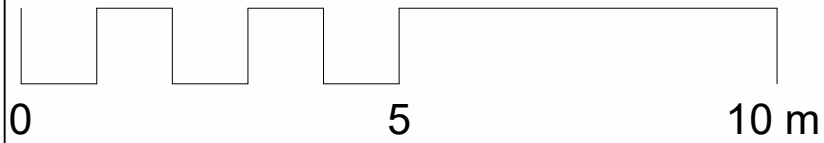

Front
1 : 100

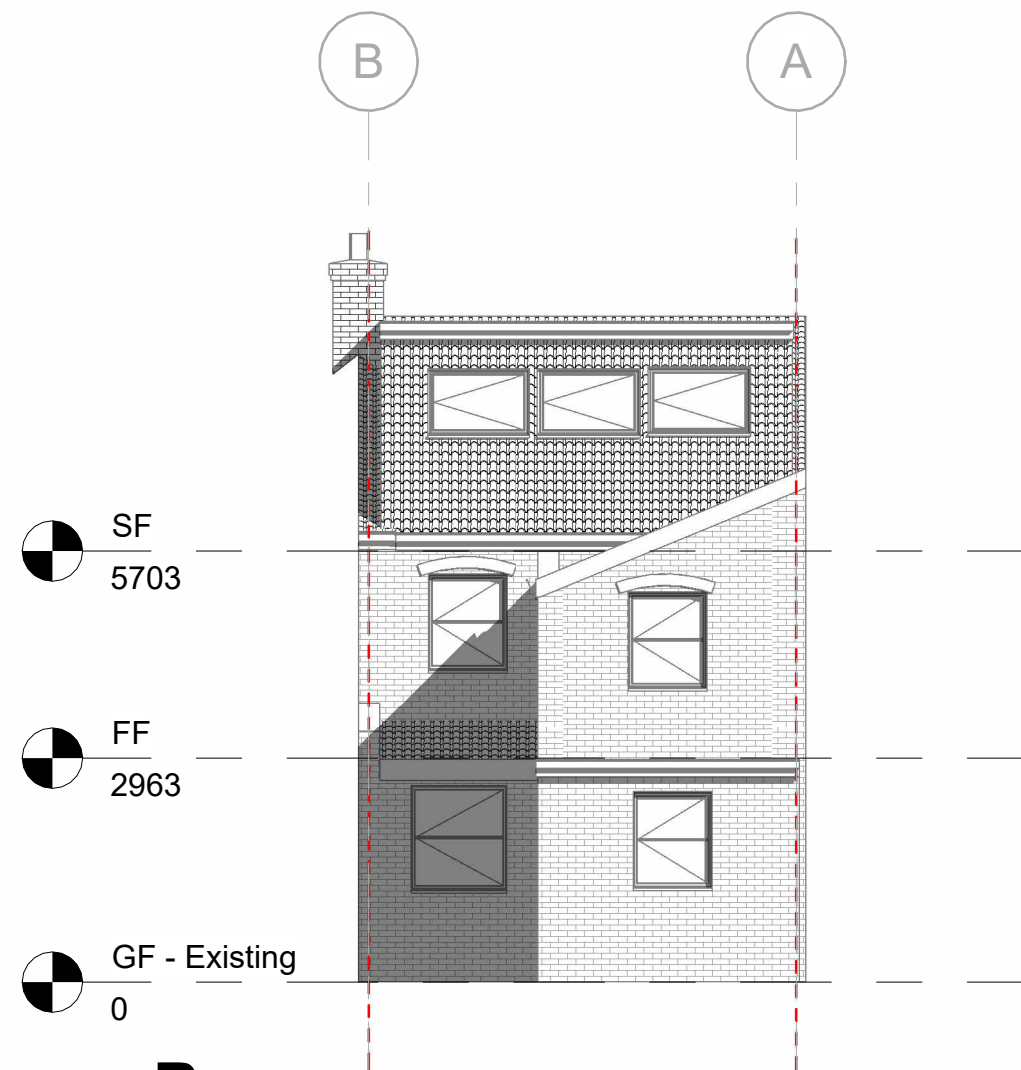

Rear
1 : 100

No proposed changes to front and rear elevations



AYPL
Architectural & Planning
Consultants
63 Stoke Newington High St
London
N16 8EL

PROJECT
4A Barratt Avenue, N22 7EZ


SHEET
Elevations

CLIENT
Krishna

Date 19/02/26	Project number P26-03
------------------	--------------------------

DRWAING NUMBER
A3-10-01

Scale (@ A3) 1 : 100	REV
-------------------------	-----

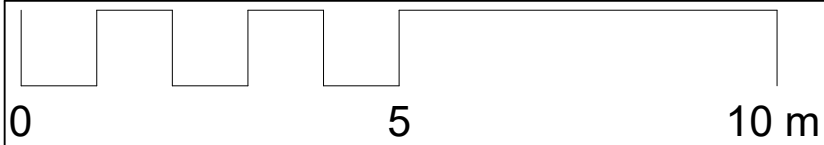

SF
5703

FF
2963

GF - Existing
0

East
1 : 100

No proposed changes to side elevations

SF
5703

FF
2963

GF - Existing
0

West
1 : 100

No proposed changes to side elevations



AYPL
Architectural & Planning
Consultants
63 Stoke Newington High St
London
N16 8EL

PROJECT
4A Barratt Avenue, N22 7EZ



SHEET
Elevations

CLIENT
Krishna

Date 19/02/26	Project number P26-03
------------------	--------------------------

DRWAING NUMBER
A3-10-02

Scale (@ A3) 1 : 100	REV
-------------------------	-----

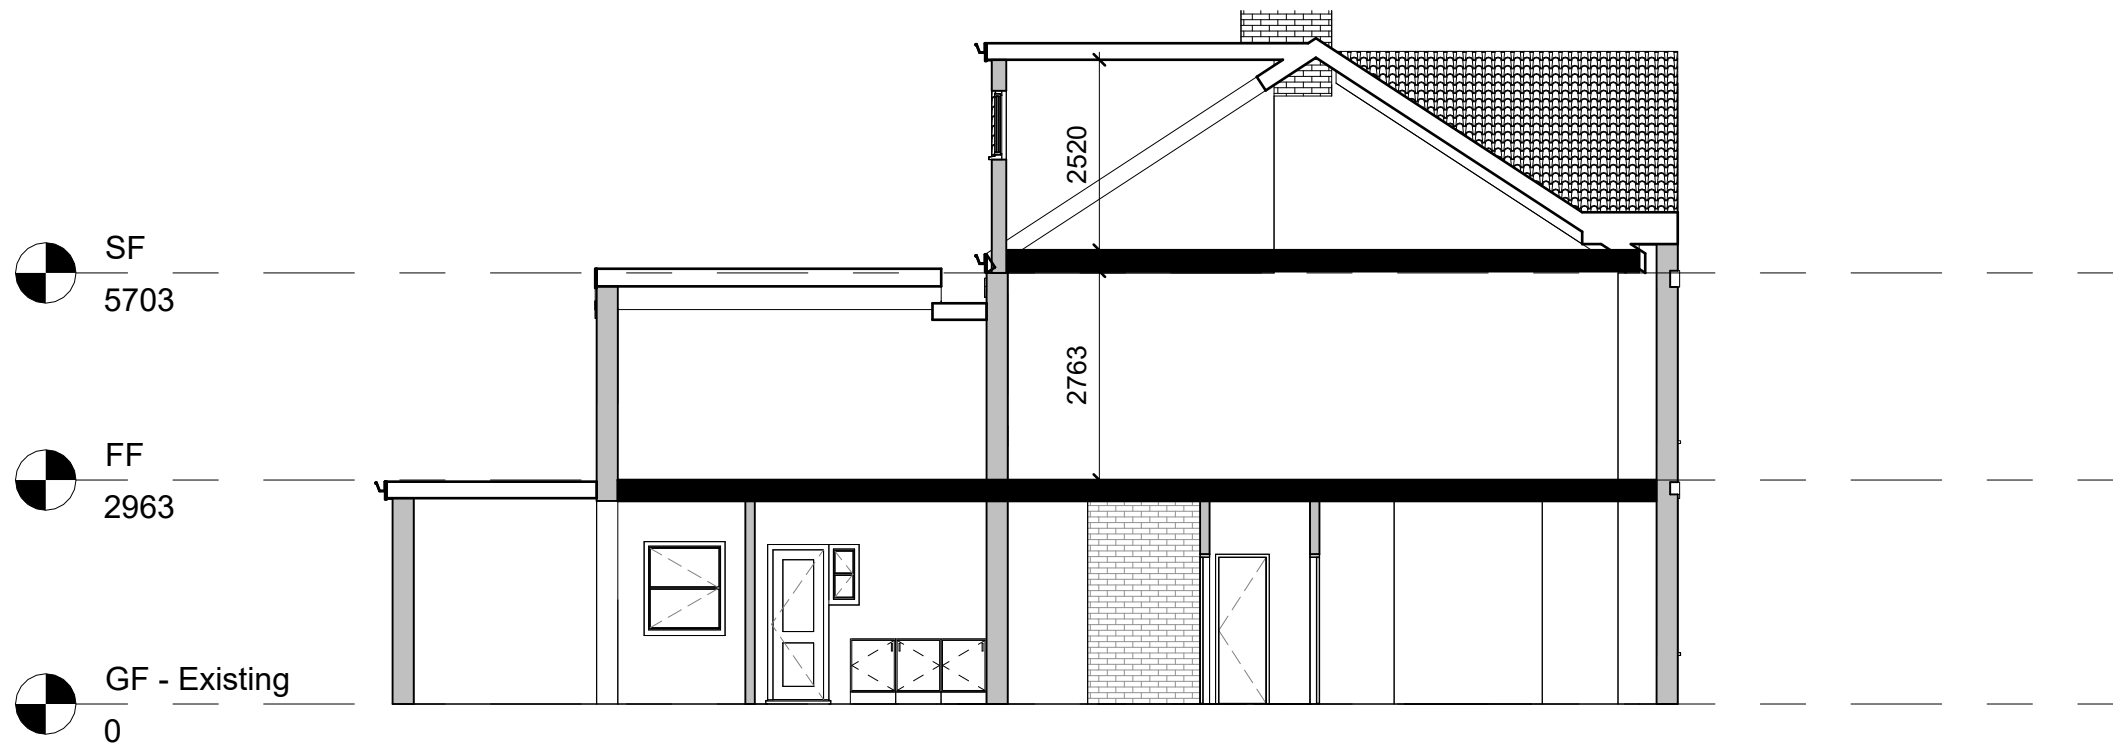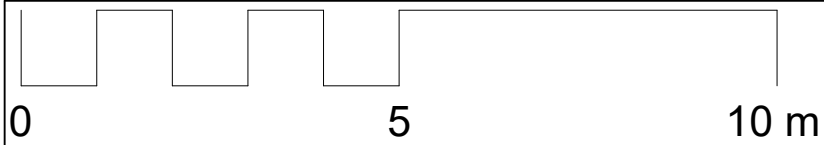

Section A-A

1 : 100

No proposed changes



AYPL
Architectural & Planning
Consultants
63 Stoke Newington High St
London
N16 8EL

PROJECT
4A Barratt Avenue, N22 7EZ

SHEET
Sectional View

CLIENT
Krishna

Date 19/02/26	Project number P26-03
------------------	--------------------------

DRWAING NUMBER
A3-20-01

Scale (@ A3) 1 : 100	REV
-------------------------	-----