


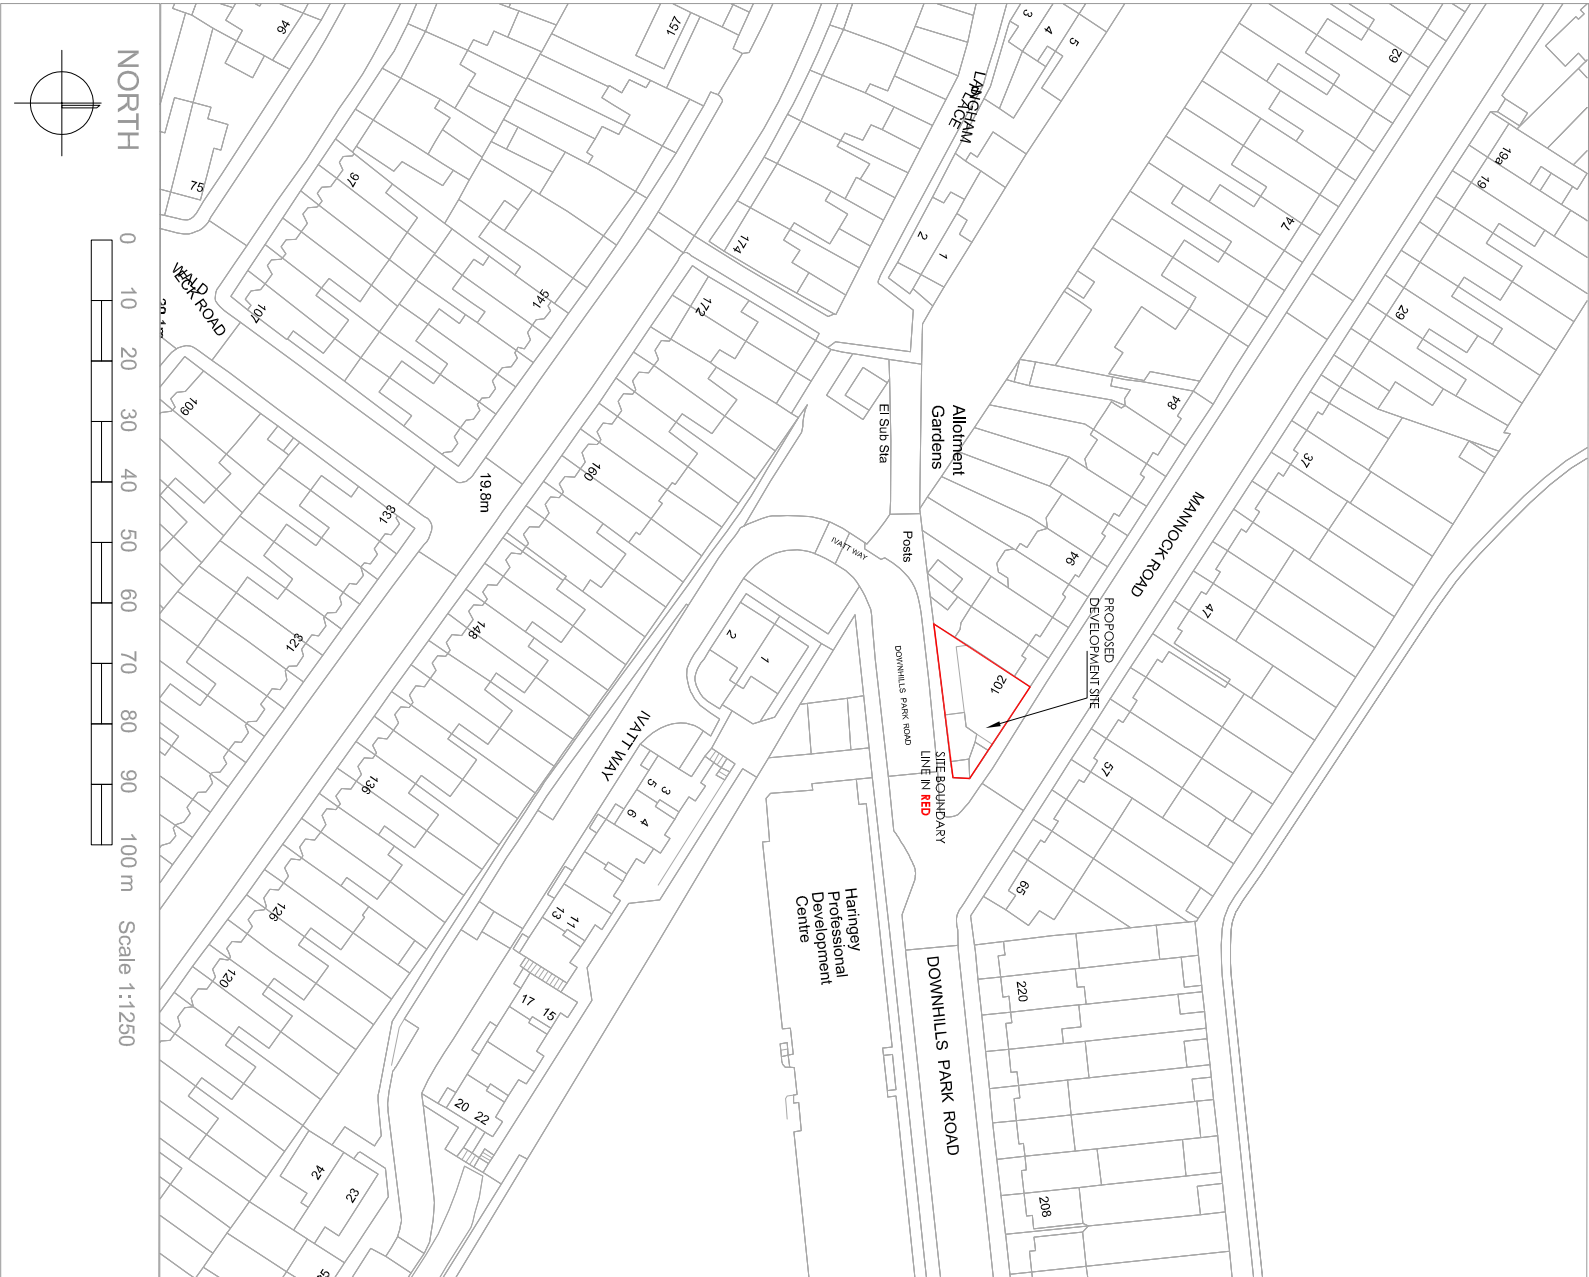

SITE LOCATION PLAN (1 : 1250)

PROPOSED BLOCK PLAN (1 : 500)

FILE PATH SHOWN IN MARGIN

DRAWING TITLE:

SITE LOCATION PLAN + BLOCK PLAN

PROJECT TITLE:

PROPOSED NEW ROOF EXTENSION TO THE EXISTING PITCH ROOF WITH
A NEW LOFT ROOM CONVERSION, A NEW PORCH TO THE FRONT FACADE
AND TWO FLATS CONVERSION FROM THE EXISTING SINGLE DWELLING HOUSE
AT 102 MANNOCK ROAD, LONDON N22 6AA

GAVIN FUNG ARCHITECTS

16 BROWNLOW COURT, BROWNLOW ROAD,
LONDON N11 2BH

e: gavin.fung@yachoo.co.uk m: 0790 6126 474



ReQuestAPIan

Map number: TQRQM25041182510595

Title: 102 MANNOCK ROAD, LONDON N22 6AA

Map Produced for: GAVIN FUNG ARCHITECTS

© Crown copyright and database rights 2025 OS 100042766

Project ID:

Date of Purchase: 16/02/2025

1 years subscription from 16/02/2025 for 1 workstation.