


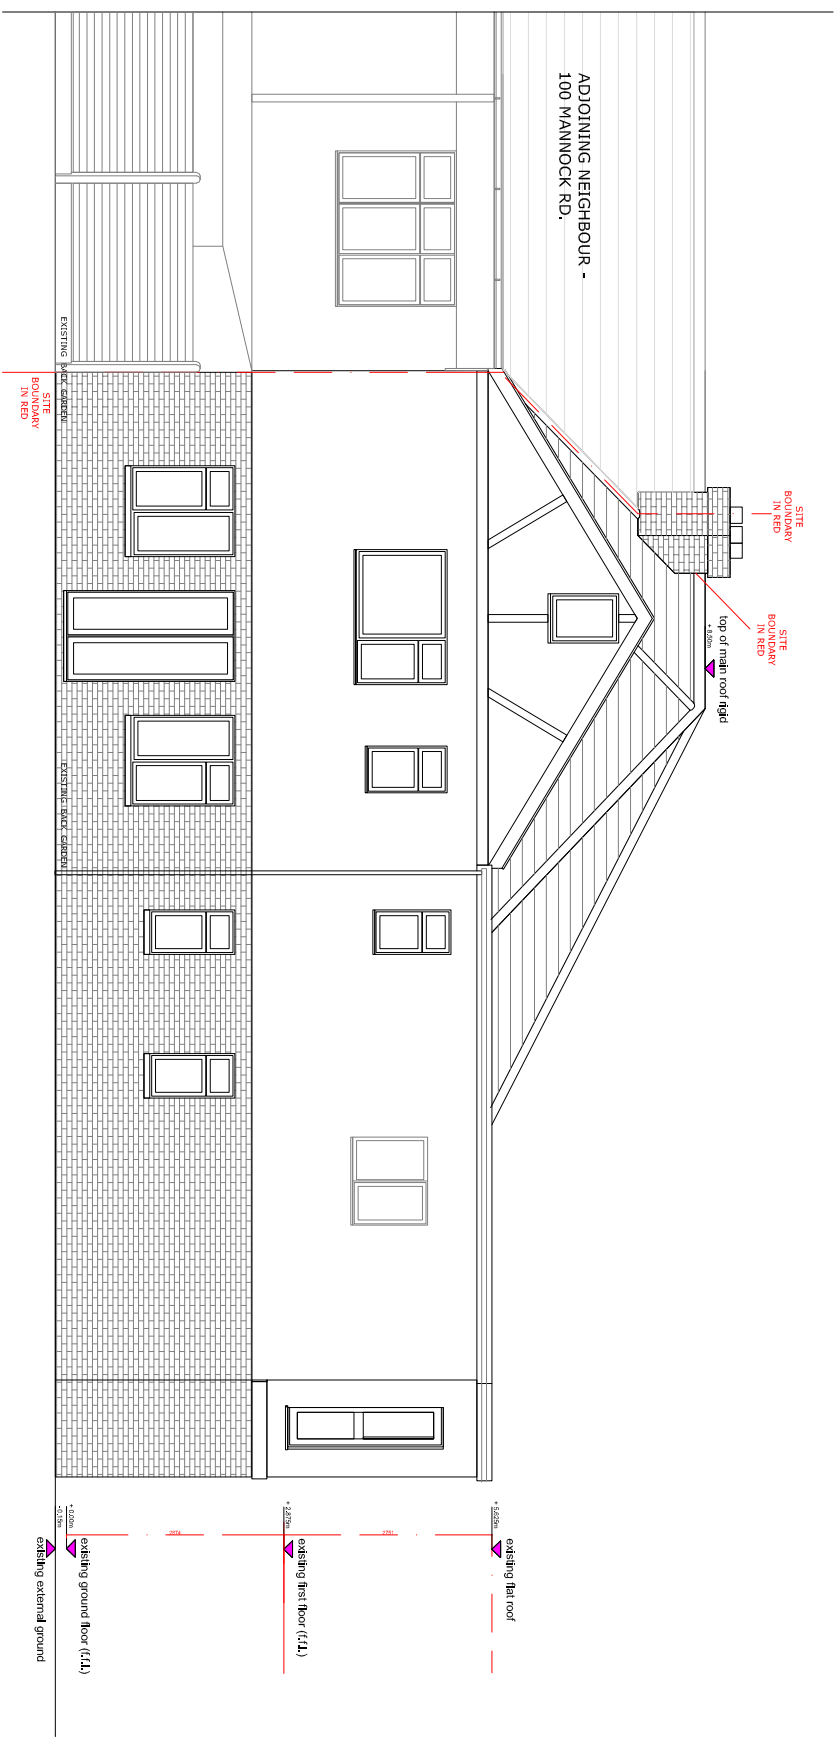

GAVIN FUNG ARCHITECTS

e: gavin.fung@yahoo.co.uk m: 0790 6126 474

PROJECT TITLE:
PROPOSED NEW ROOF EXTENSION TO THE EXISTING PITCH ROOF WITH
A NEW LOFT ROOM CONVERSION, A NEW PORCH TO THE FRONT FACADE
AND TWO FLATS CONVERSION FROM THE EXISTING SINGLE DWELLING HOUSE
AT 102 MANNOCK ROAD, LONDON N22 6AA

DRAWING BY: GF	SCALE: 1: 100 @ A3	DATE: DEC' 2025
DRAWING NUMBER: PROJECT	STATUS	NUMBER REV.
2503-FL	PL	1007 —