


NOTES
THIS DRAWING IS FOR PLANNING USE ONLY, STRUCTURE AND BUILDING CONTROL APPROVAL IS REQUIRED BEFORE COMMENCEMENT OF ANY BUILDING WORKS.DO NOT REPRODUCE THIS DRAWING WITHOUT PERMISSION, THIS DRAWING IS SUBJECT TO COPYRIGHT .

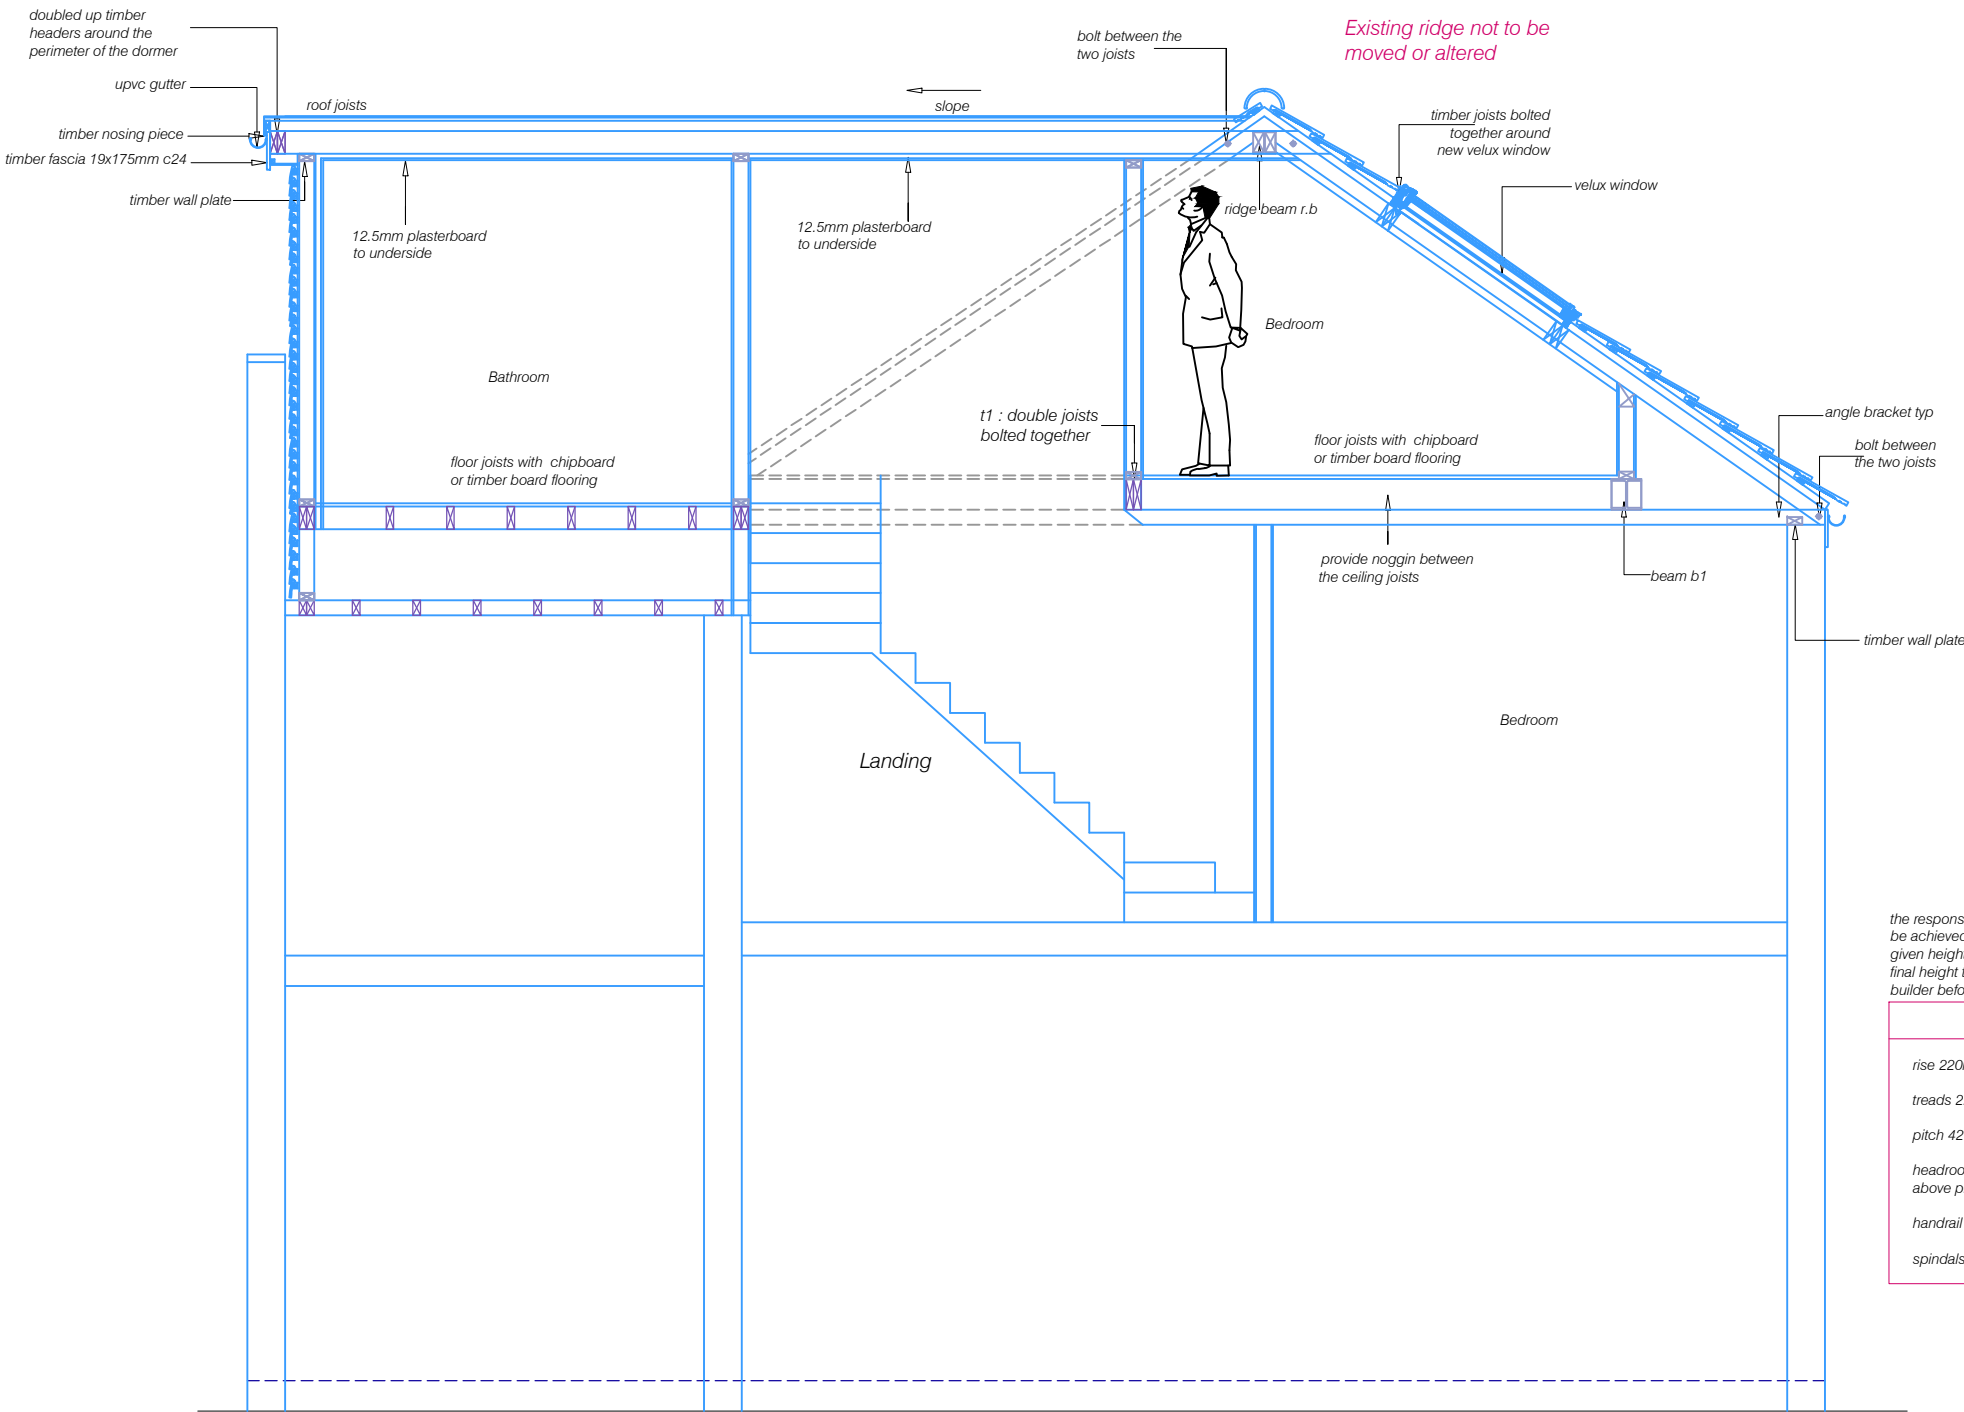

the responsibility of the client / contractor to be achieved minimum 2.0m height & the given heights are for indicative only and the final height to be checked on site by the builder before commencement of any works.

staircase
rise 220mm max
treads 220mm min
pitch 42° max
headroom 2000mm min above pitch line
handrail 900mm high min
spindals 100mmc/c max

PROPOSED SECTION AA



THE LOFT CONVERTER

The Loft Converter (City) Ltd
33 East Barnet road New barnet EN4 8RN
info@theloftconverter.com
www.theloftconverter.com
Mobile: 07525041120
Tel:0208 361 7458

Client
56 STATION CRESCENT,
TOTTENHAM, LONDON N15 5BE

Drawing Title
PROPOSED SECTION AA

Scale	Date	Checked	Drawn By
1:50	03/10/2025	AZ	AZ
Drawing Number			Revision
D09			