


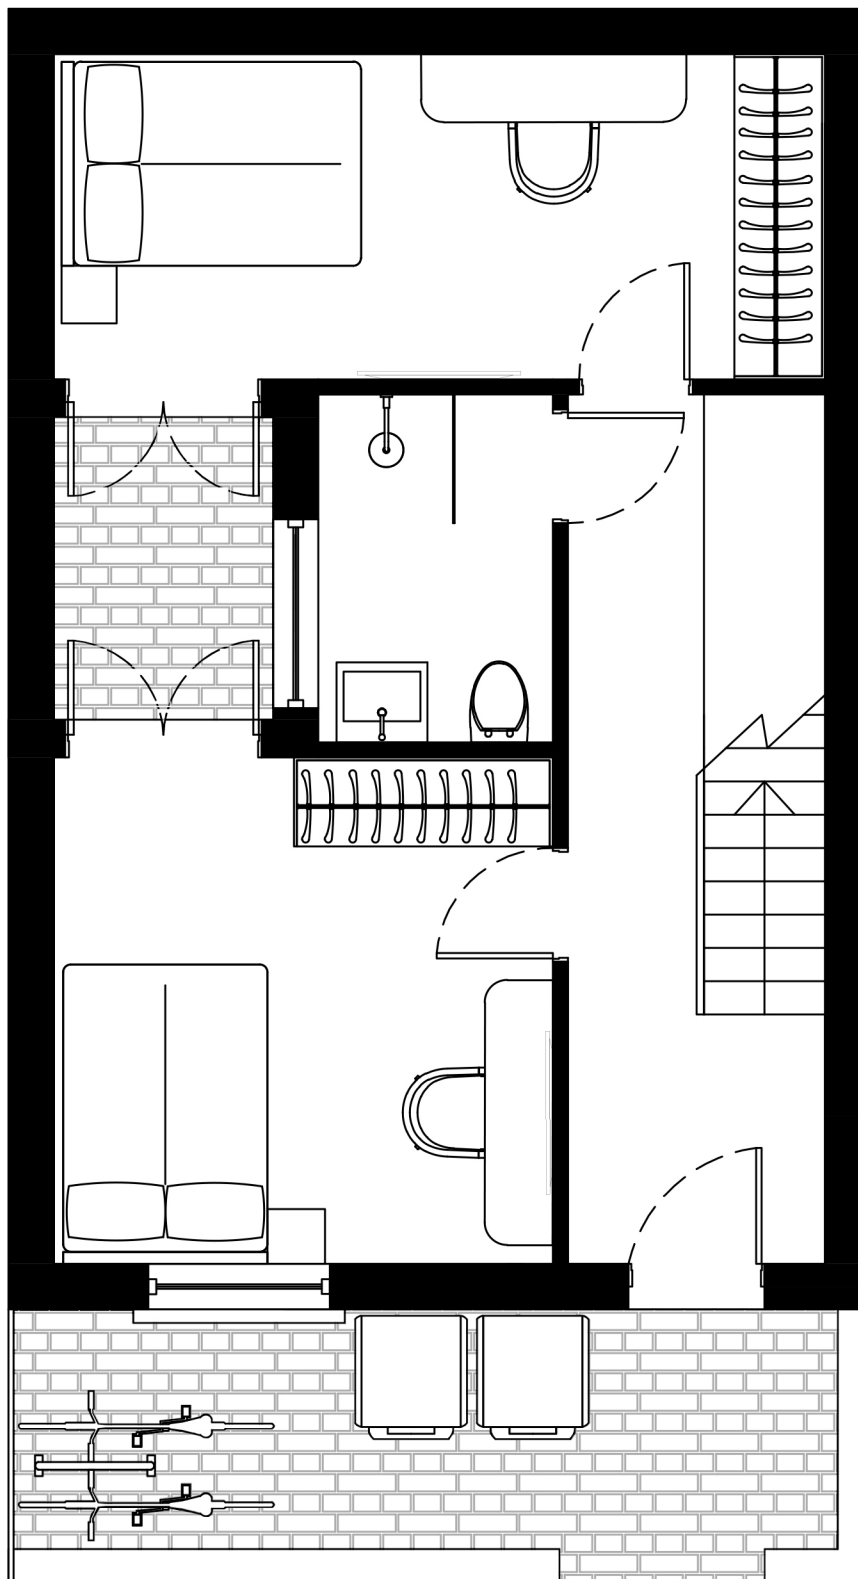

PROPOSAL GROUND FLOOR
LENGTH (INCLUDING FRONT
PATIO) 10.4m



ALL DIMENSIONS IN MM UNLESS STATED OTHERWISE

© 2026. ALL RIGHTS RESERVED. THIS DRAWING IS NOT TO BE SCALED. USE FIGURED DIMENSION ONLY.

THIS DRAWING IS PREPARED FOR PLANNING PURPOSES ONLY AND IS INDICATIVE. THE AUTHOR DOES NOT ACCEPT LIABILITY FOR CONSTRUCTION OR TECHNICAL ACCURACY.

PROJECT
1 CHURCH ROAD, HORNSEY,
LONDON, N6 4QH

CLIENT
PRIVATE

DRAWING TITLE
PROPOSED GROUND PLAN

SCALE
1:50

SIZE
A3

DRAWING NO
1CR-PL-PP-201

REV
-

DRAWING STATUS
PLANNING

NOT FOR CONSTRUCTION