



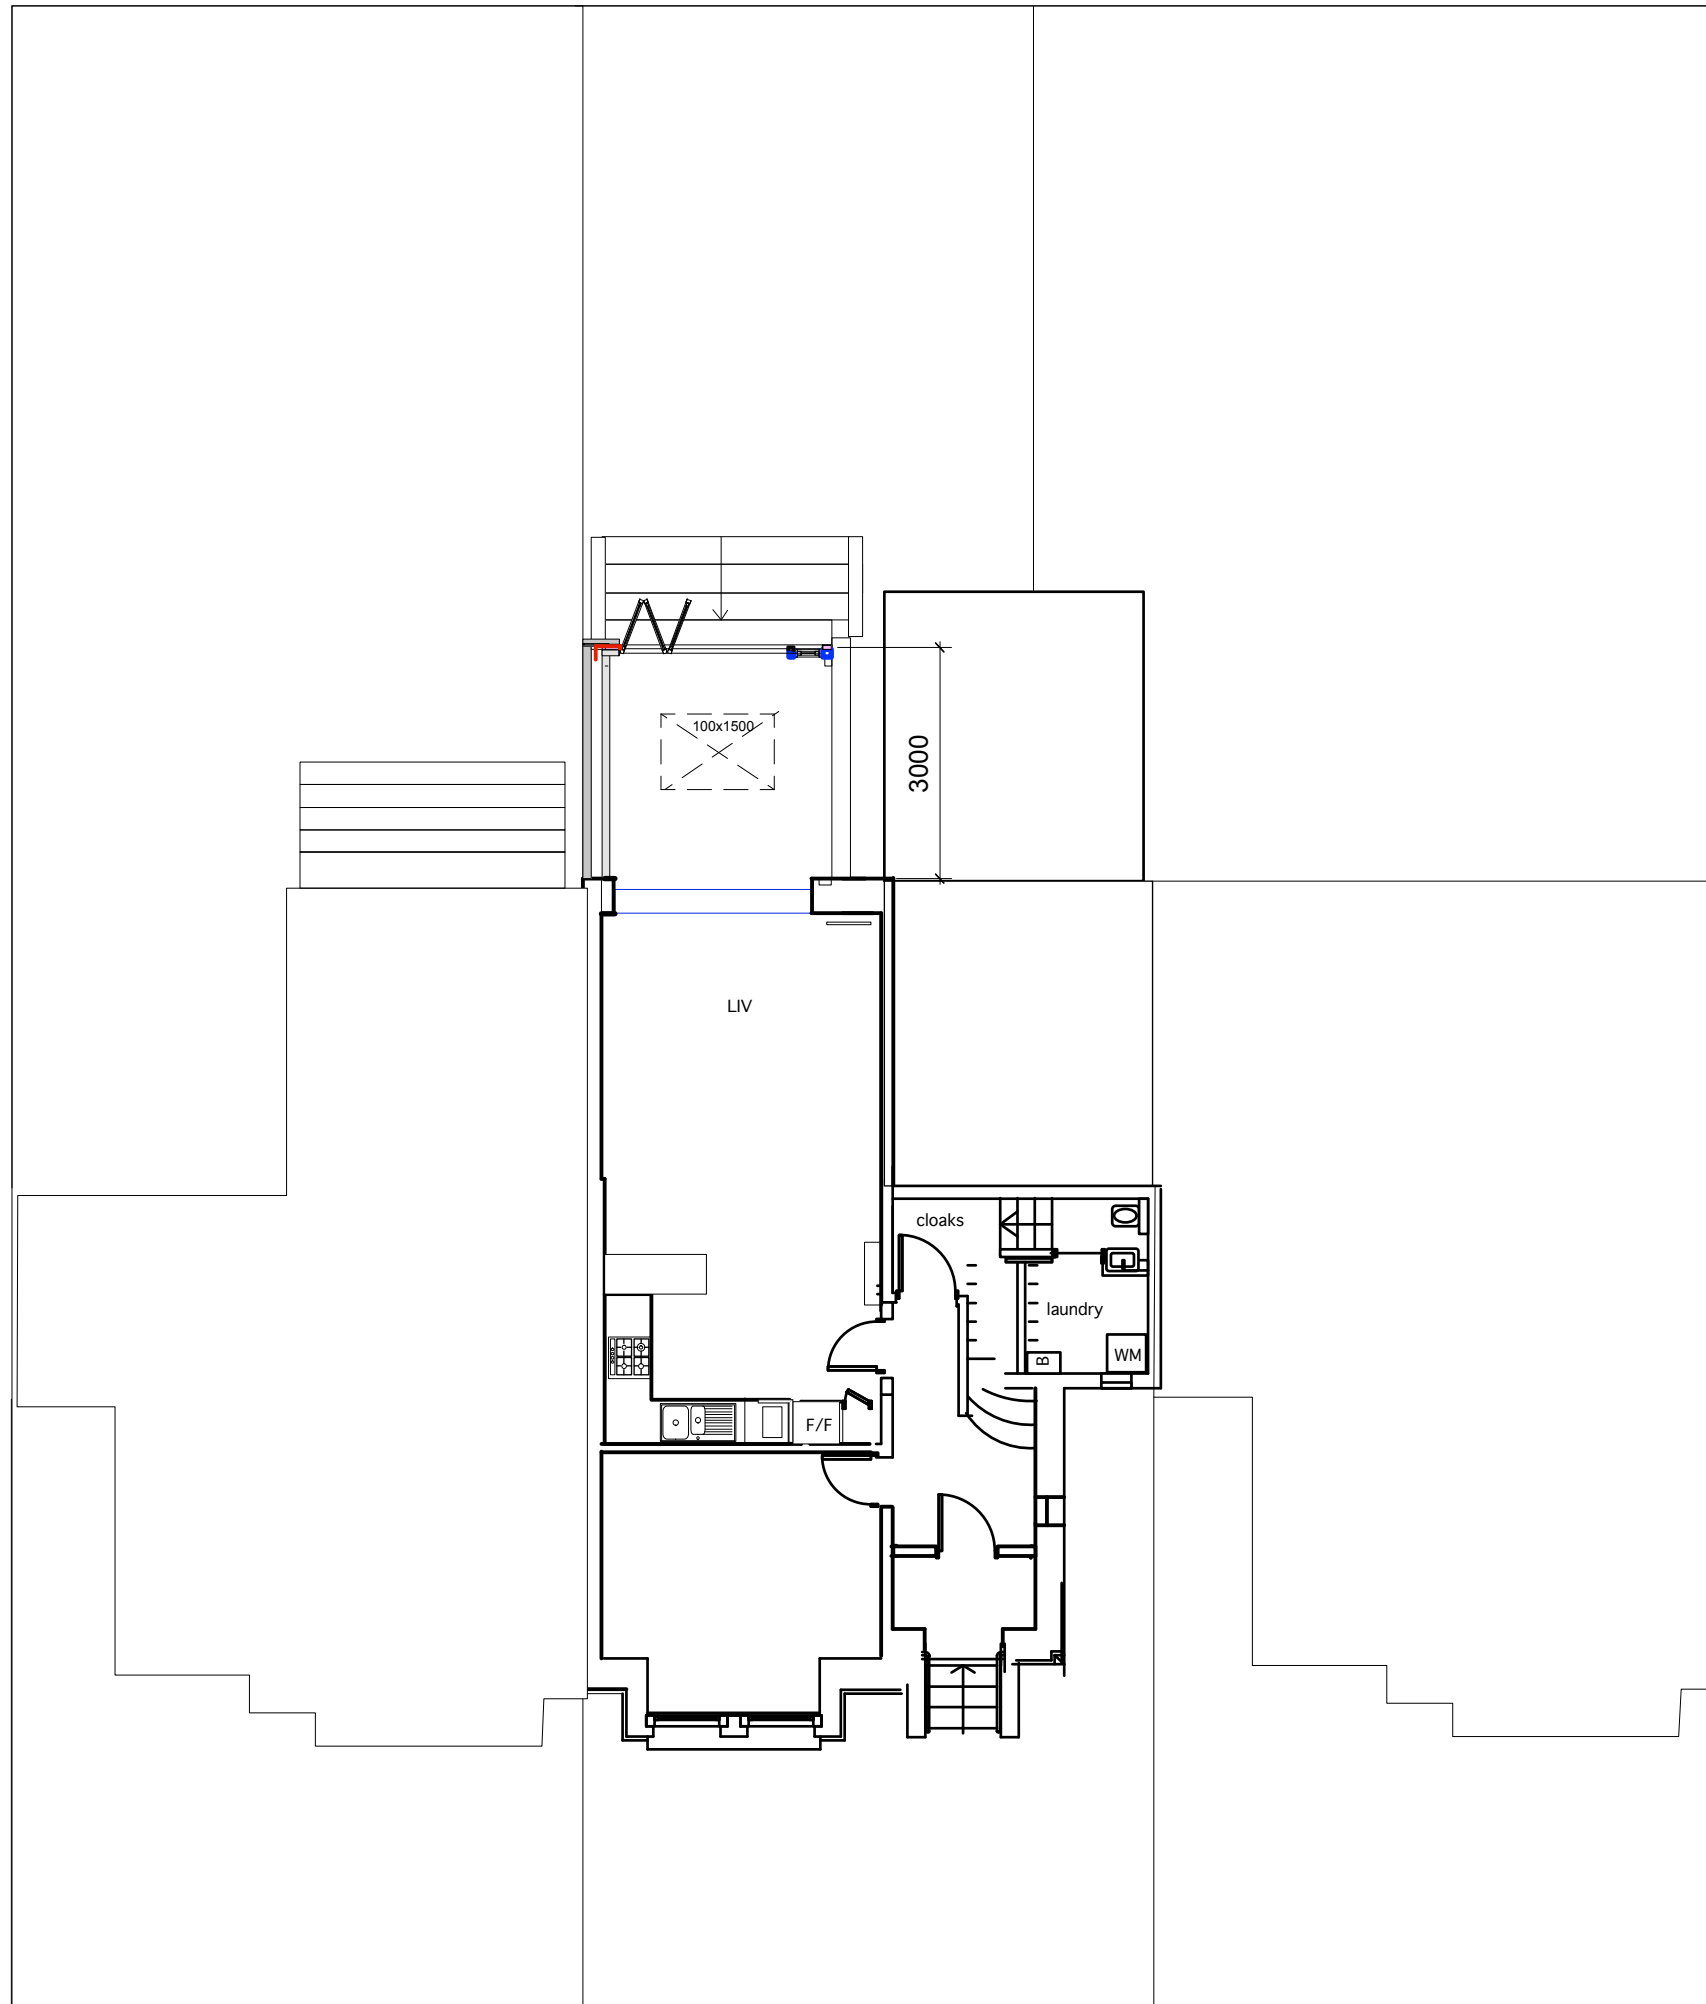

scale 1:100

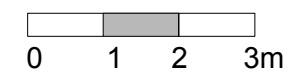

Proposed plan

CONSTANTINE ARCHITECTS

e. c@constantinearchitects.co.uk
m. 07958 455 245
w. www.constantinearchitects.co.uk