
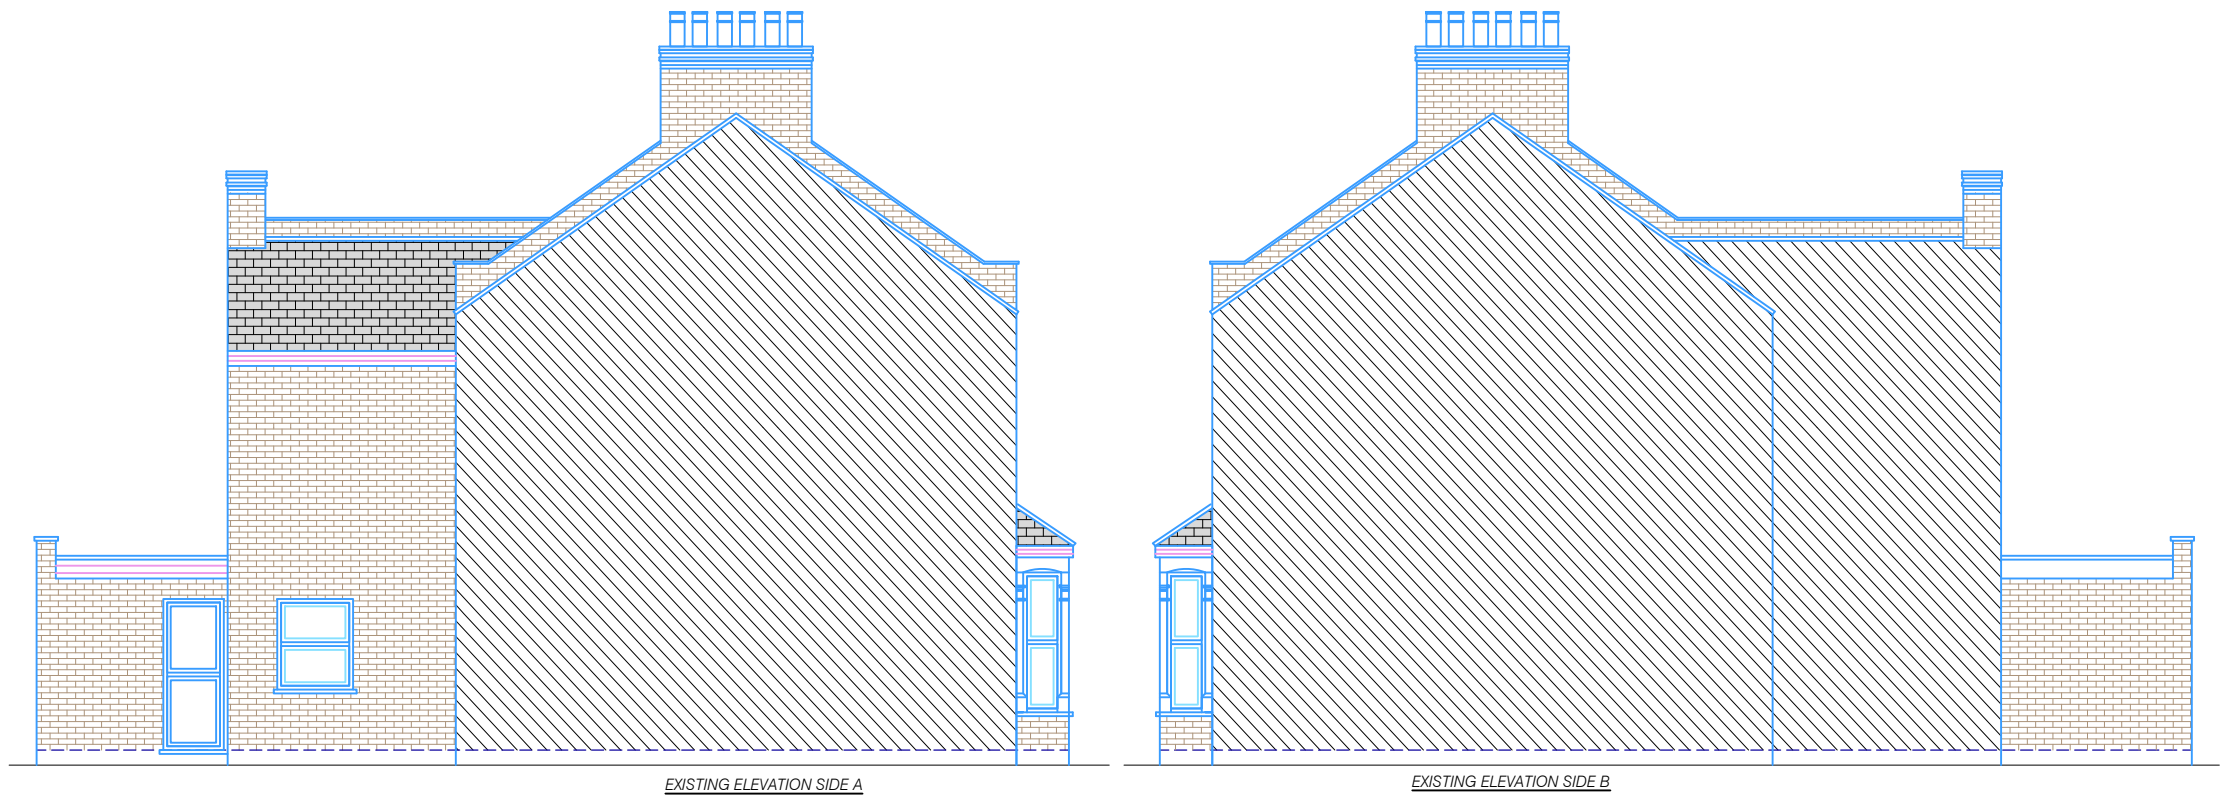


NOTES
THIS DRAWING IS FOR PLANNING USE
ONLY, STRUCTURE AND BUILDING
CONTROL APPROVAL IS REQUIRED BEFORE
COMMENCEMENT OF ANY BUILDING
WORKS.DO NOT REPRODUCE THIS
DRAWING WITHOUT PERMISSION, THIS
DRAWING IS SUBJECT TO COPYRIGHT .

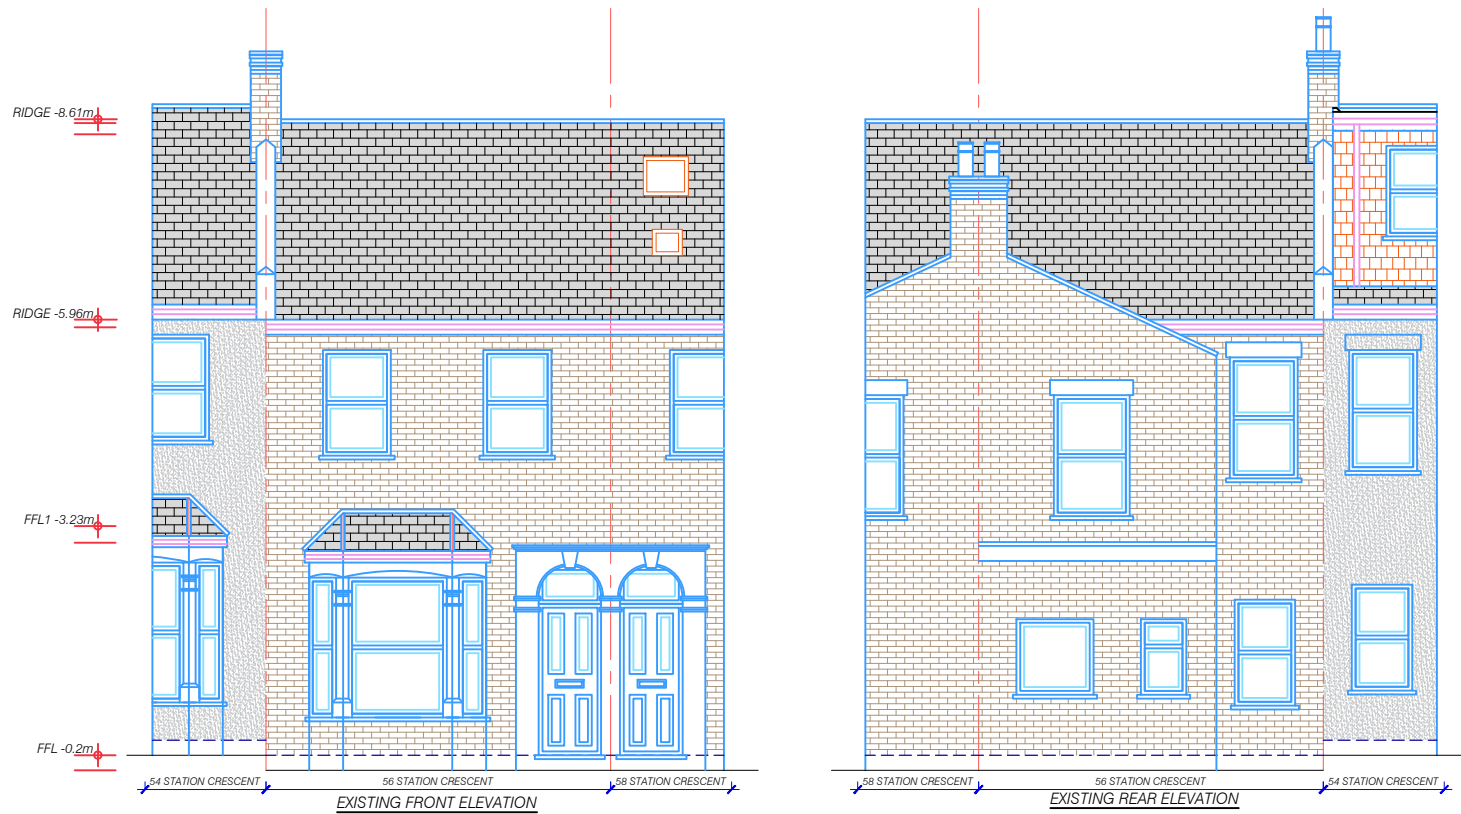

THE LOFT CONVERTER

The Loft Converter (City) Ltd
33 East Barnet road New barnet EN4 8RN
info@theloftconverter.com
www.theloftconverter.com
Mobile: 07525041120
Tel:0208 361 7458

Client

56 STATION CRESCENT,
TOTTENHAM, LONDON N15 5BE

Drawing Title

EXISTING ELEVATIONS

Scale

1:100

Date

03/10/2025

Checked

AZ

Drawn By

AZ

Drawing Number

D07

Revision