


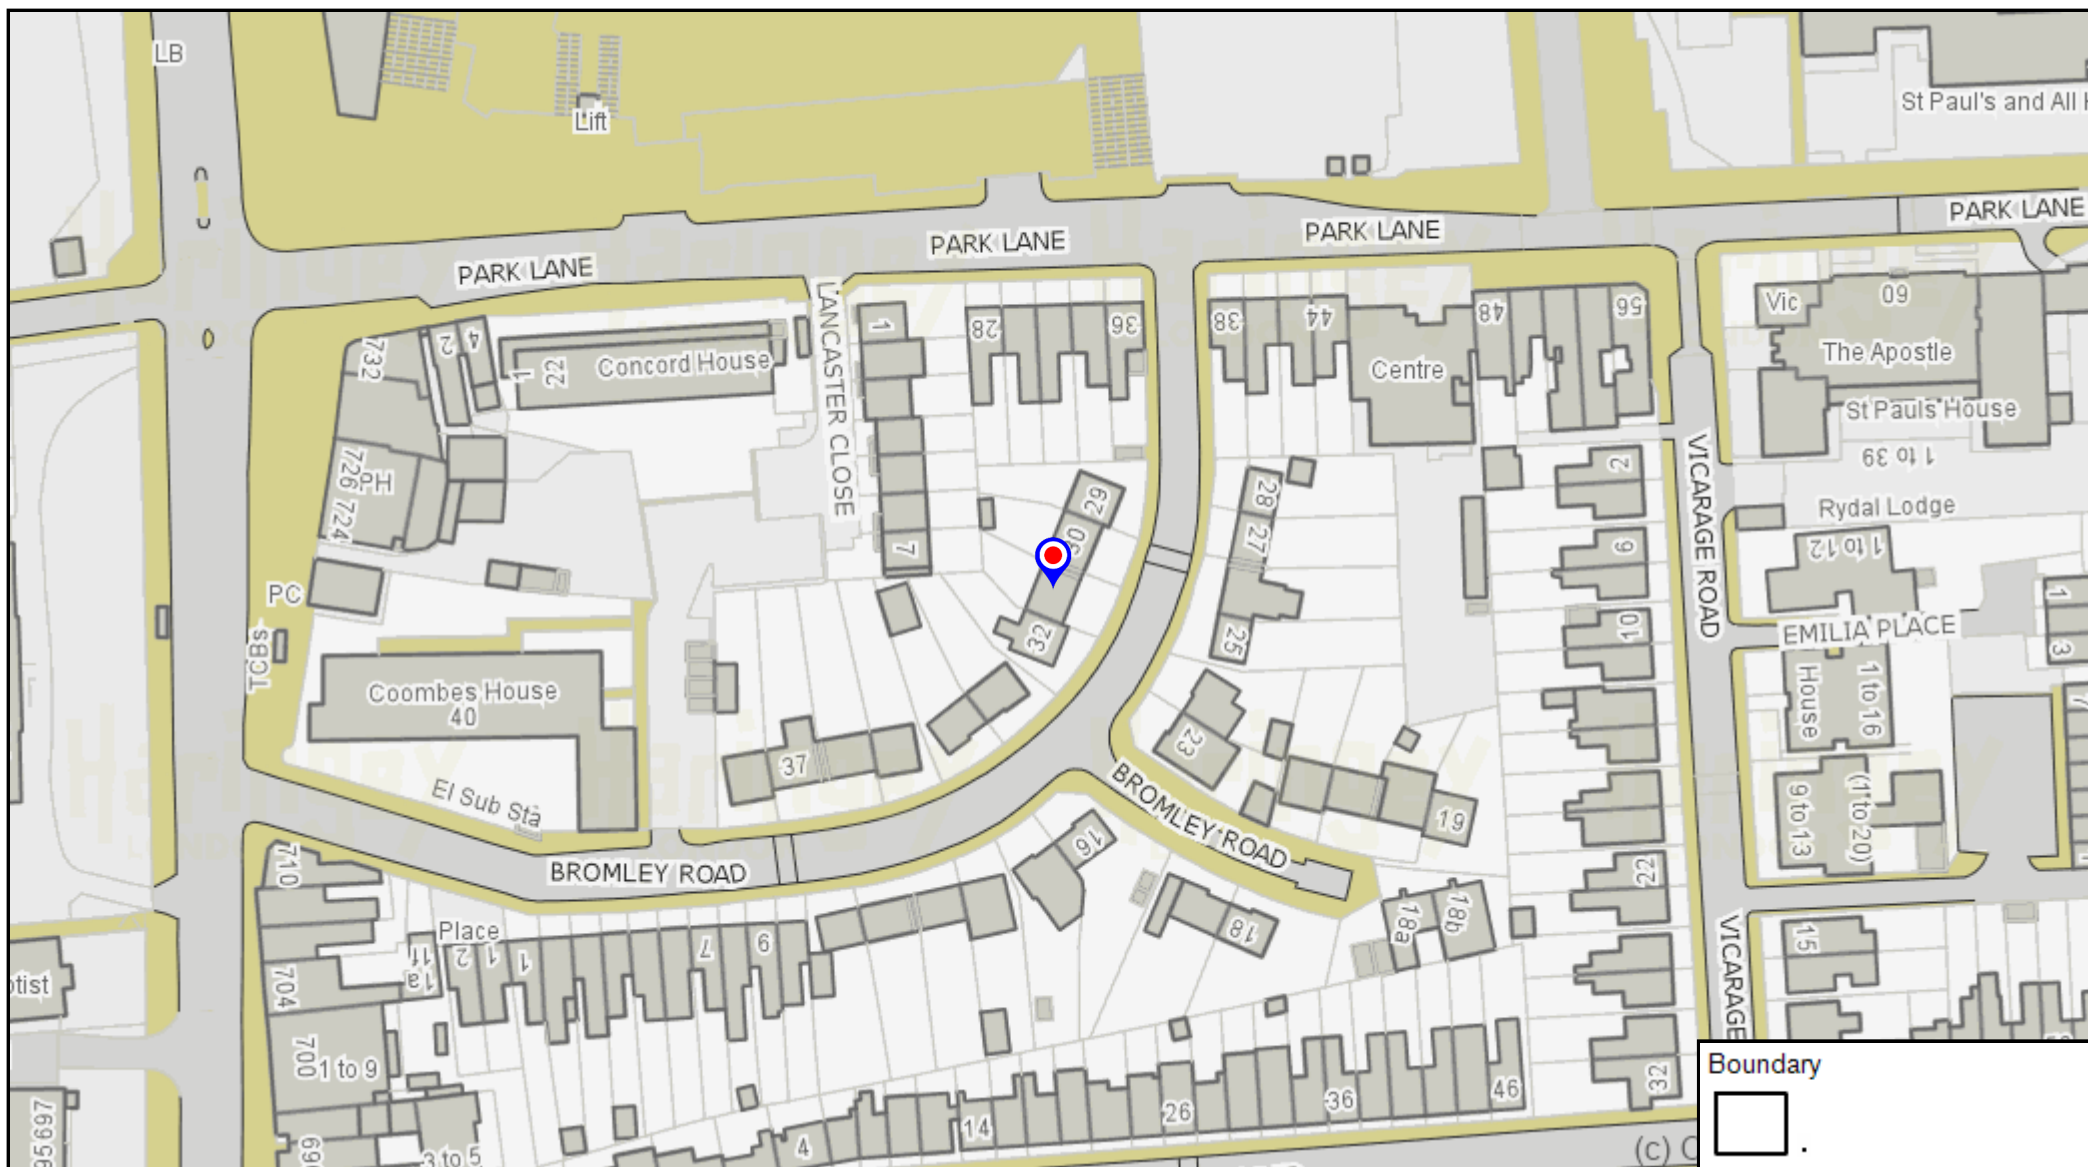

Cross over Ref -7118-31 Bromley Road N17 OAR



N Scale: 1:1250

Haringey
LONDON

© London Borough of Haringey

Printed on: 2021-09-30 13:23:46 by Naima.Coowar@haringey.gov.uk