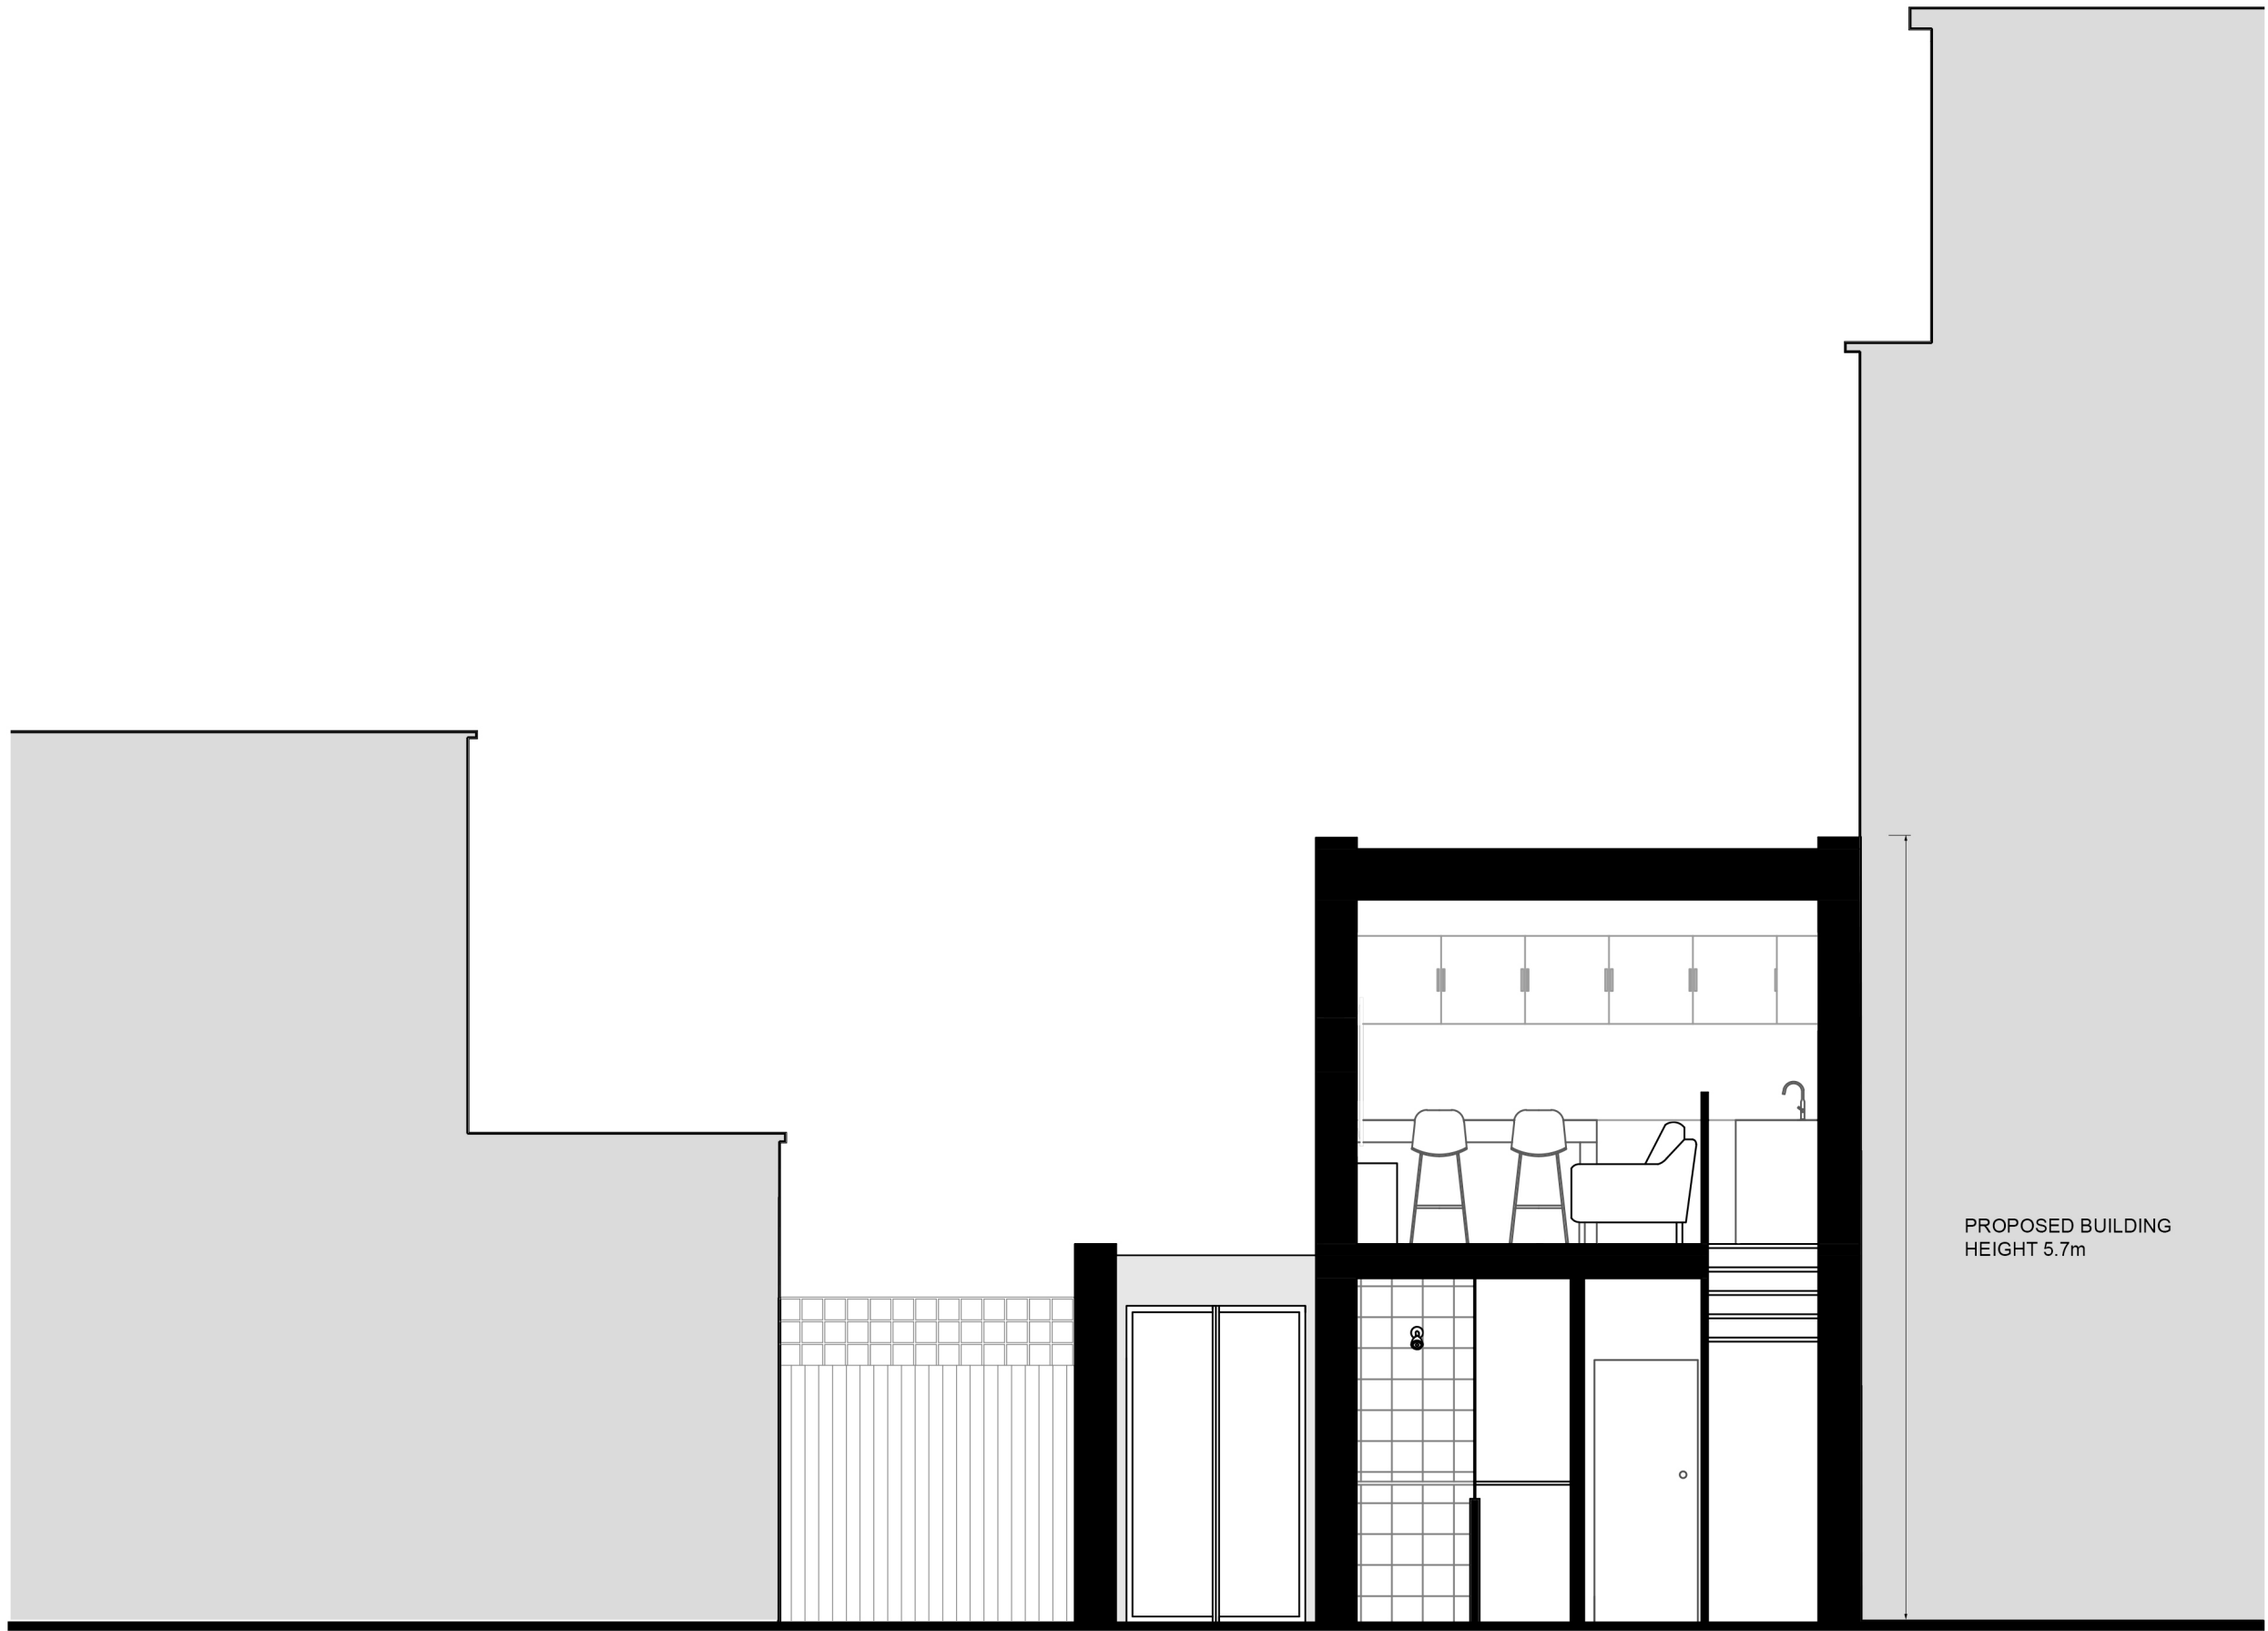


NORTH

PROPOSED BUILDING
HEIGHT 5.7m

PROJECT
1 CHURCH ROAD, HORNSEY,
LONDON, N6 4QH

CLIENT
PRIVATE

DRAWING TITLE
PROPOSED SECTION

SCALE
1:50

SIZE
A3

DRAWING NO
1CR-PL-SEC-400

REV
-

DRAWING STATUS
PLANNING



ALL DIMENSIONS IN MM UNLESS STATED OTHERWISE

© 2026. ALL RIGHTS RESERVED. THIS DRAWING IS NOT TO BE SCALED. USE FIGURED DIMENSION ONLY.

THIS DRAWING IS PREPARED FOR PLANNING PURPOSES ONLY AND IS INDICATIVE. THE AUTHOR DOES NOT ACCEPT LIABILITY FOR CONSTRUCTION OR TECHNICAL ACCURACY.

NOT FOR CONSTRUCTION