

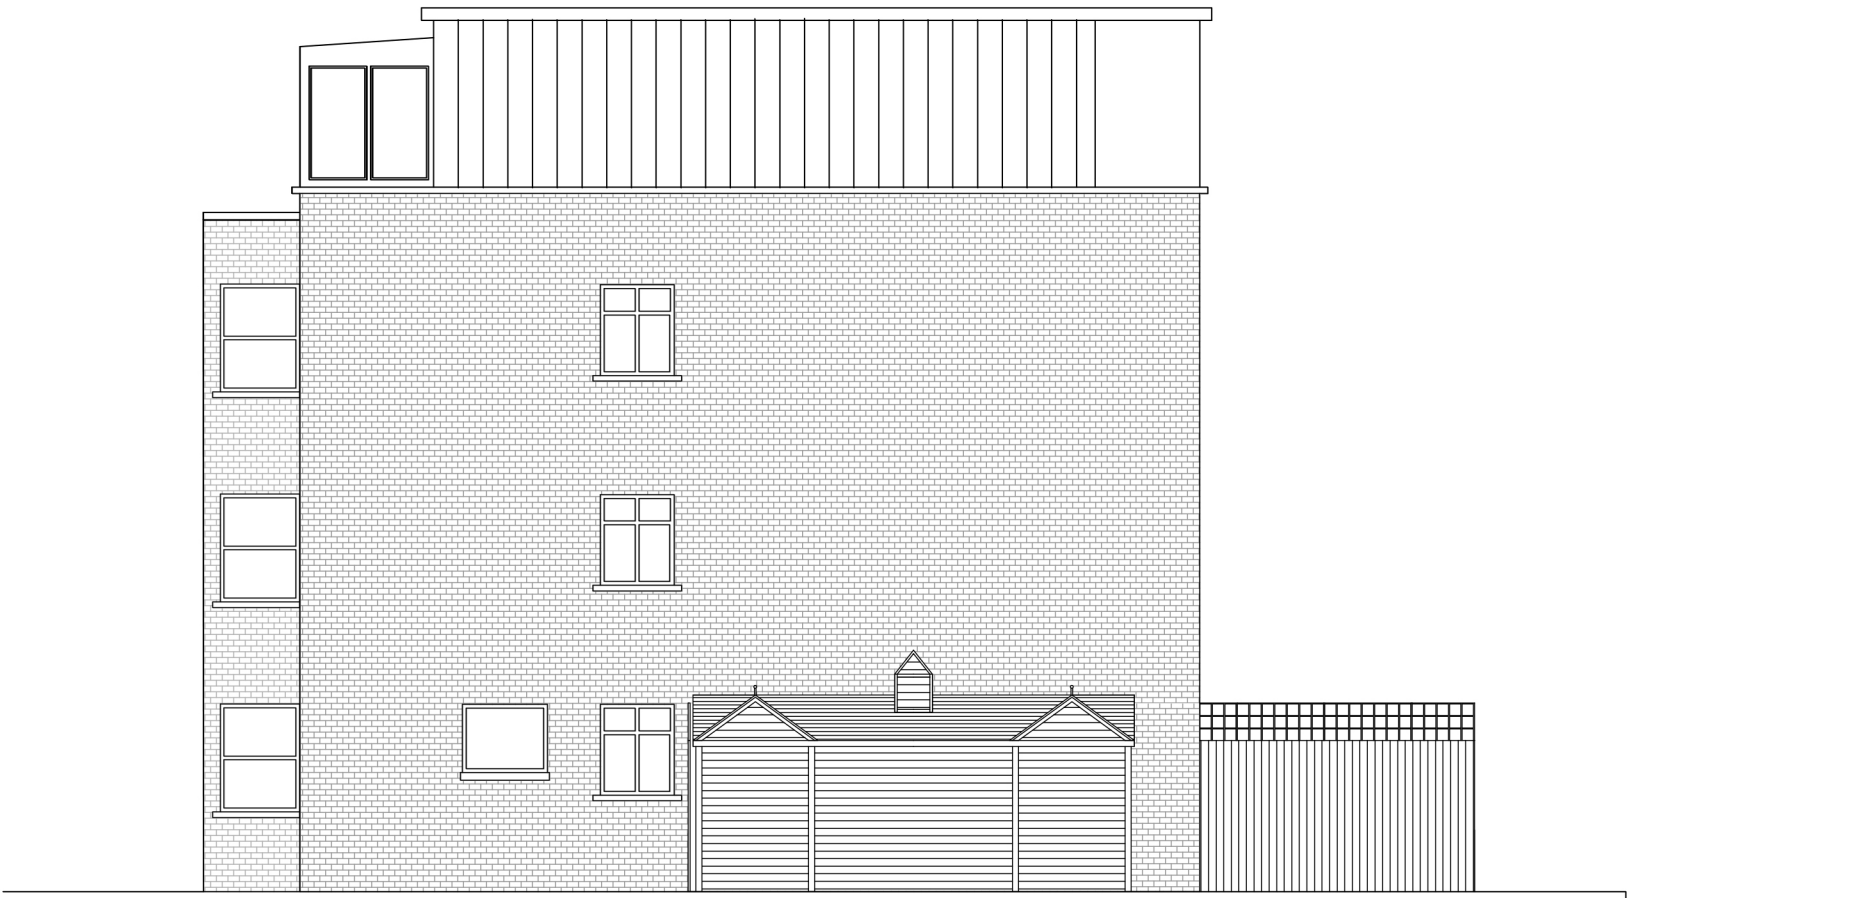


EXISTING ELEVATION

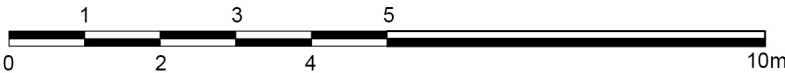

TOTAL PROPOSAL HEIGHT 5.7m

PROPOSED ELEVATION

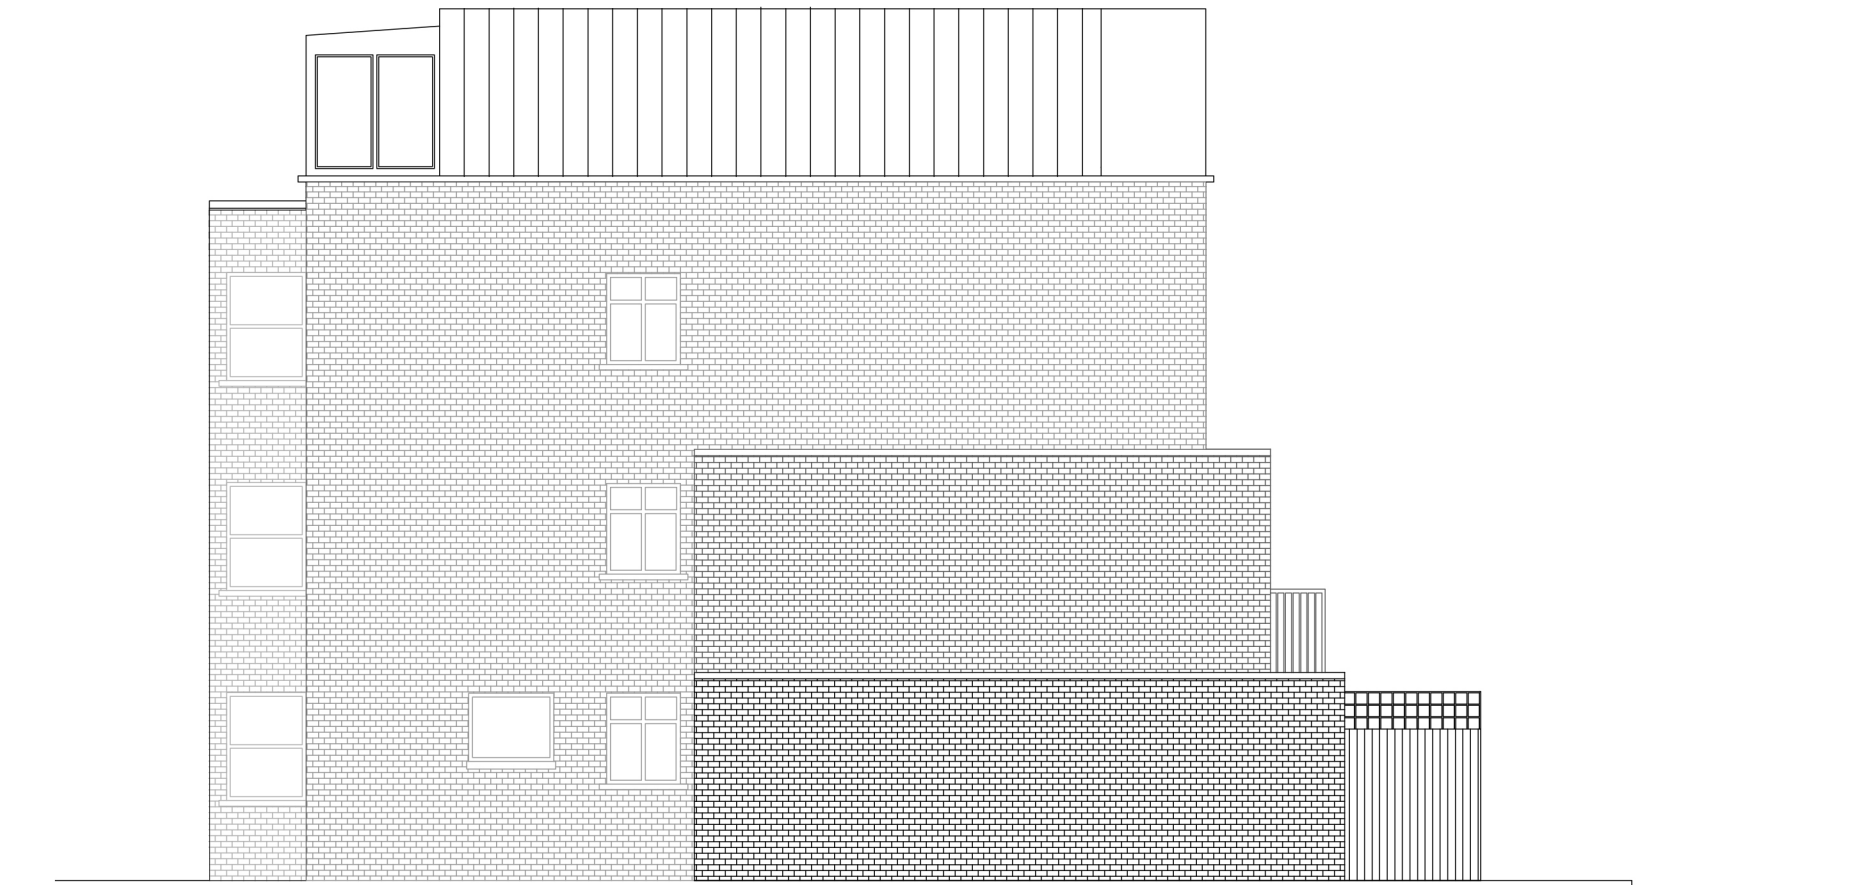

ALL DIMENSIONS IN MM UNLESS STATED OTHERWISE

© 2026. ALL RIGHTS RESERVED. THIS DRAWING IS NOT TO BE SCALED. USE FIGURED DIMENSION ONLY.

THIS DRAWING IS PREPARED FOR PLANNING PURPOSES ONLY AND IS INDICATIVE. THE AUTHOR DOES NOT ACCEPT LIABILITY FOR CONSTRUCTION OR TECHNICAL ACCURACY.

PROJECT
1 CHURCH ROAD, HORNSEY,
LONDON, N6 4QH

CLIENT
PRIVATE

DRAWING TITLE
EXISTING & PROPOSED WEST
ELEVATION

SCALE
1:100

SIZE
A3

DRAWING NO
1CR-PL-EE-111

REV
-

DRAWING STATUS
PLANNING

NOT FOR CONSTRUCTION