




Photomontage showing rear extension

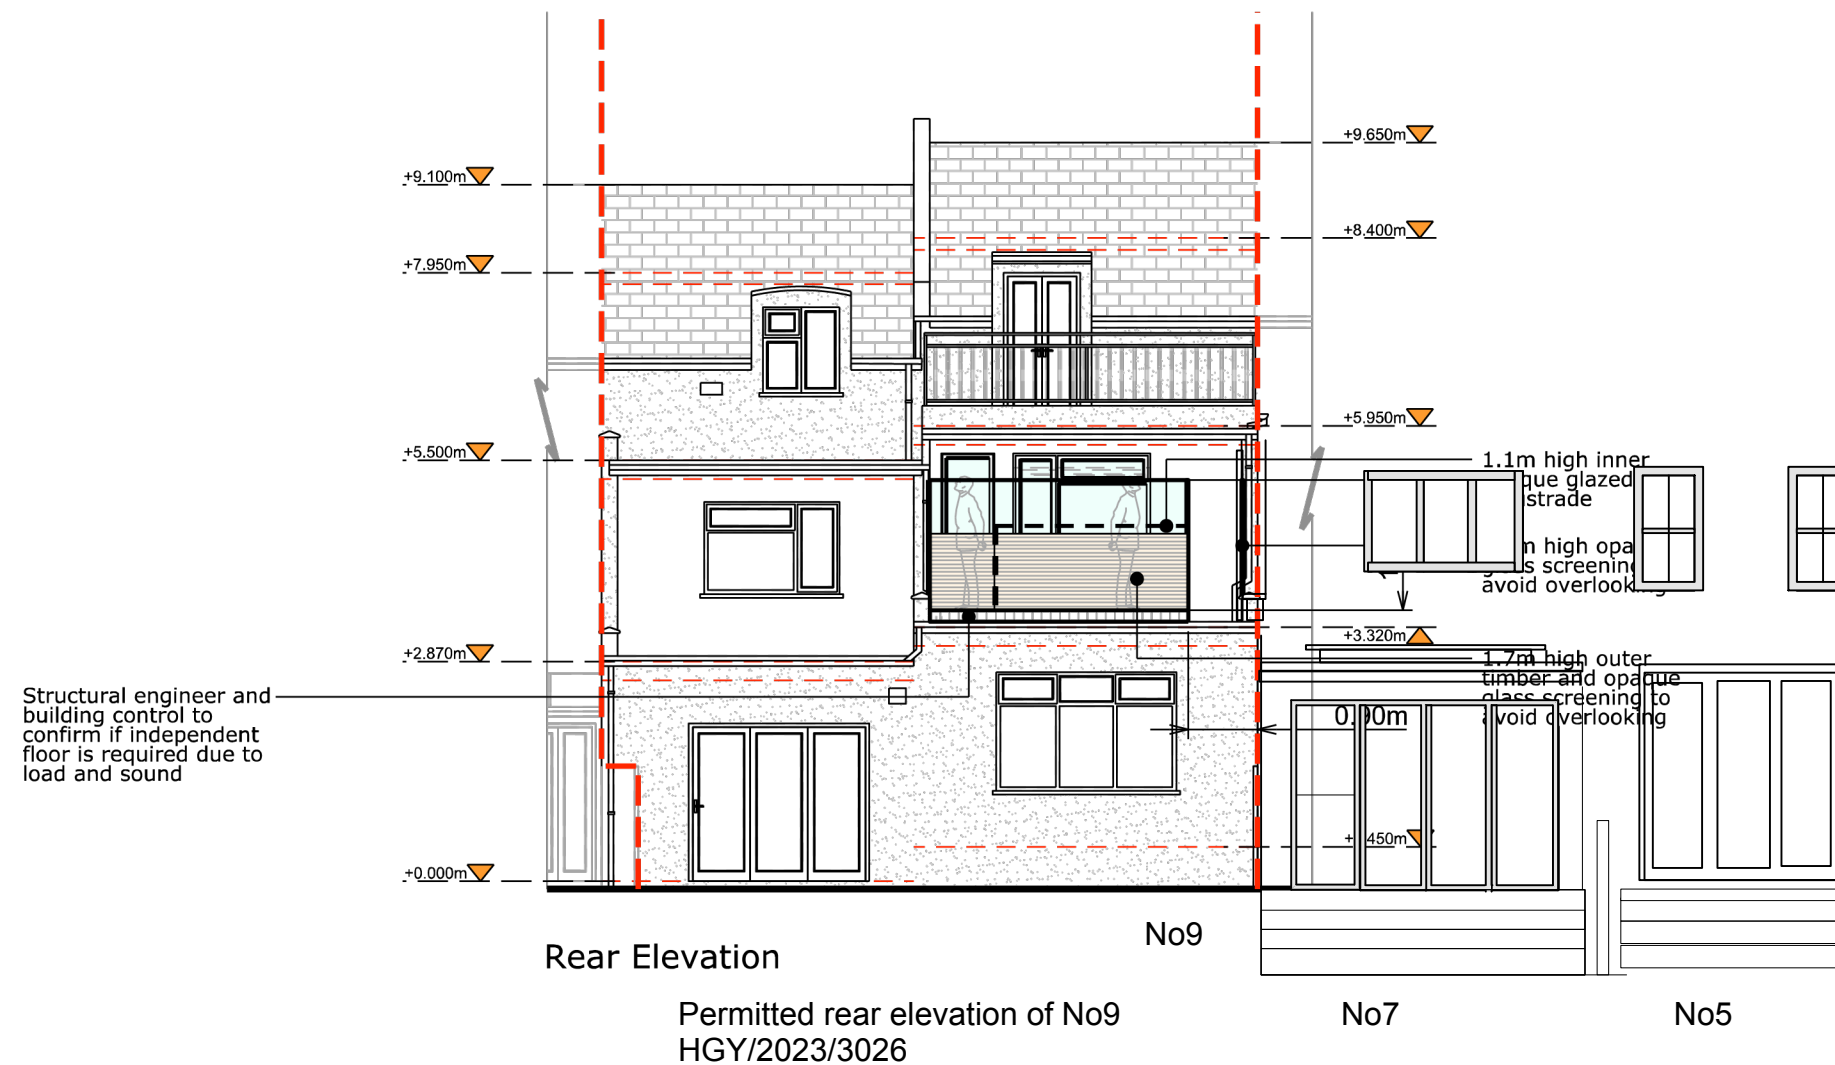

This drawing shows the permitted effective raising of the extension at No9 which is already over 3m with a rooftop barrier effectively raising the extension by a further 1.7m

scale 1:100

