


MATERIAL KEY

- 1. Aluminium frame windows (grey)
- 2. Frameless glass oriel window
- 3. GRP roofing (grey)
- 4. Fixed Flat rooflight
- 5. GREENCOAT steel cladding (Slate Grey)
- 6. GREENCOAT steel cladding (Slate Grey) Cappings
- 7. GREENCOAT steel cladding (Slate Grey) Hopper and downpipe

▲ A

A ▲

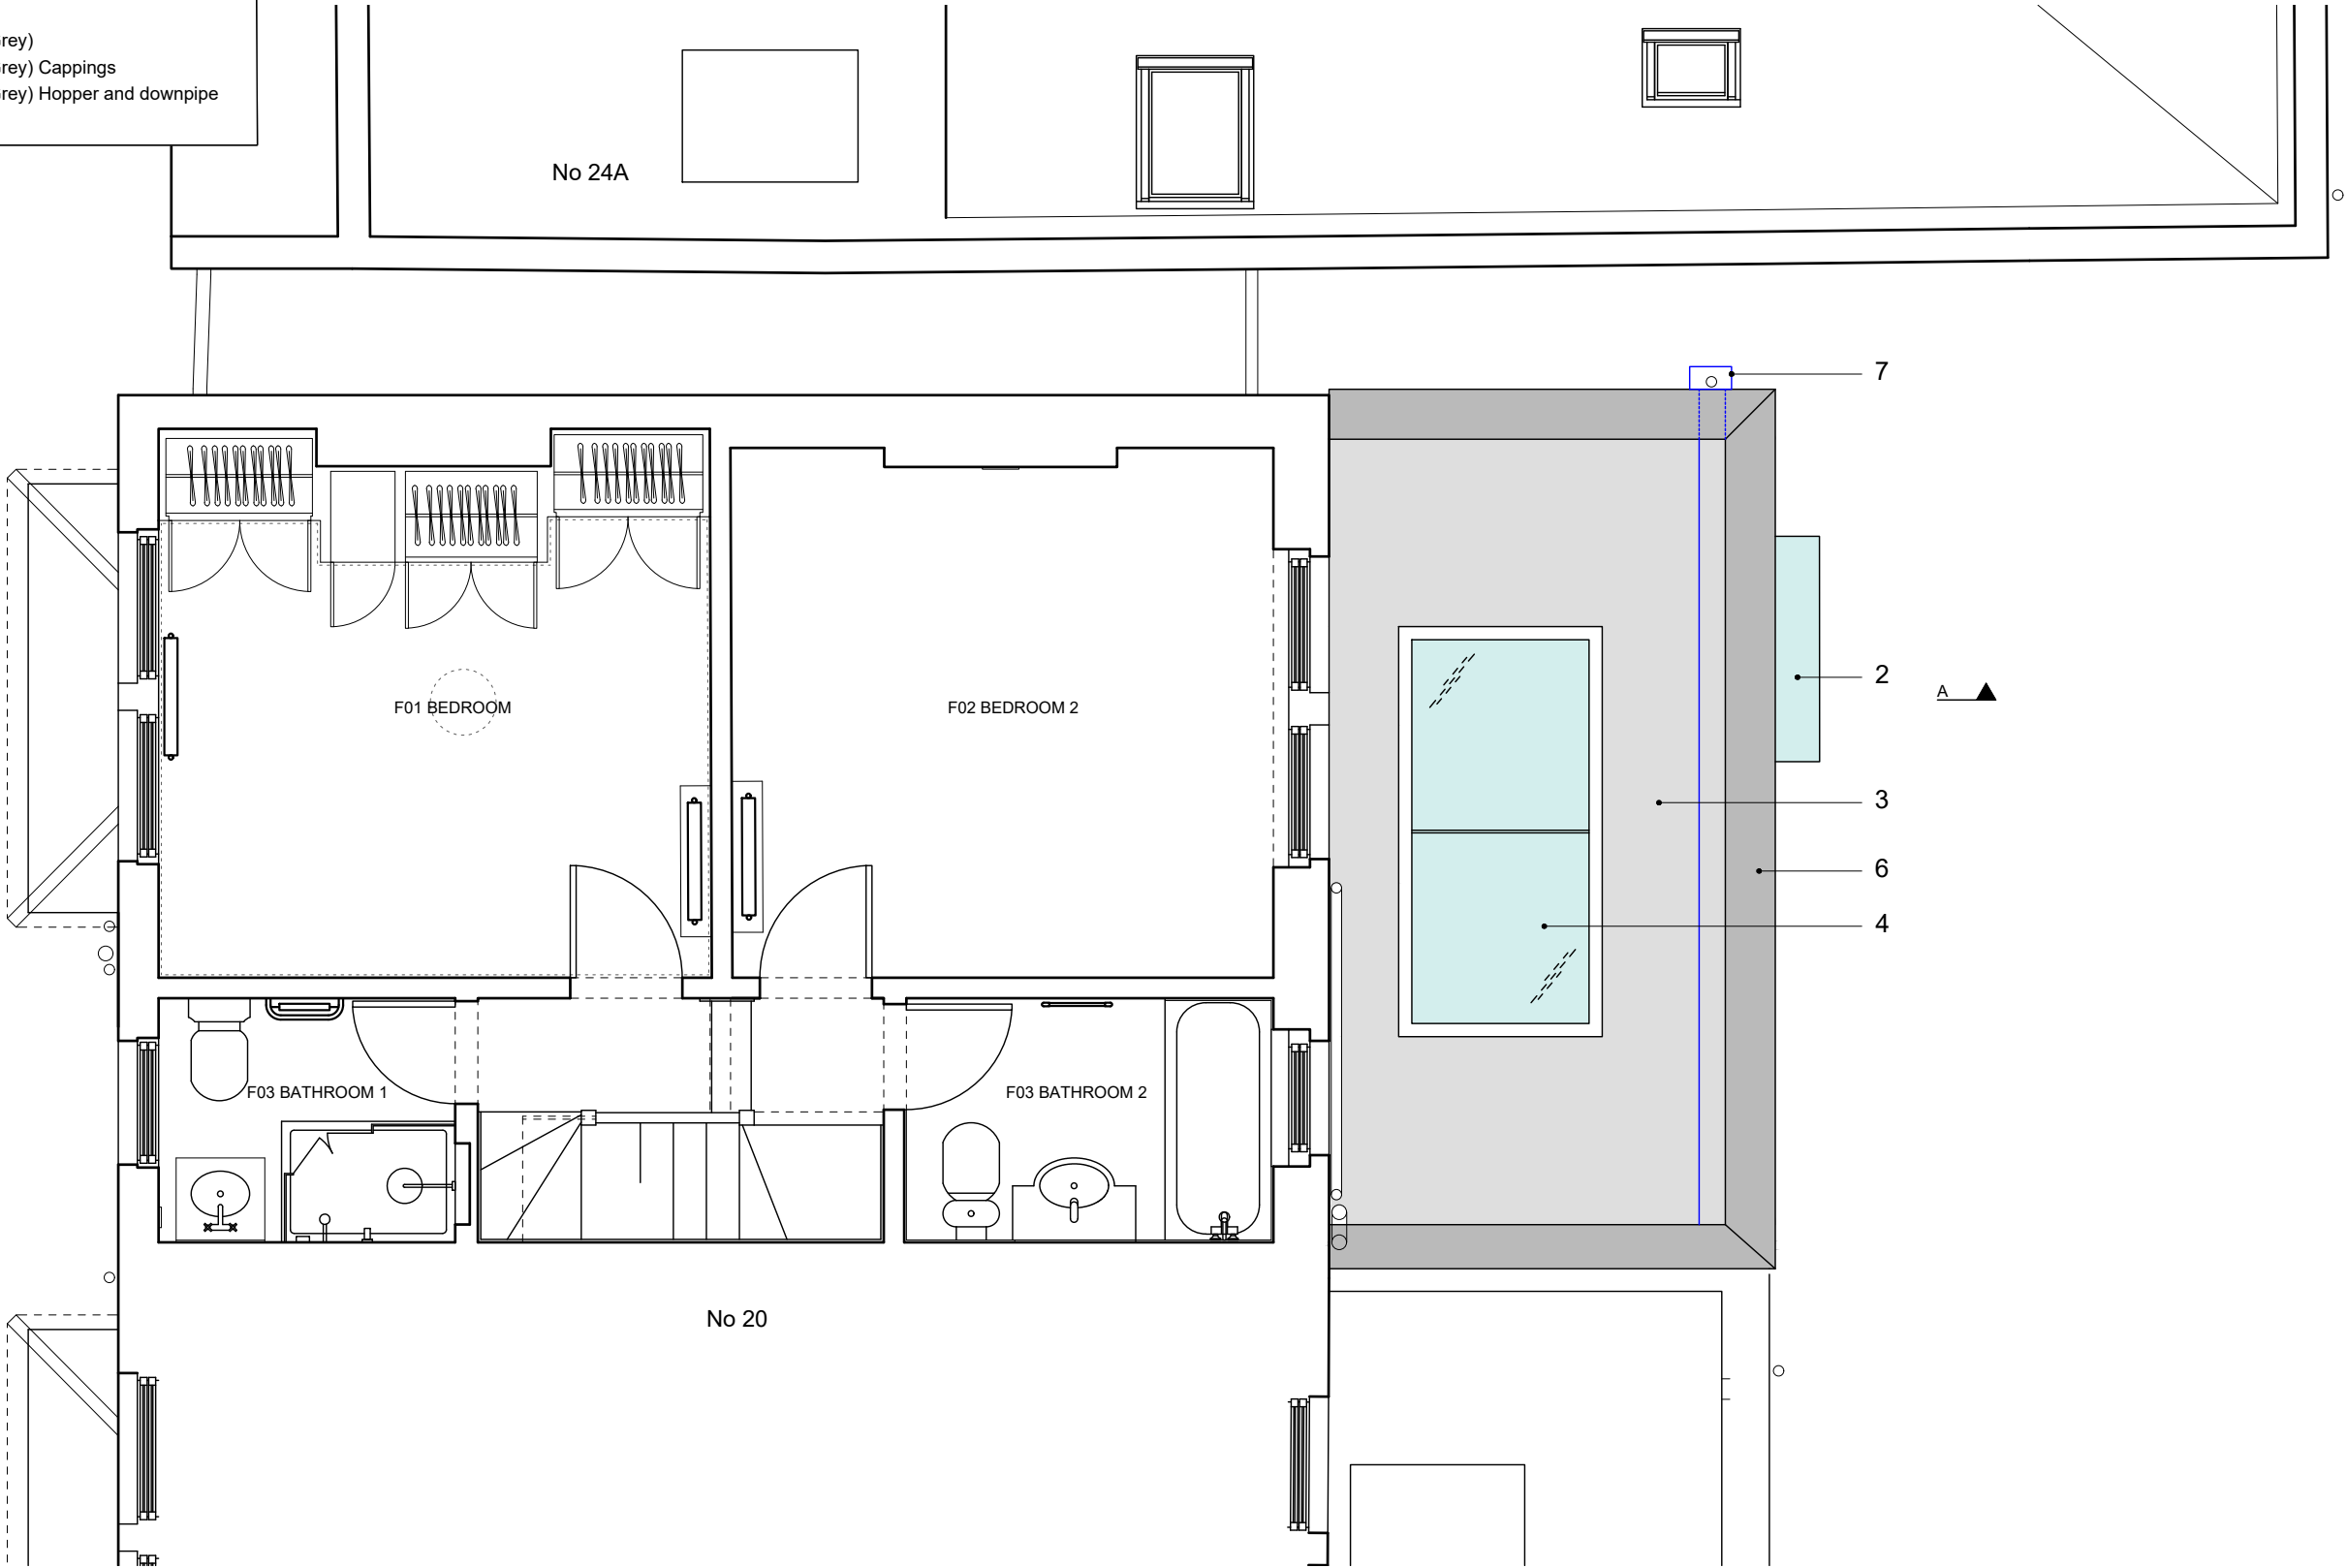

NOTES:

This drawing and the design are the copyright of Polygon Architects Ltd only. This drawing should not be copied or reproduced without written consent.
All dimensions are to be checked on site prior to setting out and fabrication, any discrepancy noted should be reported to Polygon Architects Ltd.
All dimensions shown to structure. Ground floor levels shown to top of screed (15mm floor finish allowance shown). * (asterisk) denotes approximate levels to be checked on site and against consultant information.
Do not scale from this drawing, use only the illustrated dimensions herein. Additional dimensions are to be requested and checked directly.
Illustrated information from 3rd party consultants/specialists is shown as indicatively only. See consultant/specialist drawings for further information.

PROJECT
Works to
22 Claremont Road
London
N6 5BY
CLIENT
Mr Law & Mrs Ward

TITLE
FIRST FLOOR AS PROPOSED

STATUS
PLANNING

REV	DATE	DESCRIPTION
-	---	-
-	---	-
-	---	-
-	---	-
-	---	-

SCALE	SIZE	DATE	DRG No.	REV
1:50	A3	Feb '26	2512_PL_10	



POLYGON ARCHITECTS

07968544721
polygonarchitects.com

