


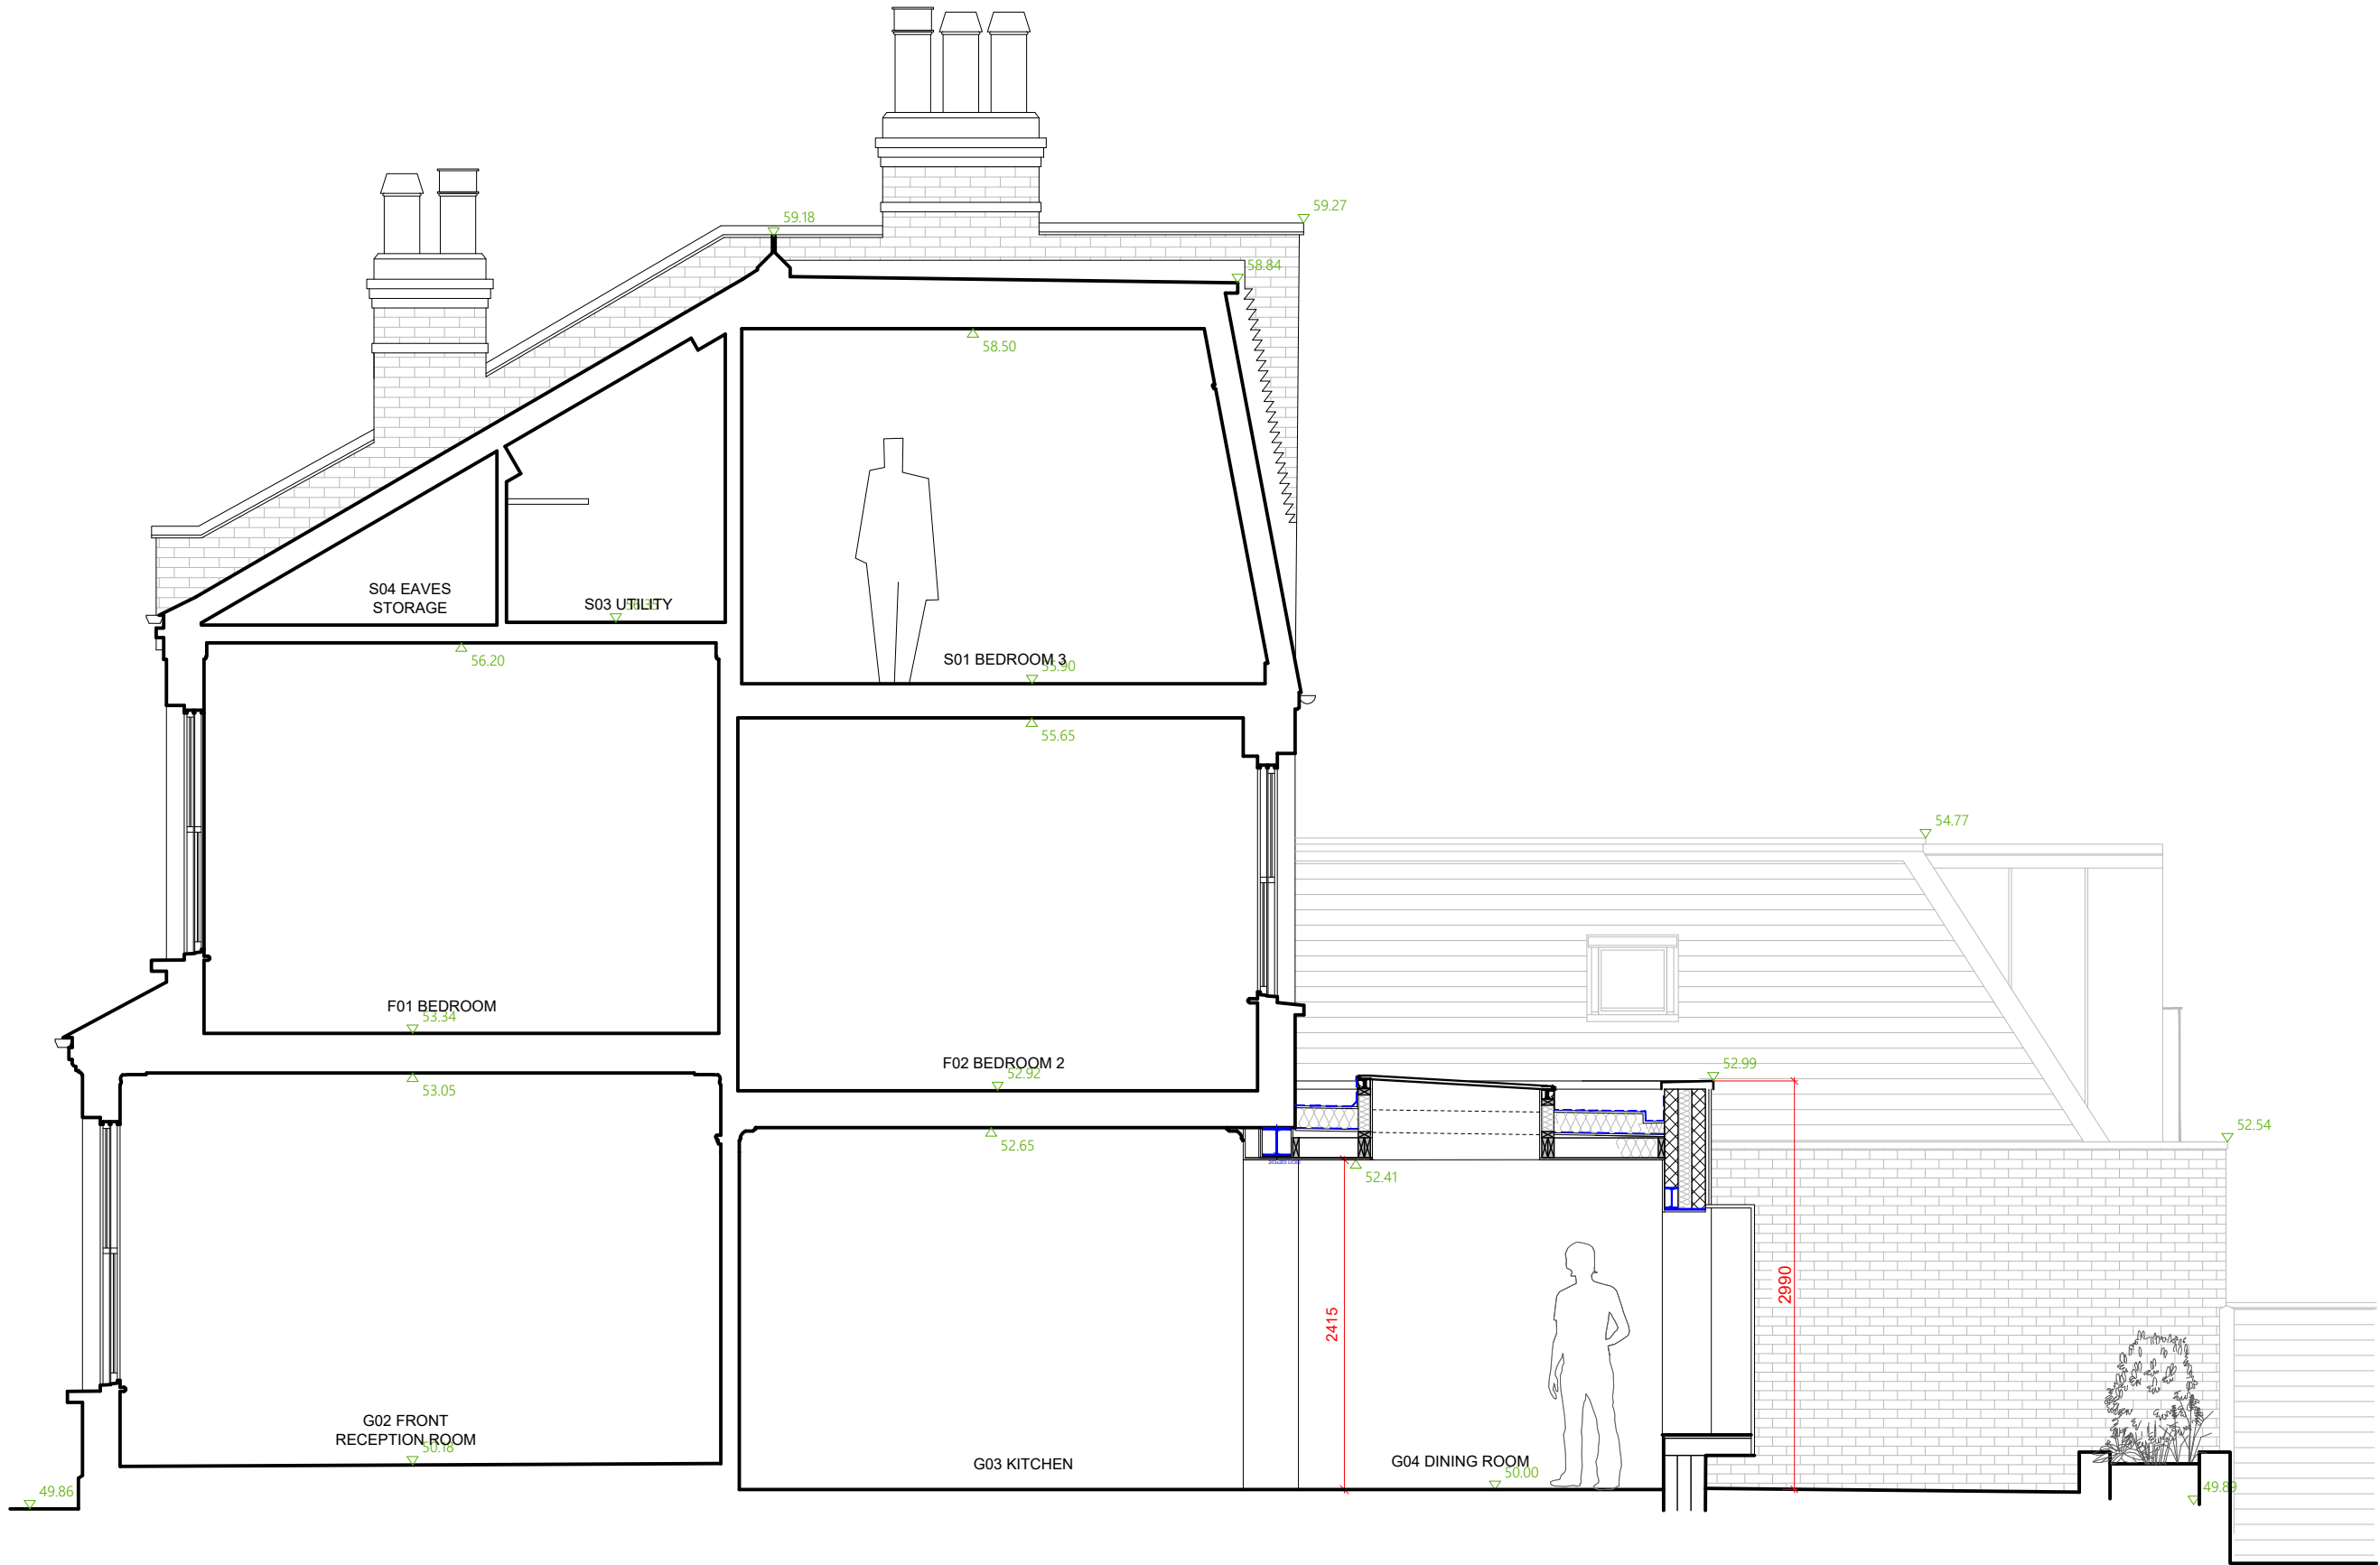

NOTES:
This drawing and the design are the copyright of Polygon Architects Ltd only. This drawing should not be copied or reproduced without written consent.
All dimensions are to be checked on site prior to setting out and fabrication, any discrepancy noted should be reported to Polygon Architects Ltd.
All dimensions shown to structure. Ground floor levels shown to top of screed (15mm floor finish allowance shown). * (asterisk) denotes approximate levels to be checked on site and against consultant information.
Do not scale from this drawing, use only the illustrated dimensions herein. Additional dimensions are to be requested and checked directly.
Illustrated information from 3rd party consultants/specialists is shown as indicatively only. See consultant/specialist drawings for further information.

PROJECT Works to 22 Claremont Road London N6 5BY CLIENT Mr Law & Mrs Ward	TITLE SECTION AA AS PROPOSED	REV	DATE	DESCRIPTION	 POLYARCHITECTS 07968544721 polygonarchitects.com
	STATUS PLANNING	SCALE 1:50	SIZE A3	DATE Feb '26	