



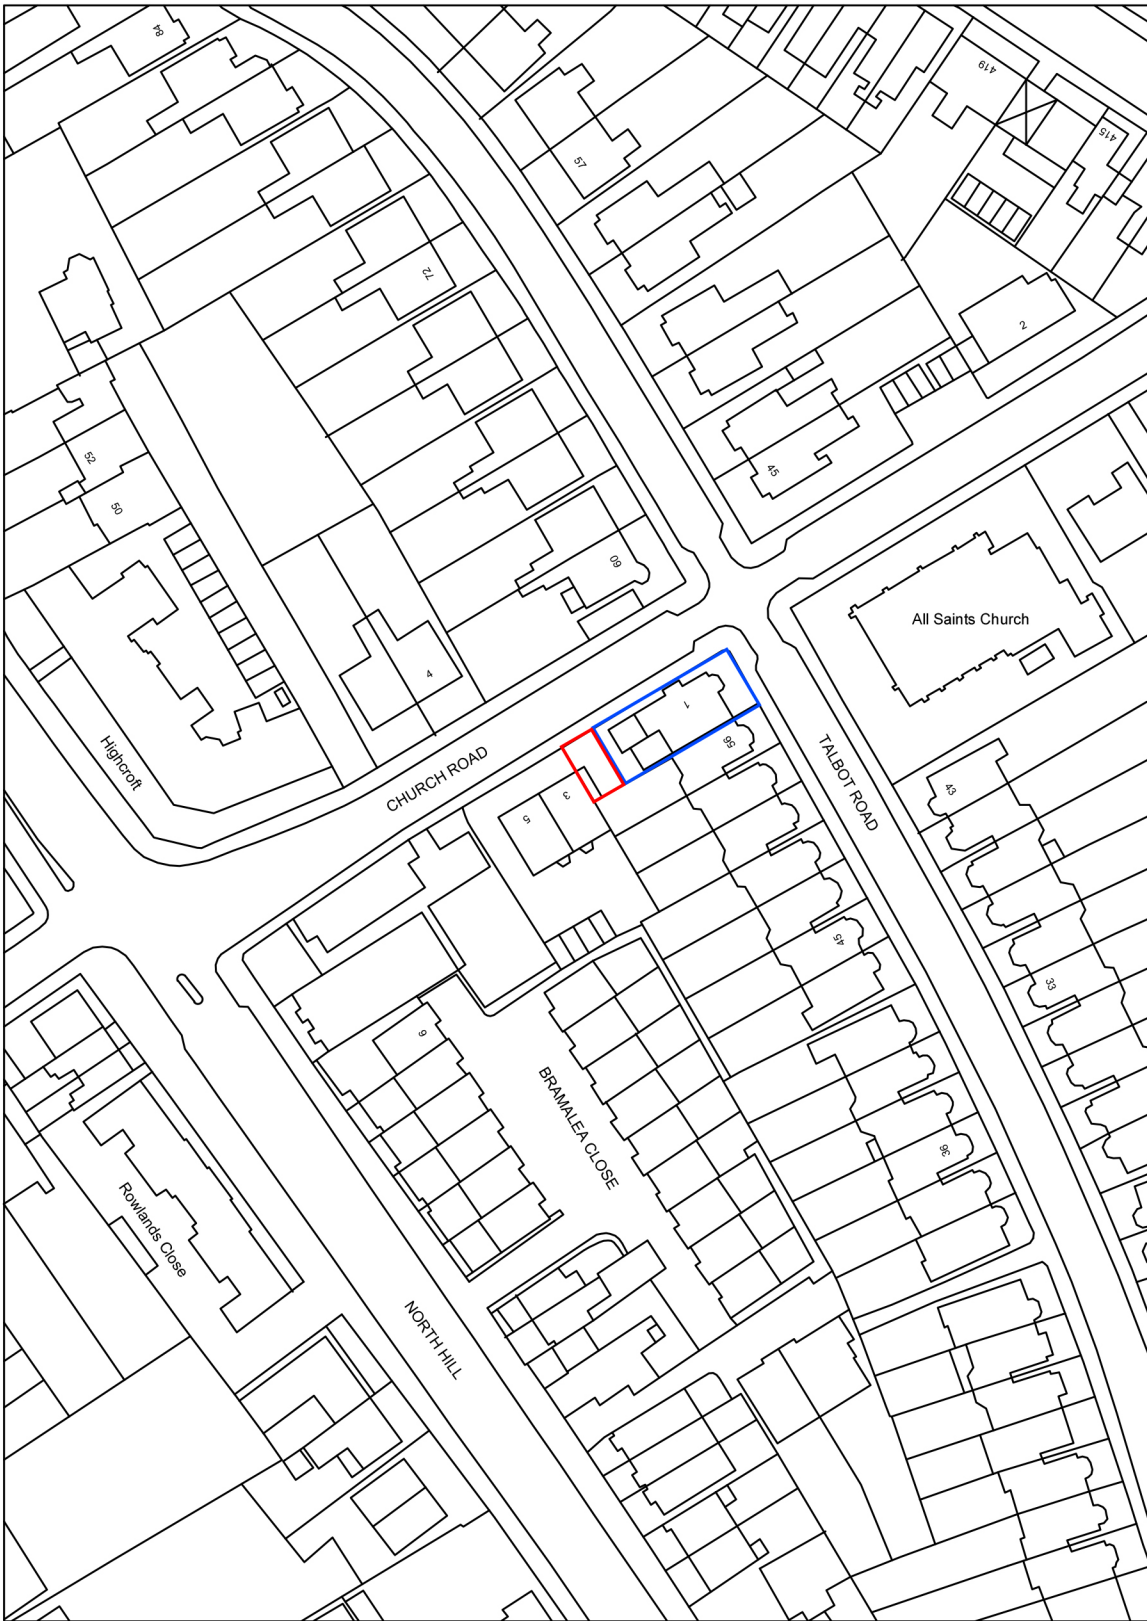

- APPLICATION SITE BOUNDARY
- ADJACENT LAND IN SAME OWNERSHIP

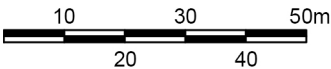

ALL DIMENSIONS IN MM UNLESS STATED OTHERWISE

© 2026. ALL RIGHTS RESERVED. THIS DRAWING IS NOT TO BE SCALED. USE FIGURED DIMENSION ONLY.

THIS DRAWING IS PREPARED FOR PLANNING PURPOSES ONLY AND IS INDICATIVE. THE AUTHOR DOES NOT ACCEPT LIABILITY FOR CONSTRUCTION OR TECHNICAL ACCURACY.

NOT FOR CONSTRUCTION

PROJECT
1 CHURCH ROAD, HORNSEY,
LONDON, N6 4QH

CLIENT
PRIVATE

DRAWING TITLE
SITE LOCATION PLAN

SCALE
1:1250

SIZE
A3

DRAWING NO
1CR-PL-SLP-001

REV
-

DRAWING STATUS
PLANNING