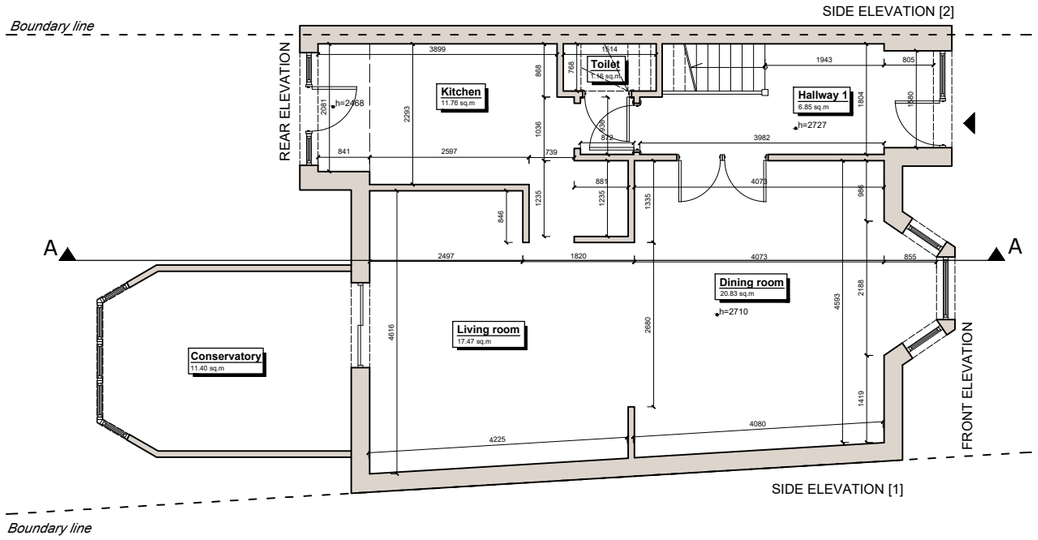

EXISTING GROUND FLOOR PLAN

1: 100 @A3

Ground floor	
Room	Area [m2]
Hallway 1	6,85
Dining room	20,83
Living room	17,47
Kitchen	11,76
Toilet	1,16
Conservatory	11,40
	69.47

First floor	
Room	Area [m2]
Hallway 2	5,04
Bedroom 1	20,64
En-Suite 1	3,85
Bedroom 2	12,26
En-Suite 2	2,53
Bathroom	4,95
Storage 1	0,58
Bedroom 3	4,42
	54.27

Loft	
Room	Area [m2]
Hallway 3	0,60
Bedroom 4	16,25
En-Suite 3	1,70
	18.55

1. The copyright of this drawing is vested in AL Design. It may not be reproduced in whole or part, nor used for the manufacture of any article without the express permission of the copyright holders.
2. Work to figured dimensions only.
3. Do not scale from drawings.
4. Any inconsistencies are to be reported to AL Design immediately.
5. This drawing is to be read in conjunction with all relevant structural engineer's and AL Design drawings and specifications.

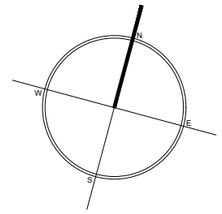

0 1 2 3 4 5 m

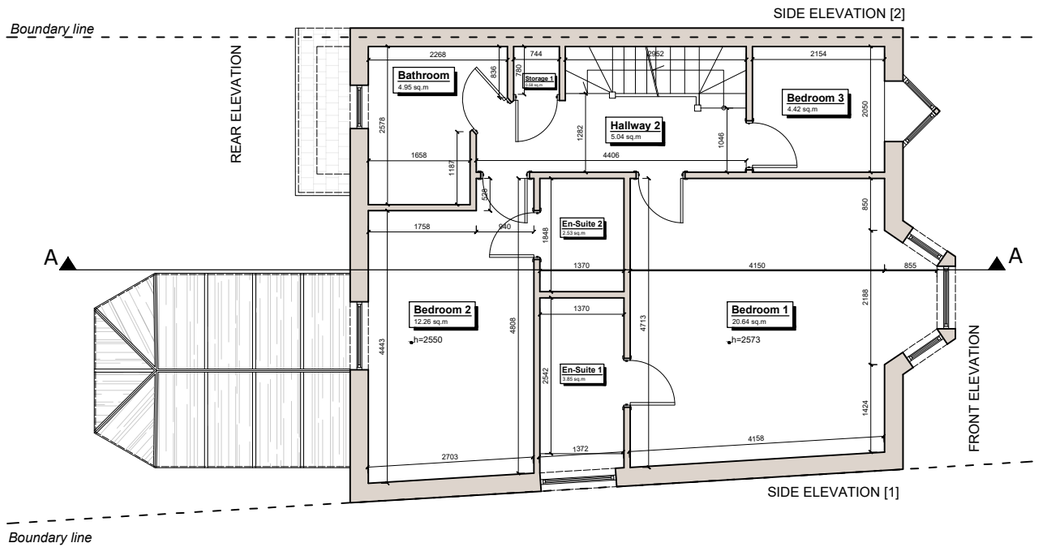

EXISTING FIRST FLOOR PLAN

1: 100 @A3

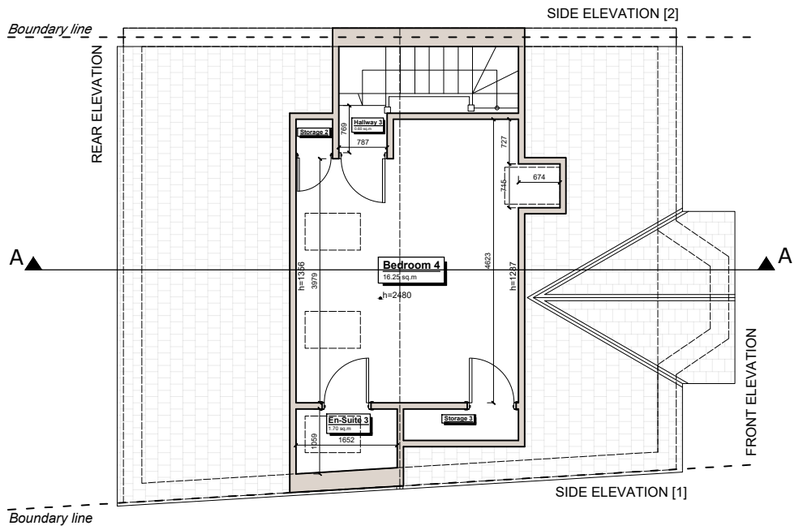

EXISTING LOFT PLAN

1: 100 @A3

Revisions:	Date:	By:
X.		
		X.

Status drawing:

PRELIMINARY

Drawing Title:

EXISTING FLOOR PLANS

Job Title:	Job Code No.:
39 Fairview Road, London N15 6LH	FR39
Scale: 1:100 @A3	Date creation: February 2026
Client:	Drawn by: JM Checked by: AL
Drg. No.: E01	Rev.:

ARCHITECTURE | PLANNING DESIGN

office@a-l-design.co.uk
www.a-l-design.co.uk

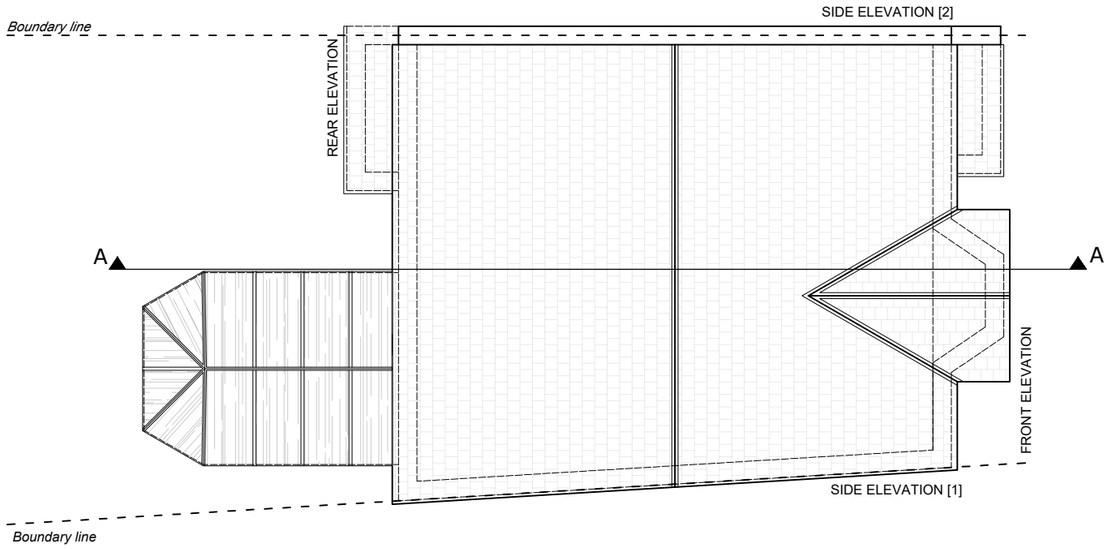

EXISTING ROOF PLAN

1: 100 @A3

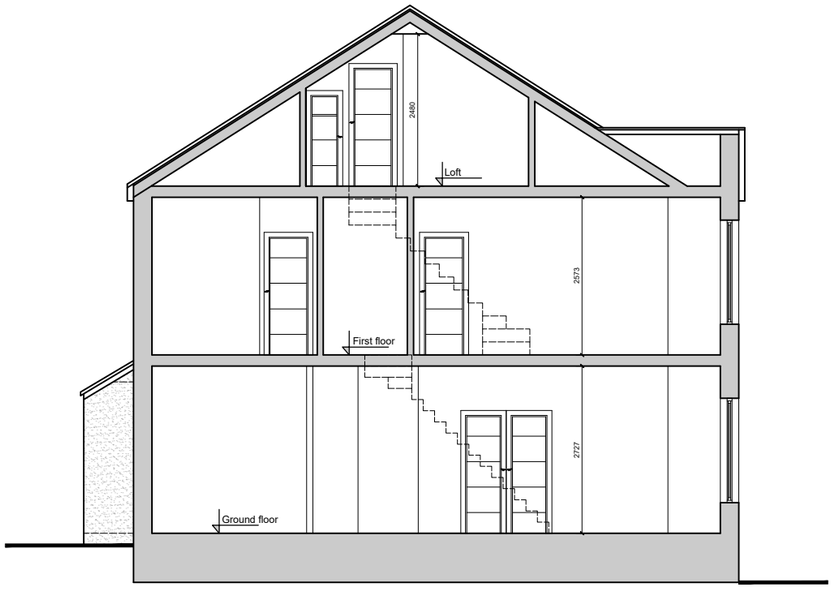

EXISTING VERTICAL SECTION A-A

1: 100 @A3

1. The copyright of this drawing is vested in AL Design. It may not be reproduced in whole or part, nor used for the manufacture of any article without the express permission of the copyright holders.
2. Work to figured dimensions only.
3. Do not scale from drawings.
4. Any inconsistencies are to be reported to AL Design immediately.
5. This drawing is to be read in conjunction with all relevant structural engineer's and AL Design drawings and specifications.

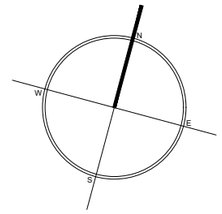

0 1 2 3 4 5 m

Revisions:	Date:	By:
X.		
		X.

Status drawing:

PRELIMINARY

Drawing Title:

EXISTING ROOF PLAN AND VERTICAL SECTION A-A

Job Title:	Job Code No.:
39 Fairview Road, London N15 6LH	FR39
Scale: 1:100 @A3	Date creation: February 2026
Client:	Drawn by: JM Checked by: AL
Drg. No.: E02	Rev.:

ARCHITECTURE | PLANNING DESIGN

office@a-l-design.co.uk
www.a-l-design.co.uk

EXISTING FRONT ELEVATION

1: 100 @A3

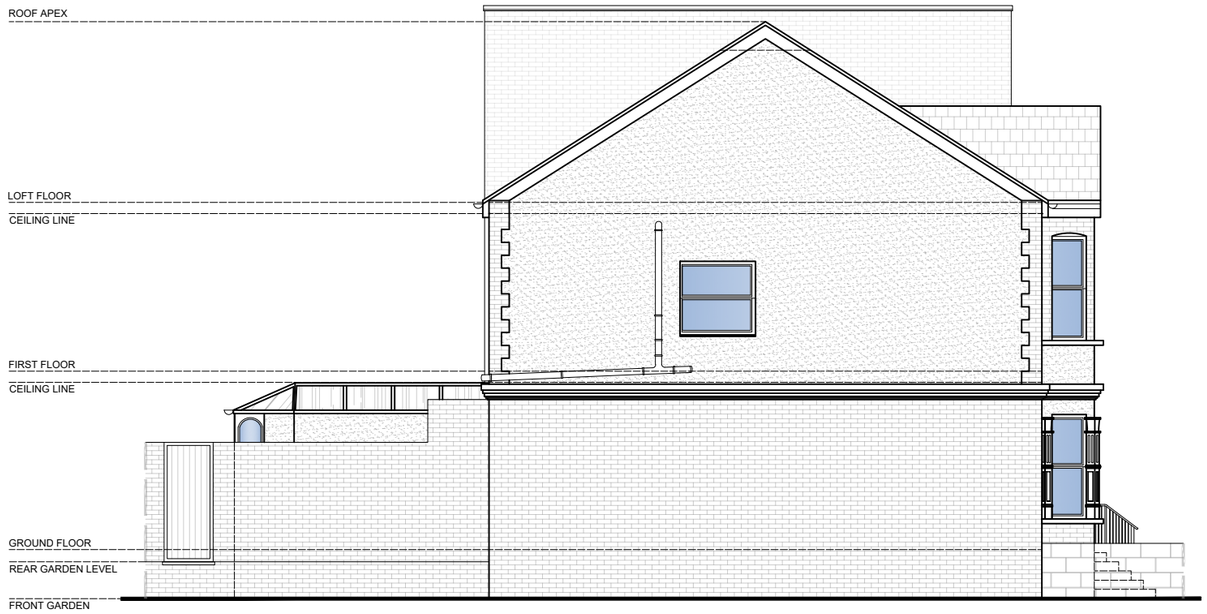

EXISTING SIDE ELEVATION [1]

1: 100 @A3

EXISTING REAR ELEVATION

1: 100 @A3

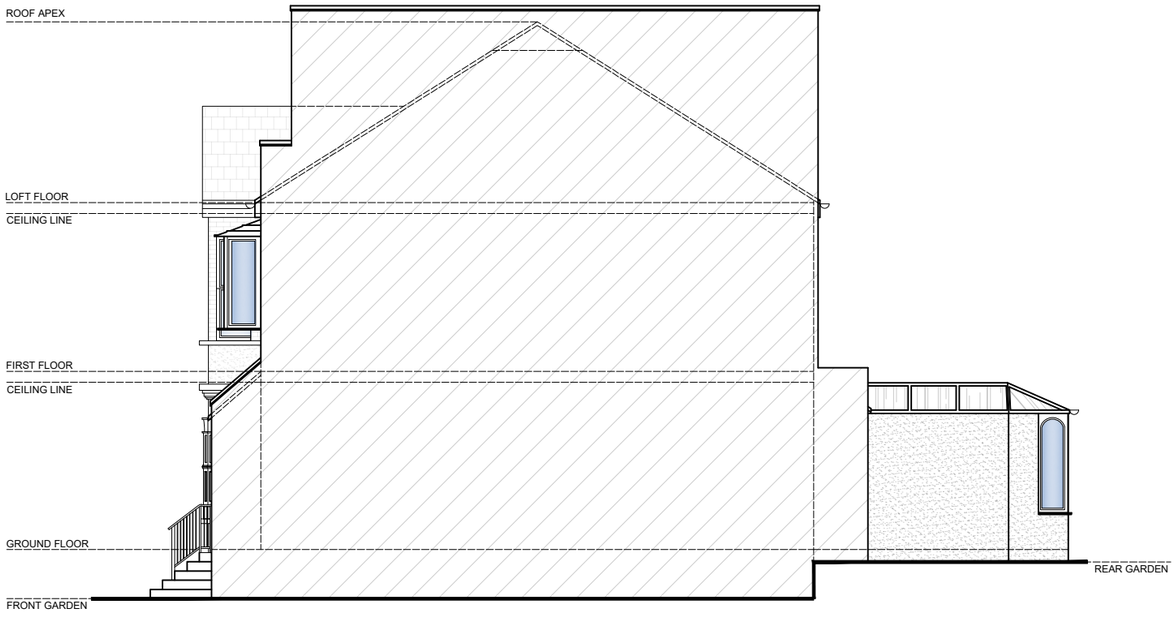

EXISTING SIDE ELEVATION [2]

1: 100 @A3

1. The copyright of this drawing is vested in AL Design. It may not be reproduced in whole or part, nor used for the manufacture of any article without the express permission of the copyright holders.
2. Work to figured dimensions only.
3. Do not scale from drawings.
4. Any inconsistencies are to be reported to AL Design immediately.
5. This drawing is to be read in conjunction with all relevant structural engineer's and AL Design drawings and specifications.

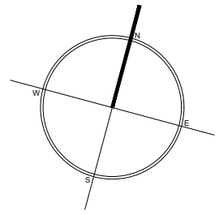

0 1 2 3 4 5 m

Revisions:	Date:	By:
X.		
		X.

Status drawing:

PRELIMINARY

Drawing Title:

EXISTING ELEVATIONS

Job Title:	Job Code No.:
39 Fairview Road, London N15 6LH	FR39
Scale: 1:100 @A3	Date creation: February 2026
Client:	Drawn by: JM Checked by: AL
Drg. No.: E03	Rev.:

ARCHITECTURE | PLANNING
DESIGN

office@a-l-design.co.uk
www.a-l-design.co.uk