




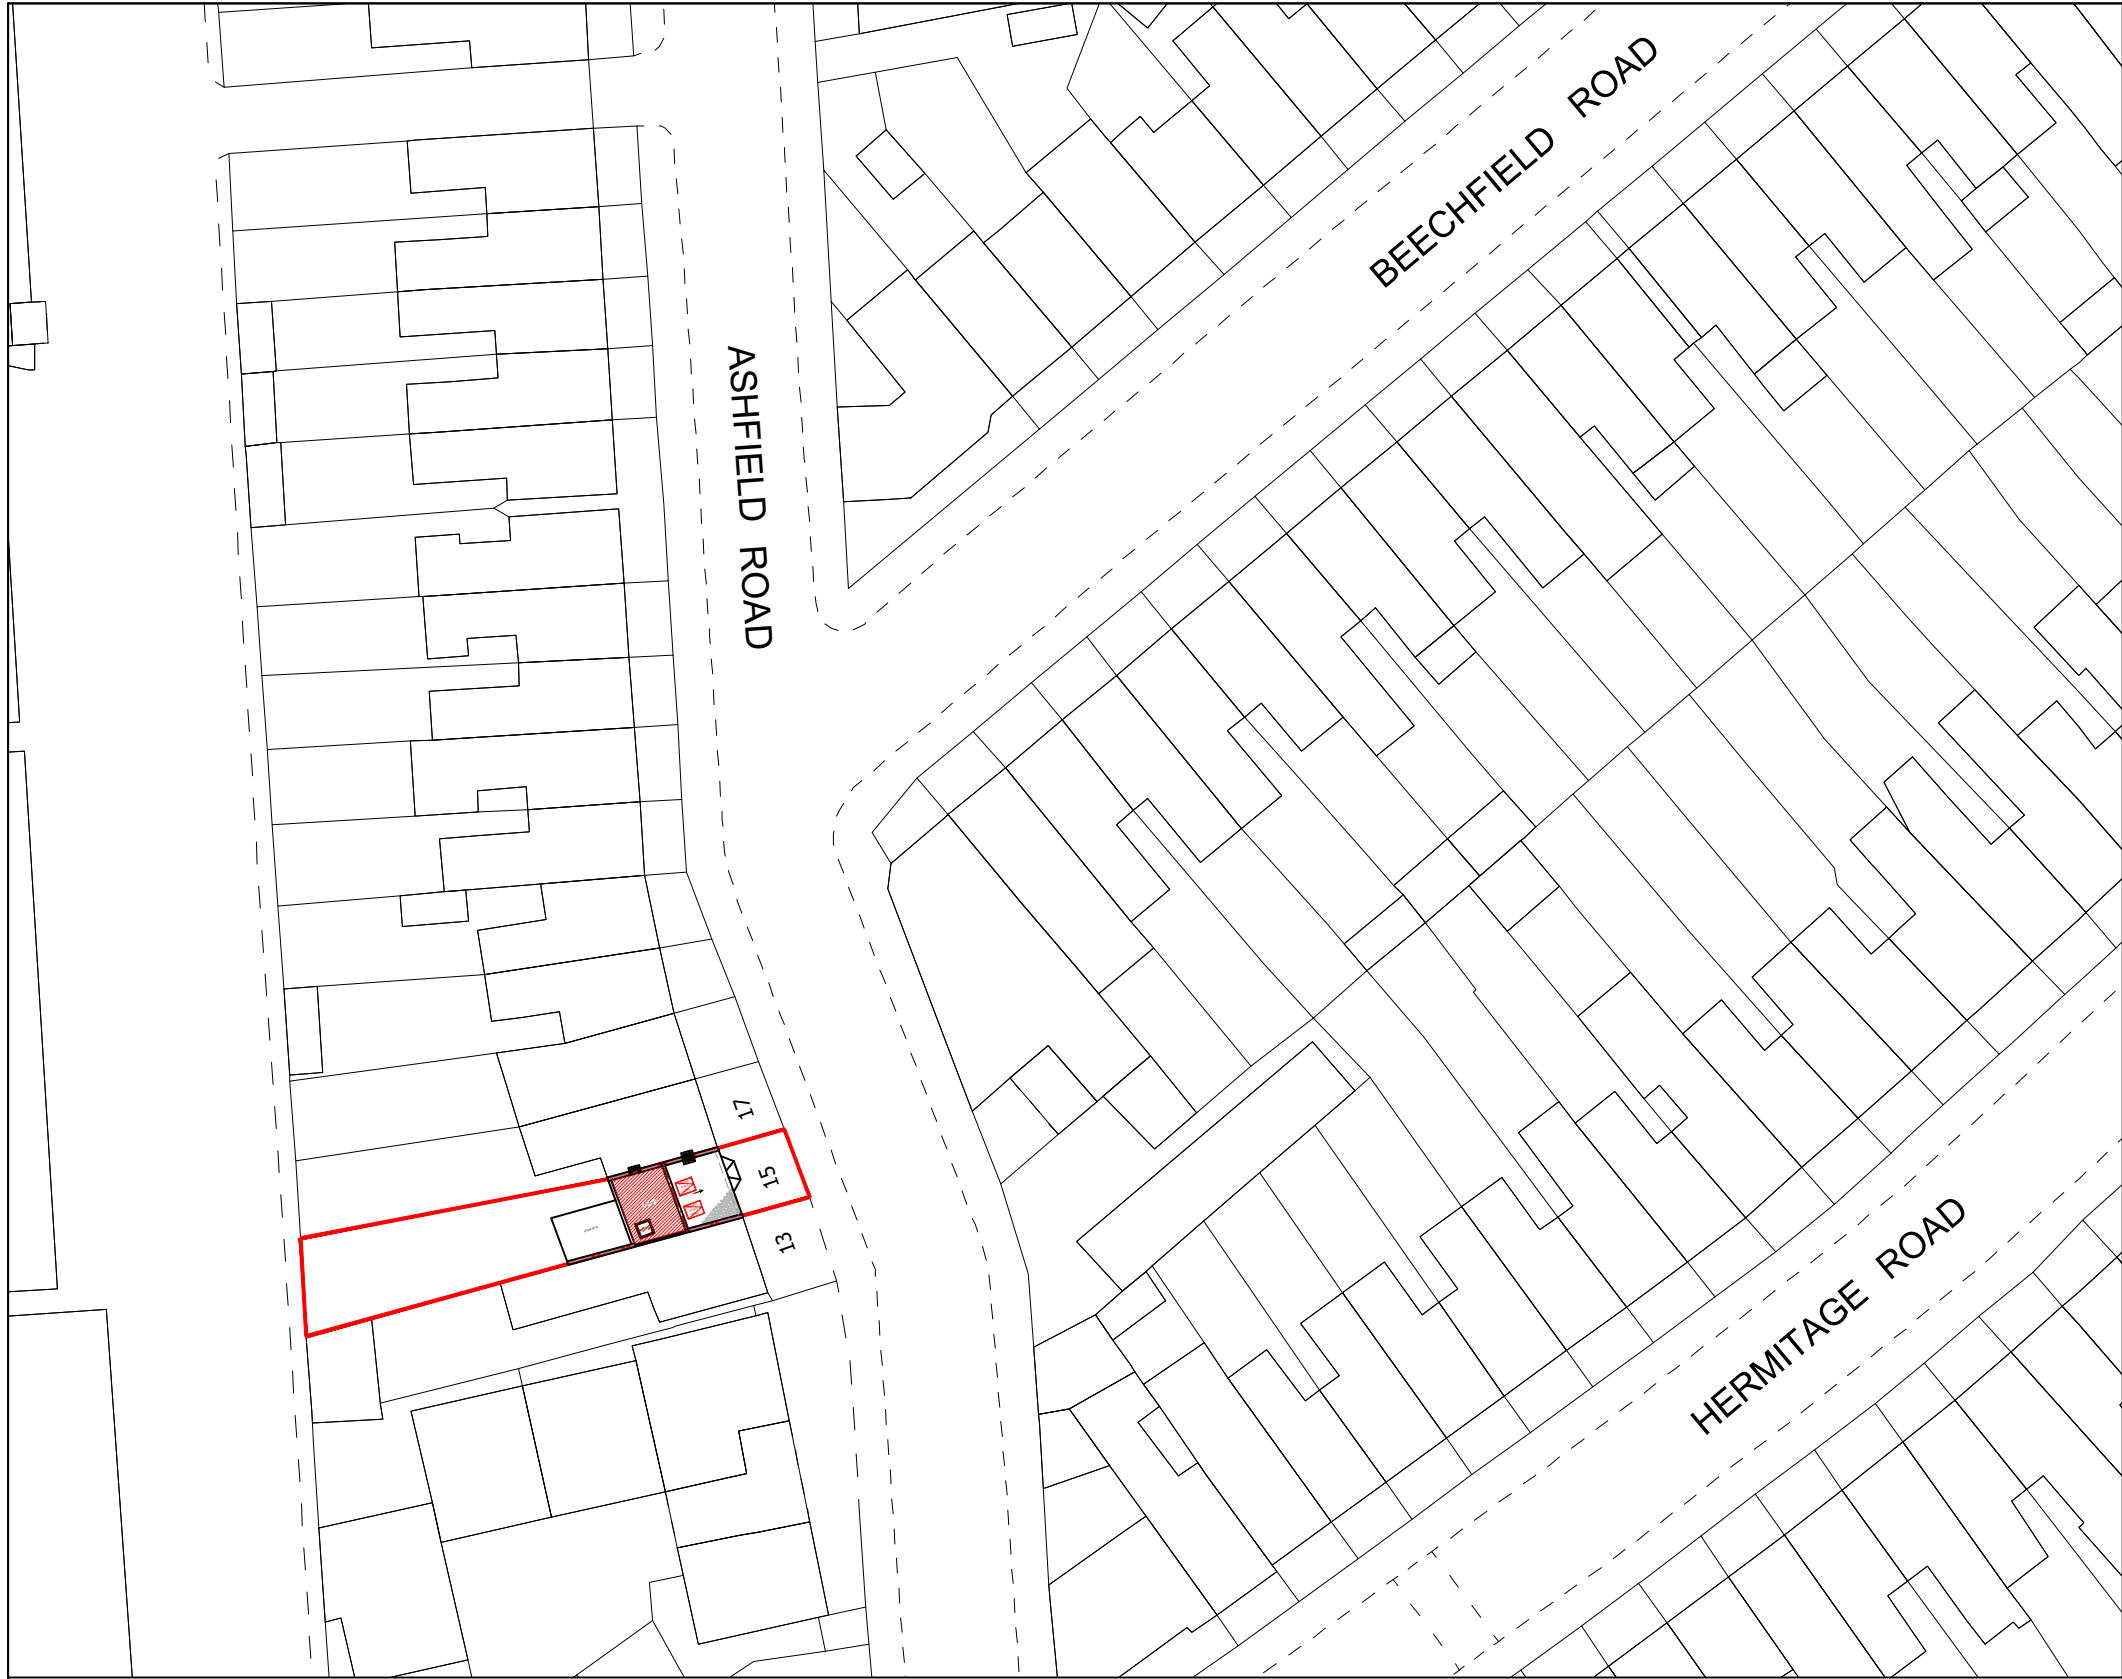

BLOCK PLAN
SCALE 1:500

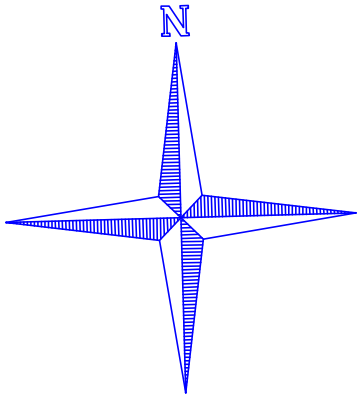

LOCATION PLAN
SCALE 1:1250

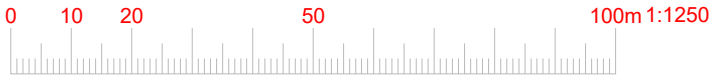



**SIMPLY
LOFT**

Project: Loft Conversion with Dormer to Rear.	
Address: 15 ASHFIELD ROAD N4 1NY	
Scale: 1:500 @ A3	Dwg. no: A09
Drawn by: O.B.S	Date Drawn: 03-DEC-2025
For Drawings Tel: 0800 917 7571	
E-mail: info@simplyloft.co.uk	