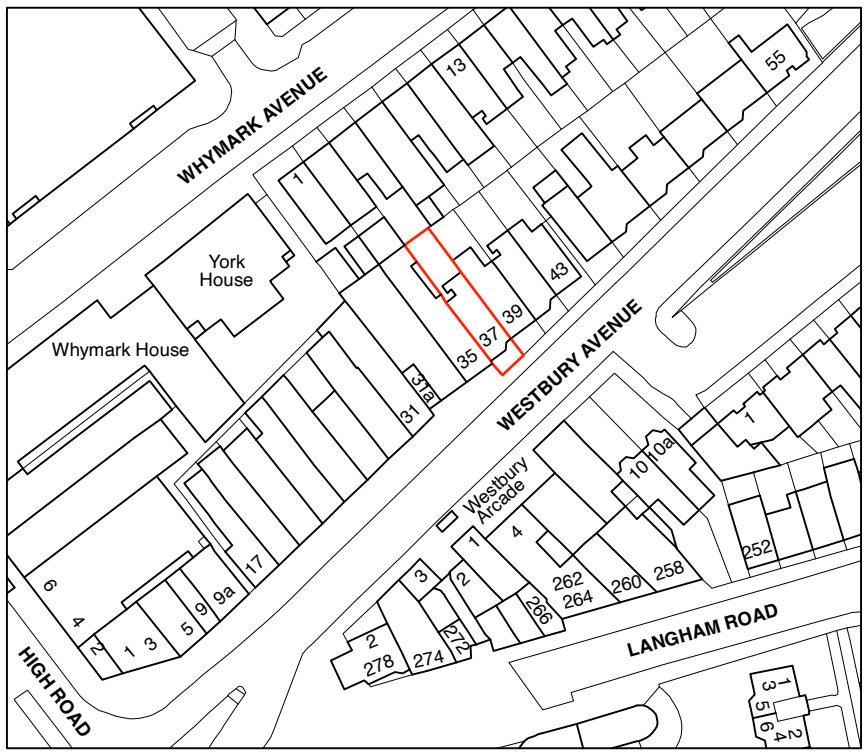

SITE PLAN

scale 1:1250

0 10 20 30 40 M

N

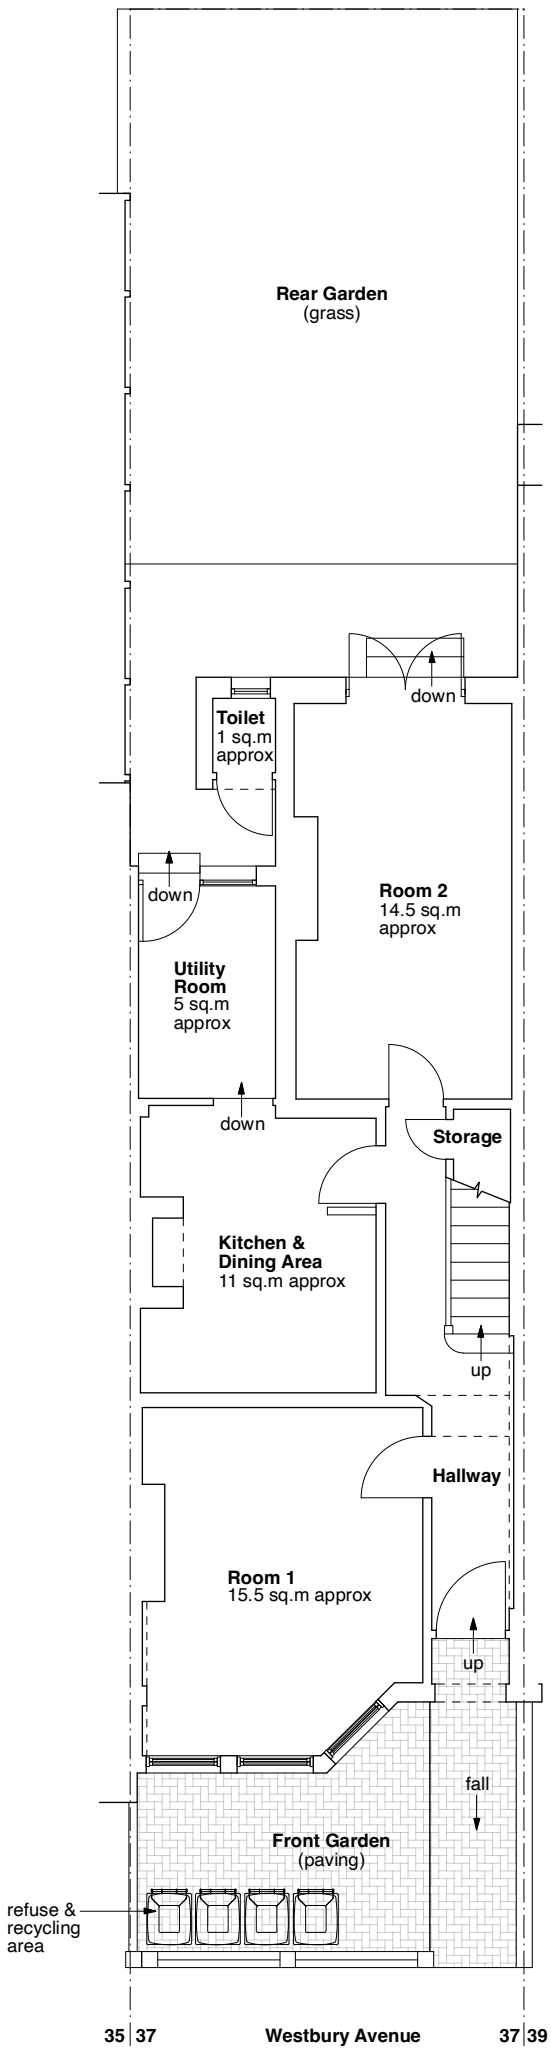

EXISTING GROUND FLOOR PLAN

scale 1:100

0 1 2 3 4 5 M

N

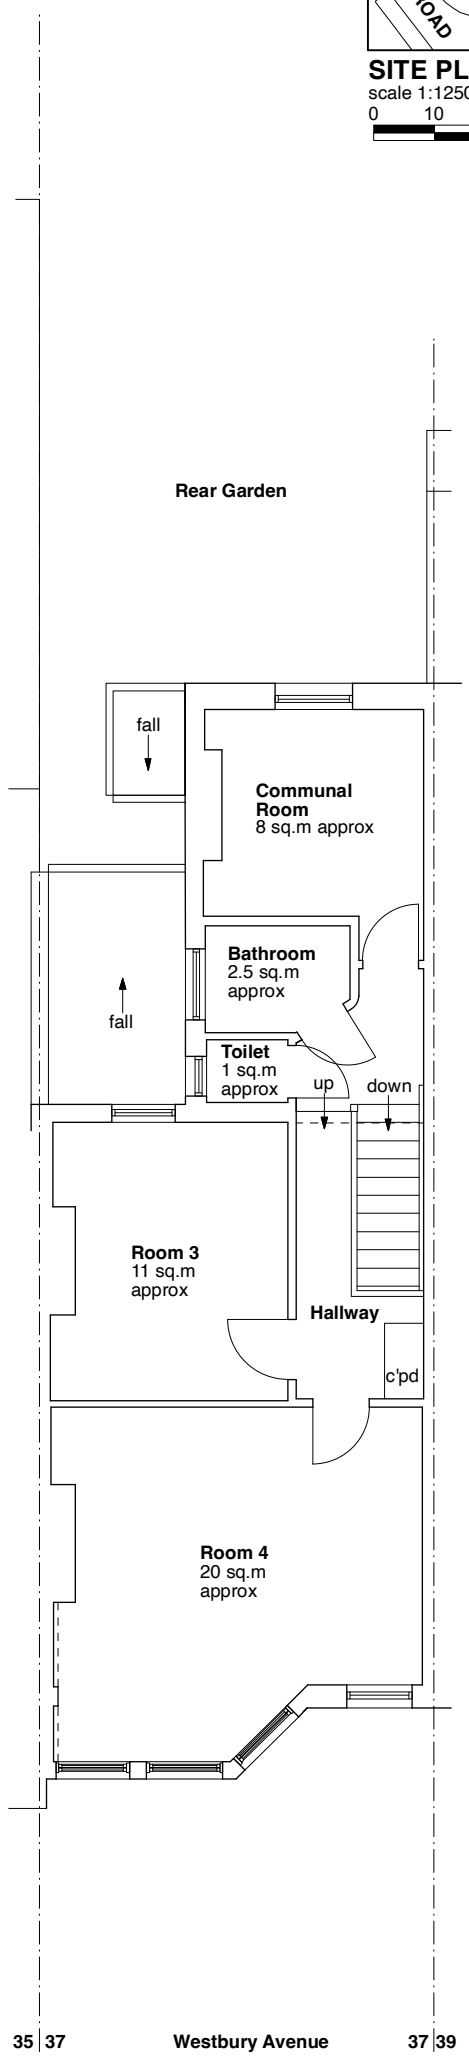

EXISTING FIRST FLOOR PLAN

scale 1:100

GLA Architecture and Design

Southgate Office Village, Block E,
286A Chase Road, London, N14 6HF
T 020 8886 5100 E g@glaad.co.uk

Client
MR. & MRS CRONIN

Main Contractor

Project
APPLICATION FOR A HOUSE OF MULTIPLE OCCUPANCY TO INCREASE THE NUMBER OF HOUSEHOLDS TO 4 AND A MAXIMUM OCCUPANCY OF 5 PERSONS AT NUMBER 37 WESTBURY AVENUE, LONDON N22 6BS

Drawing Title
EXISTING SITE, GROUND & FIRST FLOOR PLANS

Scale	Date	Drawn By
1:1250 & 1:100 @ A3	March 2026	DK
Project No.	**Drawing No.**	**Rev.**
2532A	01	A-

DO NOT SCALE THIS DRAWING.
ALL DIMENSIONS TO BE CHECKED ON SITE

© Copyright
This drawing is the copyright of GLA Architecture and Design Ltd.
This drawings and any works executed from this drawing shall, unless otherwise agreed in writing by GLA Architecture and Design Ltd, remain the property of the architect.

DRAWING STATUS

A SCHEME - Outline/Scheme drawings for proposals, budgets, etc.

B DESIGN DEVELOPMENT - Evolving final design drawings for approvals, tenders, billing etc.

C CONSTRUCTION - Fully developed drawings issued under instruction for construction.

ONLY STATUS '**C**' DRAWINGS TO BE USED FOR CONSTRUCTION PURPOSES