



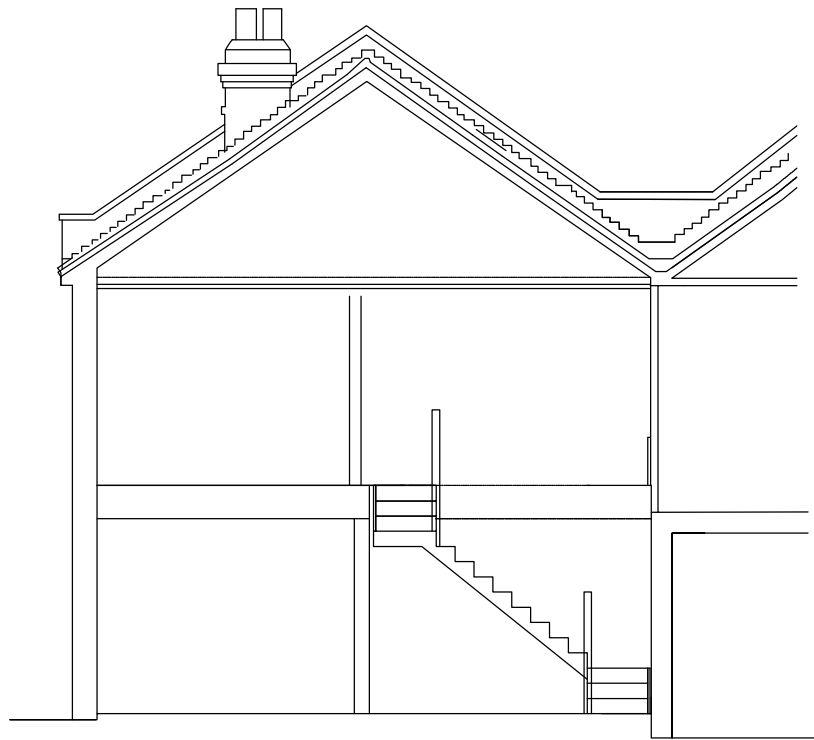

EXISTING CROSS SECTION

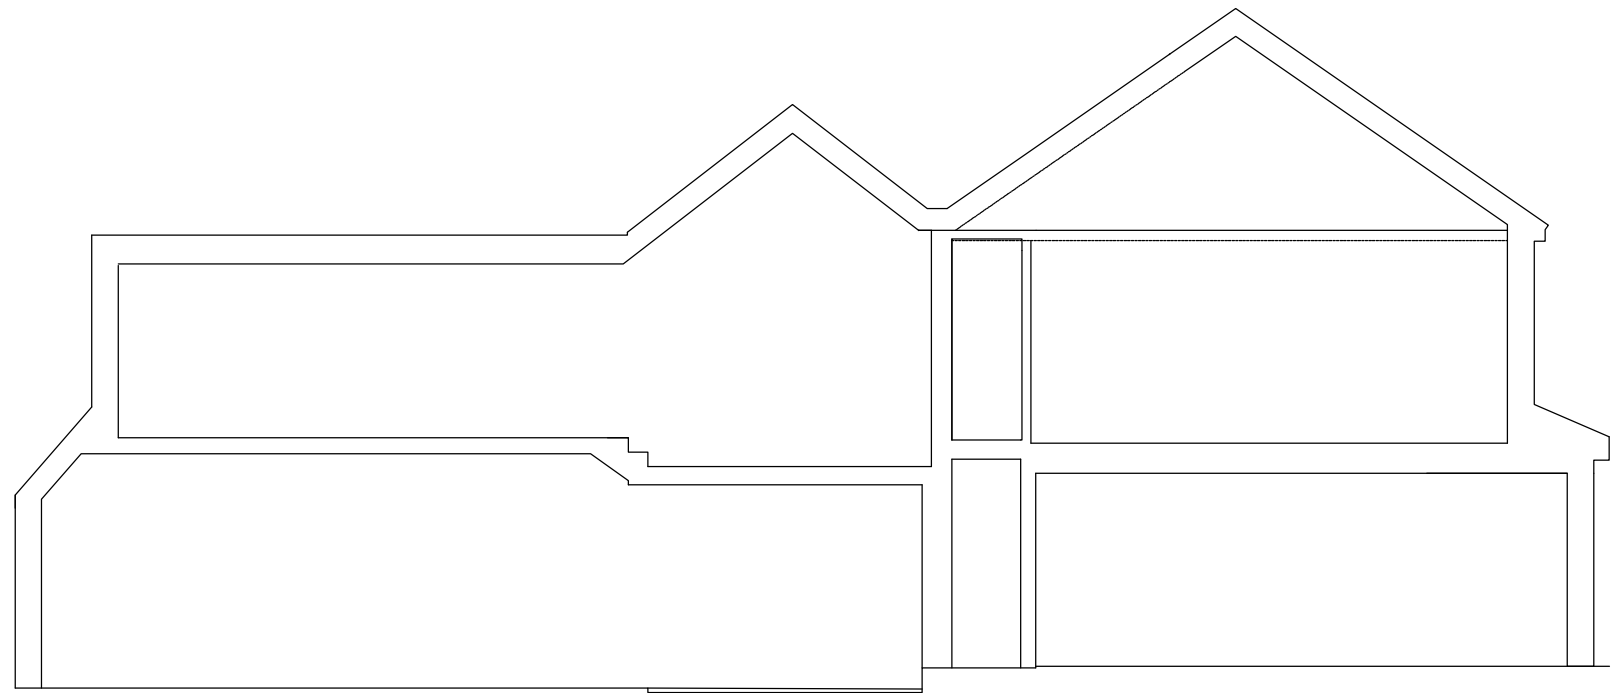

EXISTING LONG SECTION



Client Mr H Kamyab	Scale 1 : 100@A3 Date Mar 2026 Drawn N P	Title Existing Cross and Long Section
Project 47 Eldon Road, London N22 5DX		EldonRd47 10