


1 PROPOSED SECTION BB  
1 : 50 @ A1, 1:100 @ A3

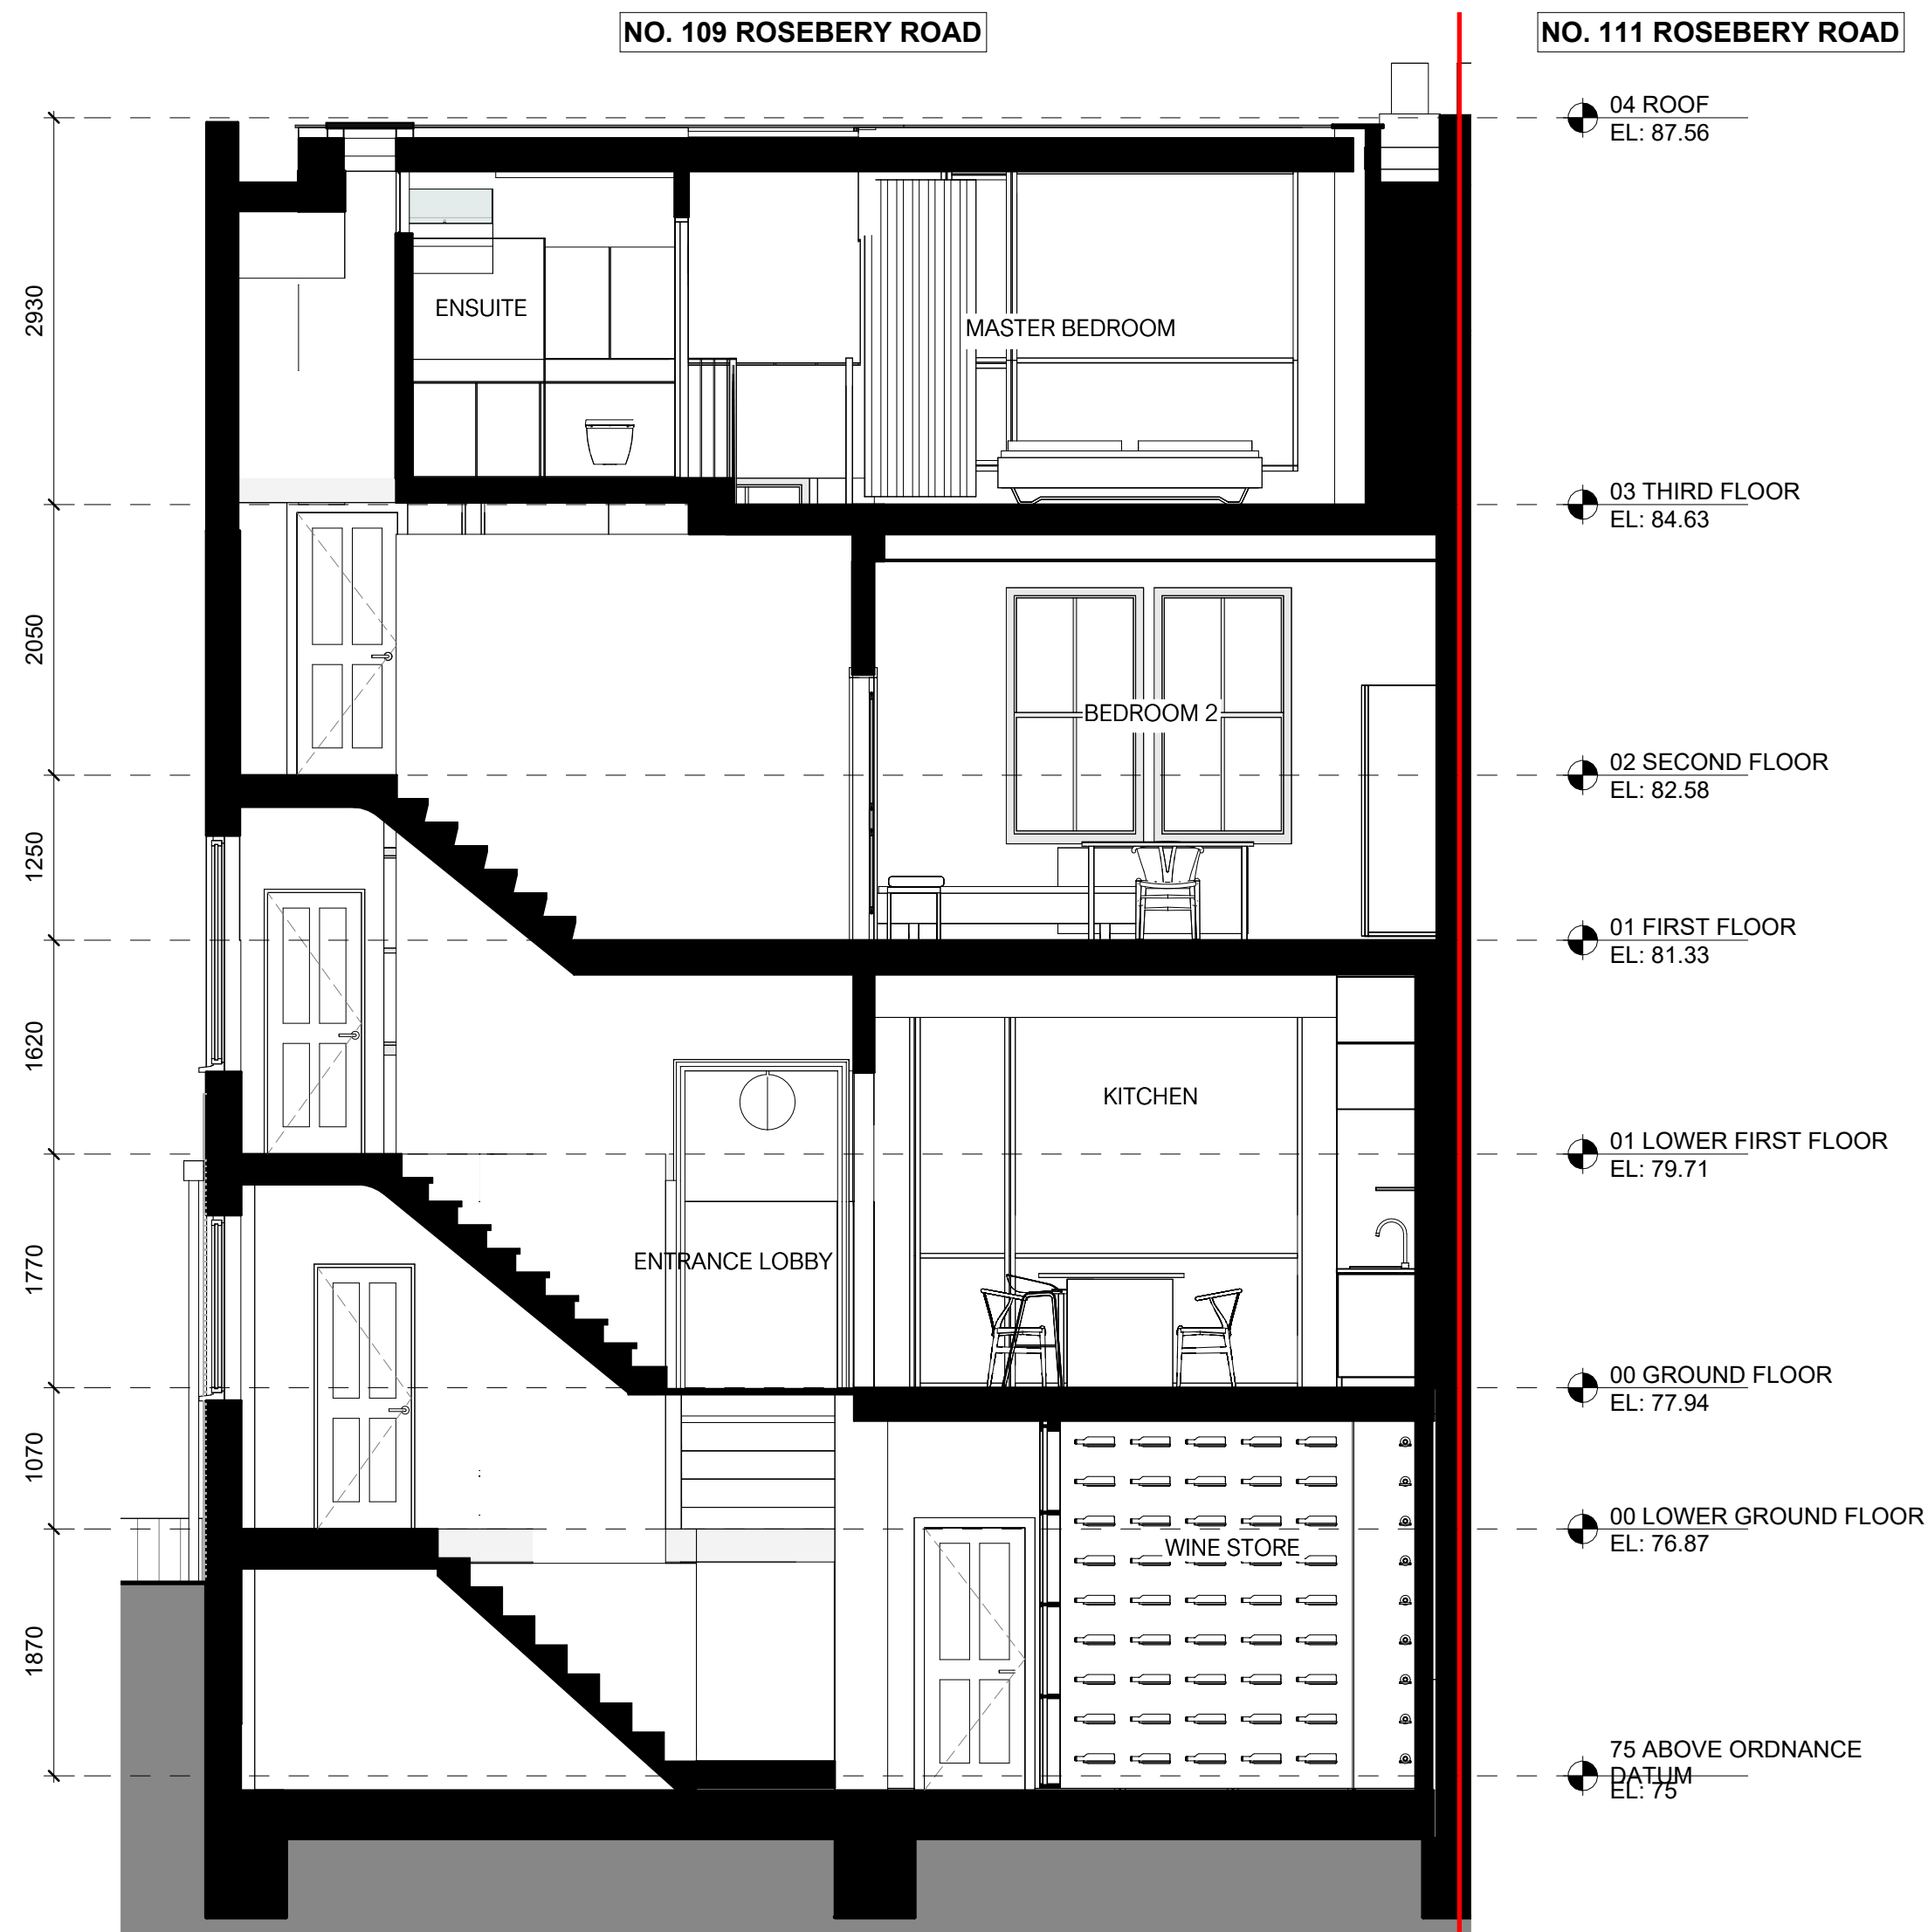


2 PROPOSED SECTION DD  
1 : 50 @ A1, 1:100 @ A3



LINEWORKS

Drawings Notes:

This drawing is intended for the purpose indicated in the status box only. Scale from this drawing for planning purposes only. All site dimensions shown should be checked on site and discrepancies verified with the architect. This drawing must be read in conjunction with the relevant details and specifications shown.

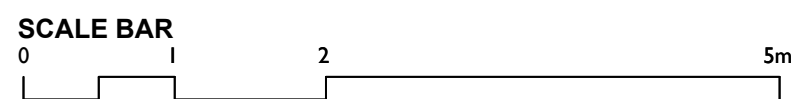

| Rev | Date     | Note         | CHKD |
|-----|----------|--------------|------|
| P1  | 04.03.26 | FOR PLANNING | RH   |
|     |          |              |      |
|     |          |              |      |
|                 |                               |
|-----------------|-------------------------------|
| Drawing Status: | PLANNING                      |
| Drawing Title:  | PROPOSED SECTIONS B.B AND D.D |
| Client:         | MR RORY BROWN                 |

|                    |                        |                |          |
|--------------------|------------------------|----------------|----------|
| Drawing Reference: | 0425                   | GA 301         | P1       |
| Project No.        | Drawing Number         | Revision       |          |
| Scale @A1: 1 : 50  | Drawn By: AK           | Checked By: RH | 04.03.26 |
| Project Title:     | 109 ROSEBURY ROAD, N10 | 2LD            |          |